


PART SITE PLAN 1-200

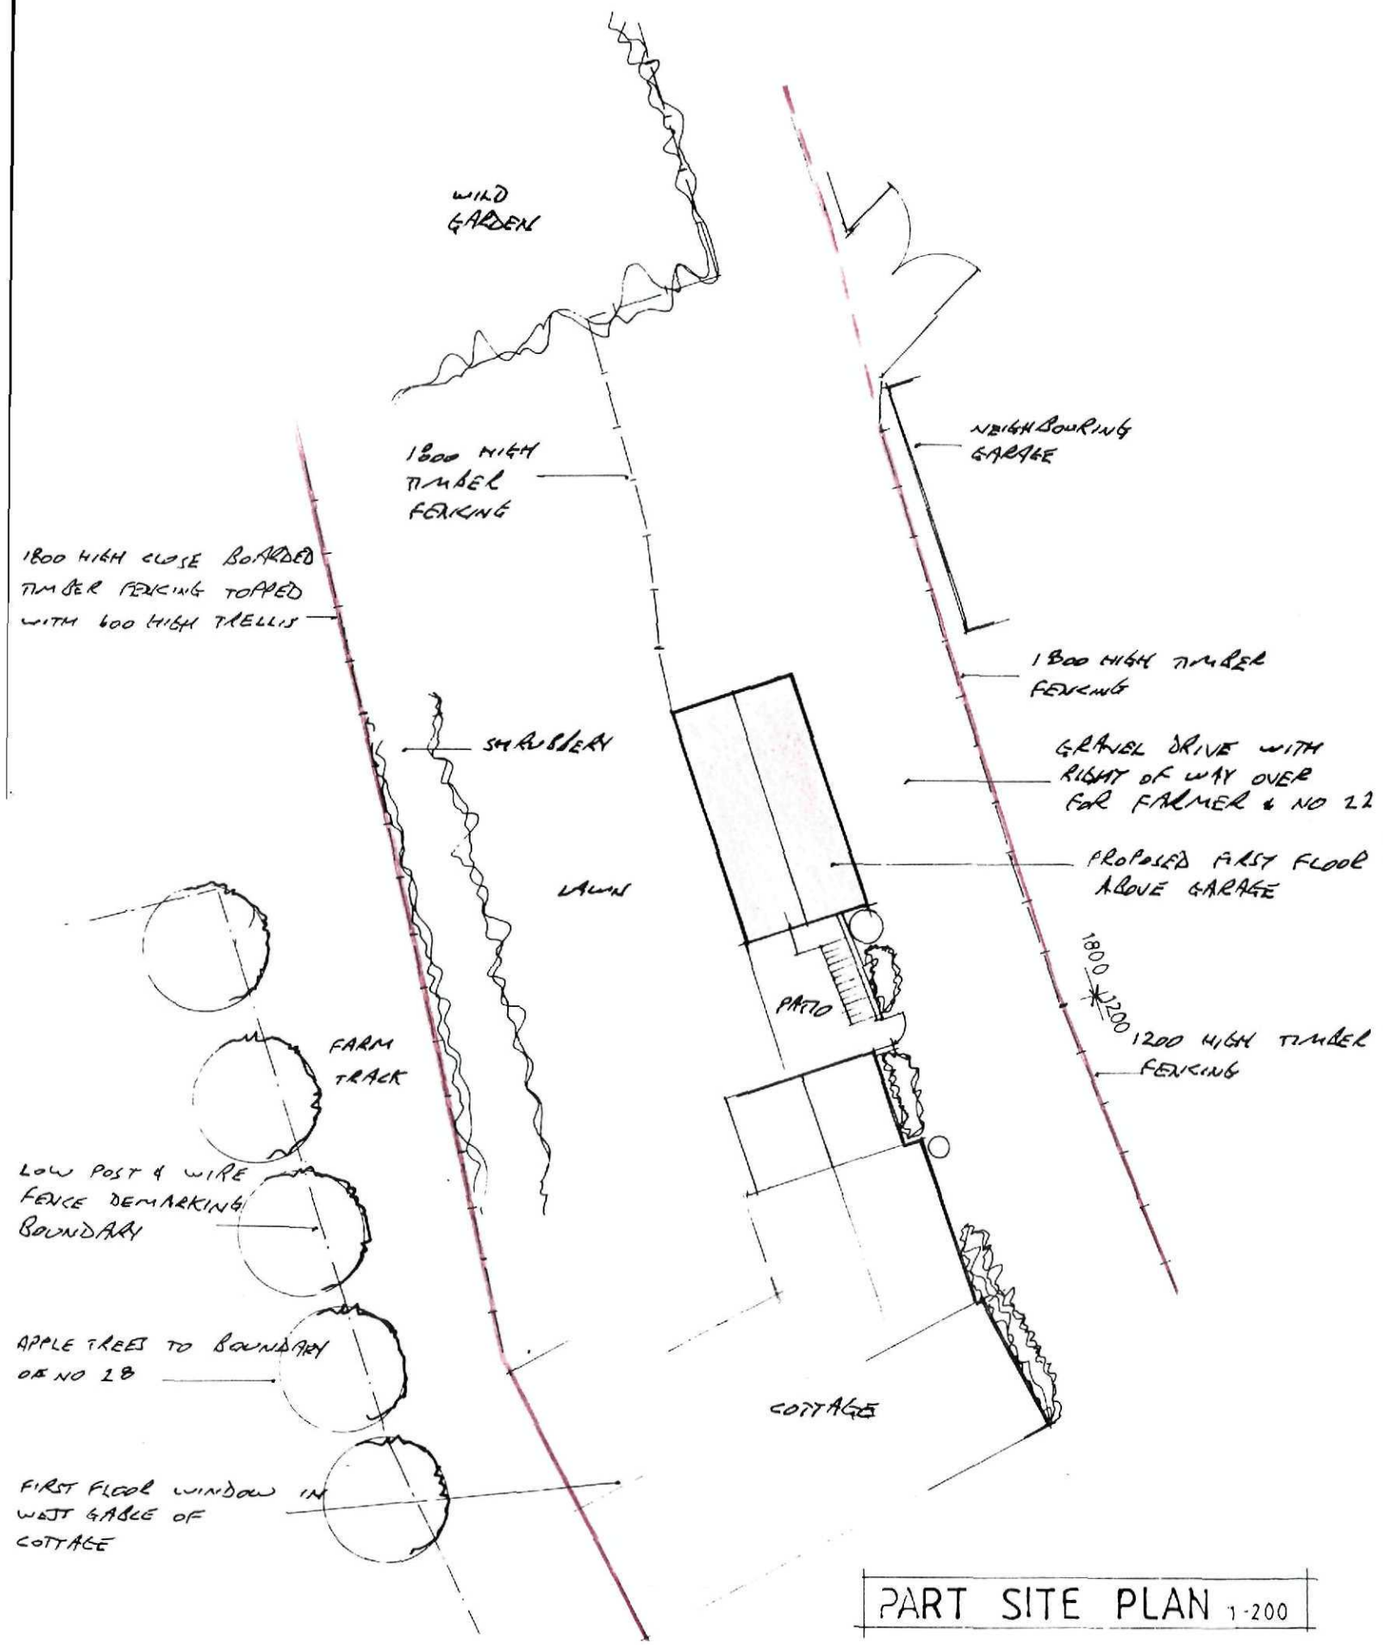

LOCATION PLAN 1-1250

SHDC
Planning & Development
11 AUG 2010
Ref: 0662-10

A 9-8-10 ADD FARM TRACK TO WEST OF SITE

R. BOOR DRAUGHTSMAN


26 Fengate
Moulton Chapel
Spalding
Lincolnshire
PE12 0XL

Phone & Fax:
01406 380279


MR & MRS T HARRISON
24 SILTSIDE, GOSBERTON RISEGATE, SPALDING, LINCS.

PROPOSED EXTENSION TO GARAGE


3371-2 A JULY 2010

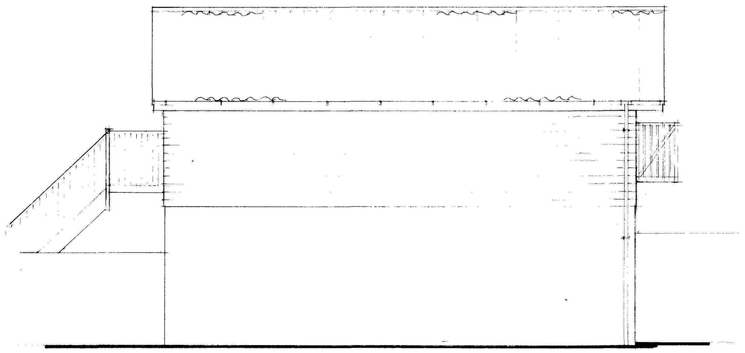


EAST ELEVATION 1-50

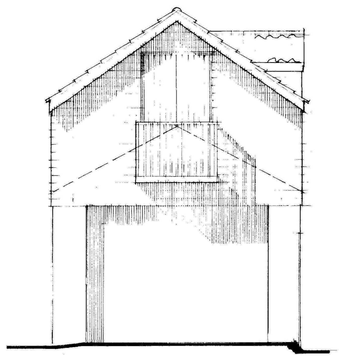


NORTH ELEVATION 1-50

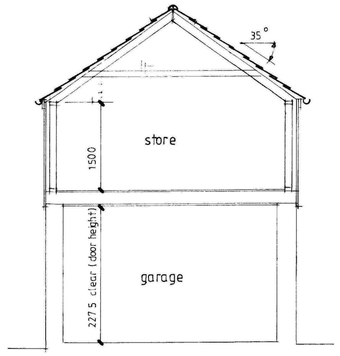


SECTION 1-50

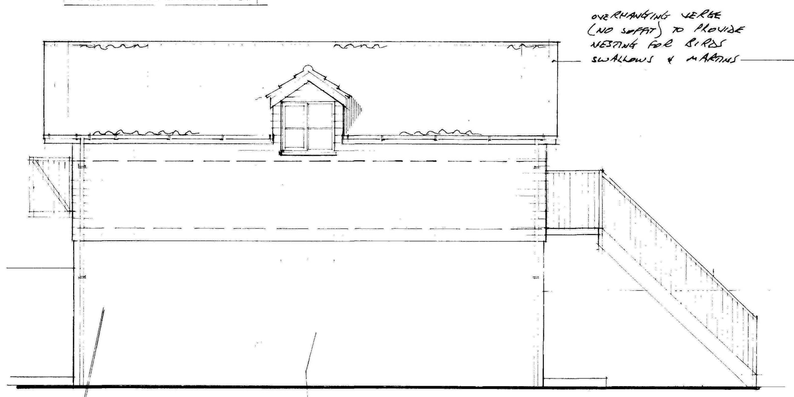



WEST ELEVATION 1-50

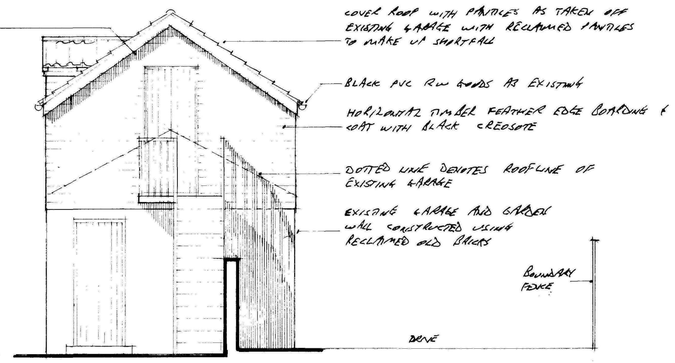

SOUTH ELEVATION 1-50

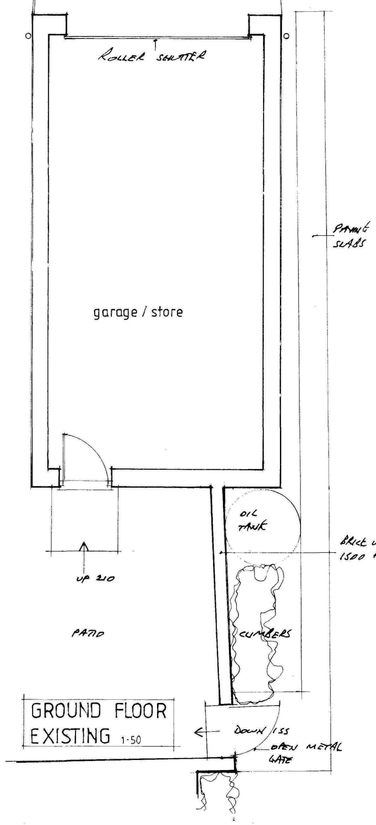

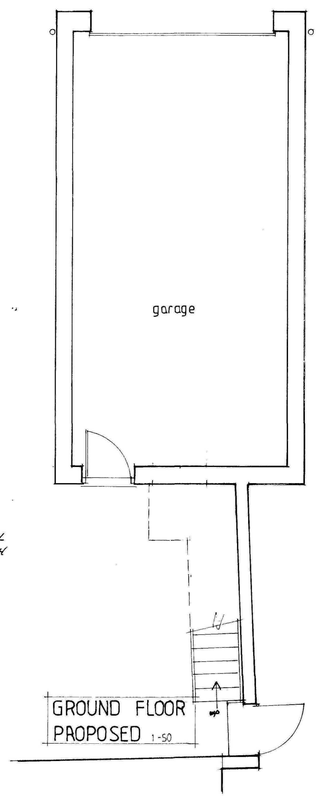

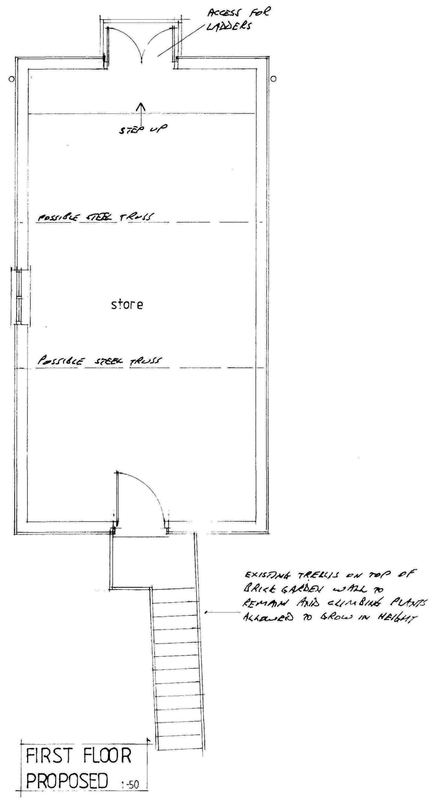

0662-10

Contractor To Check All Dimensions On Site Before Work Commences.

Rev.	Date.	Init.	Revision Details.
A	6-8-10		ADD SUMMER & HOT HOUSE FOR PLANNING APPLICATION

R. BOOR DRAUGHTSMAN

26 Fengate
Moulton Chapel
Spalding
Lincolnshire
PE12 0XL

Phone & Fax:
01406 380279

Project.
MR & MRS T HARRISON.
24 SILTSIDE, GOSBERTON RISEGATE, SPALDING, LINCS.

PROPOSED EXTENSION TO GARAGE

Drawing.

Scale. AS SHOWN

Drawing. No. 3371-1

Drawn.

Date. JULY 2010

Rev. A