




PROPOSED ELEVATIONS

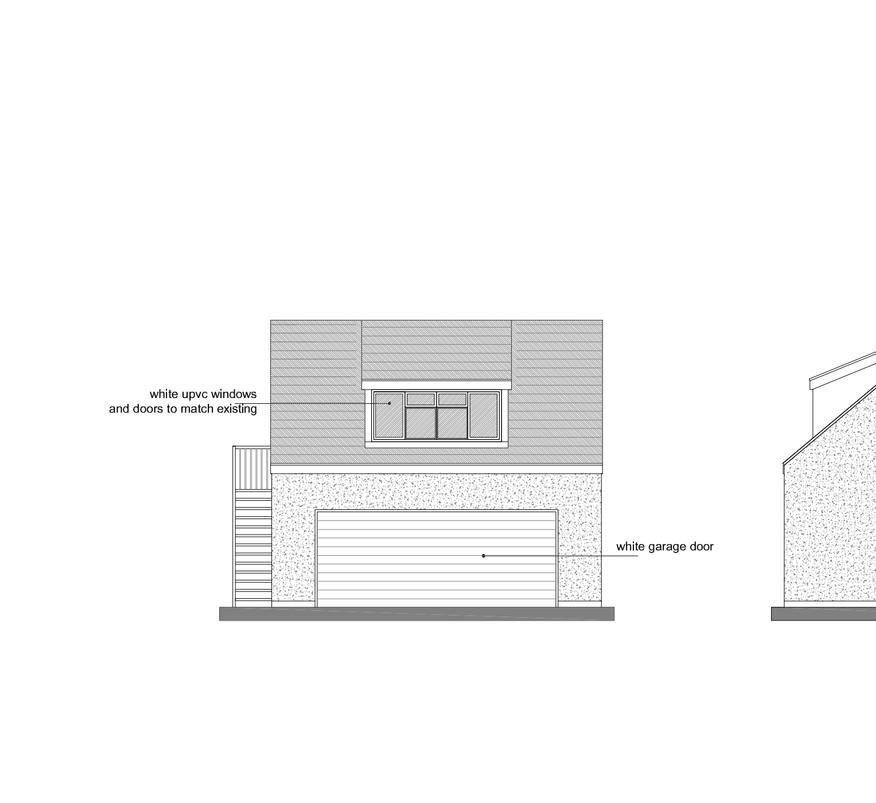

PROPOSED FLOOR PLANS

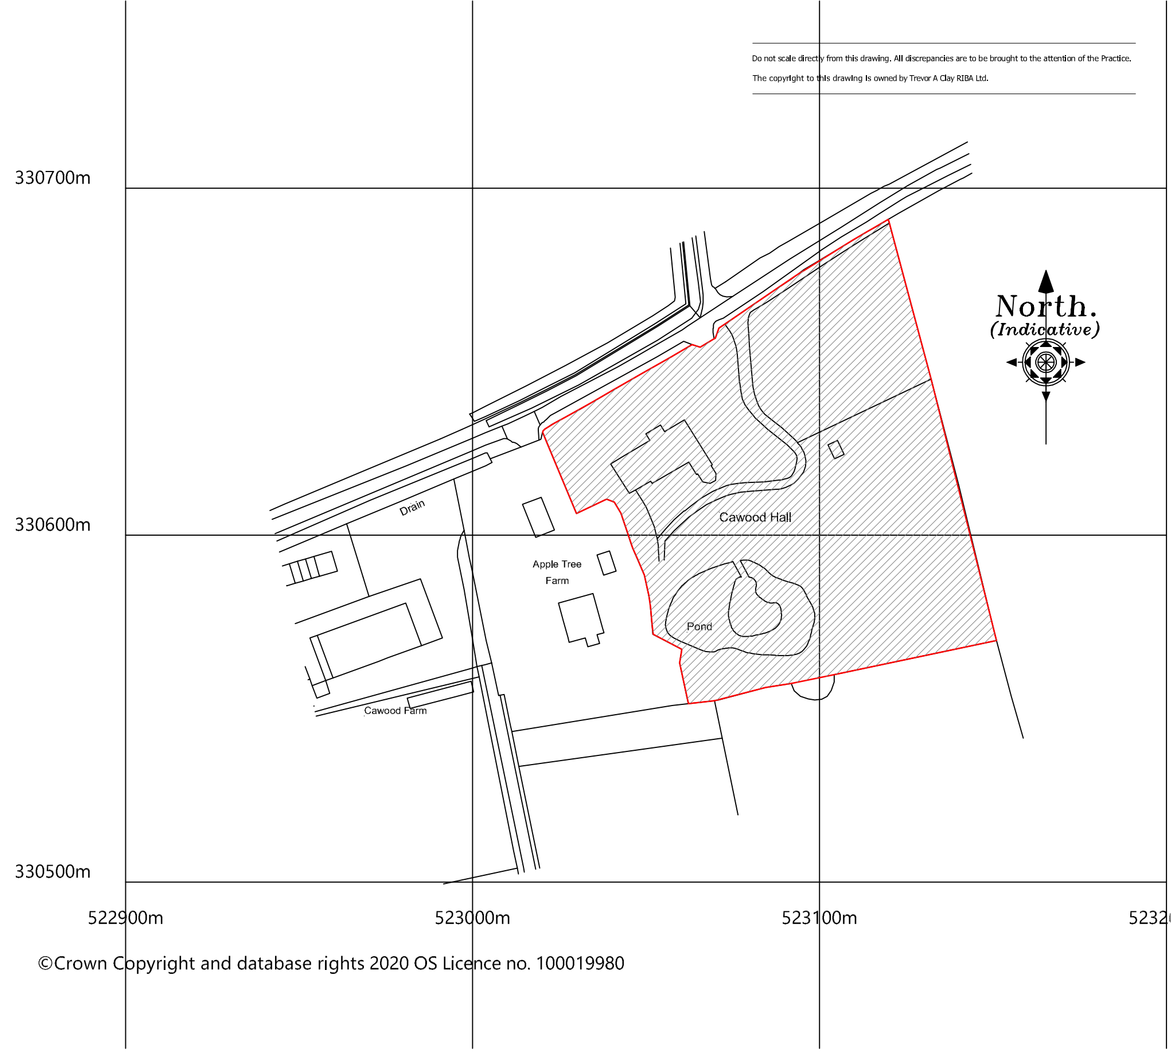

©Crown Copyright and database rights 2020 OS Licence no. 100019980

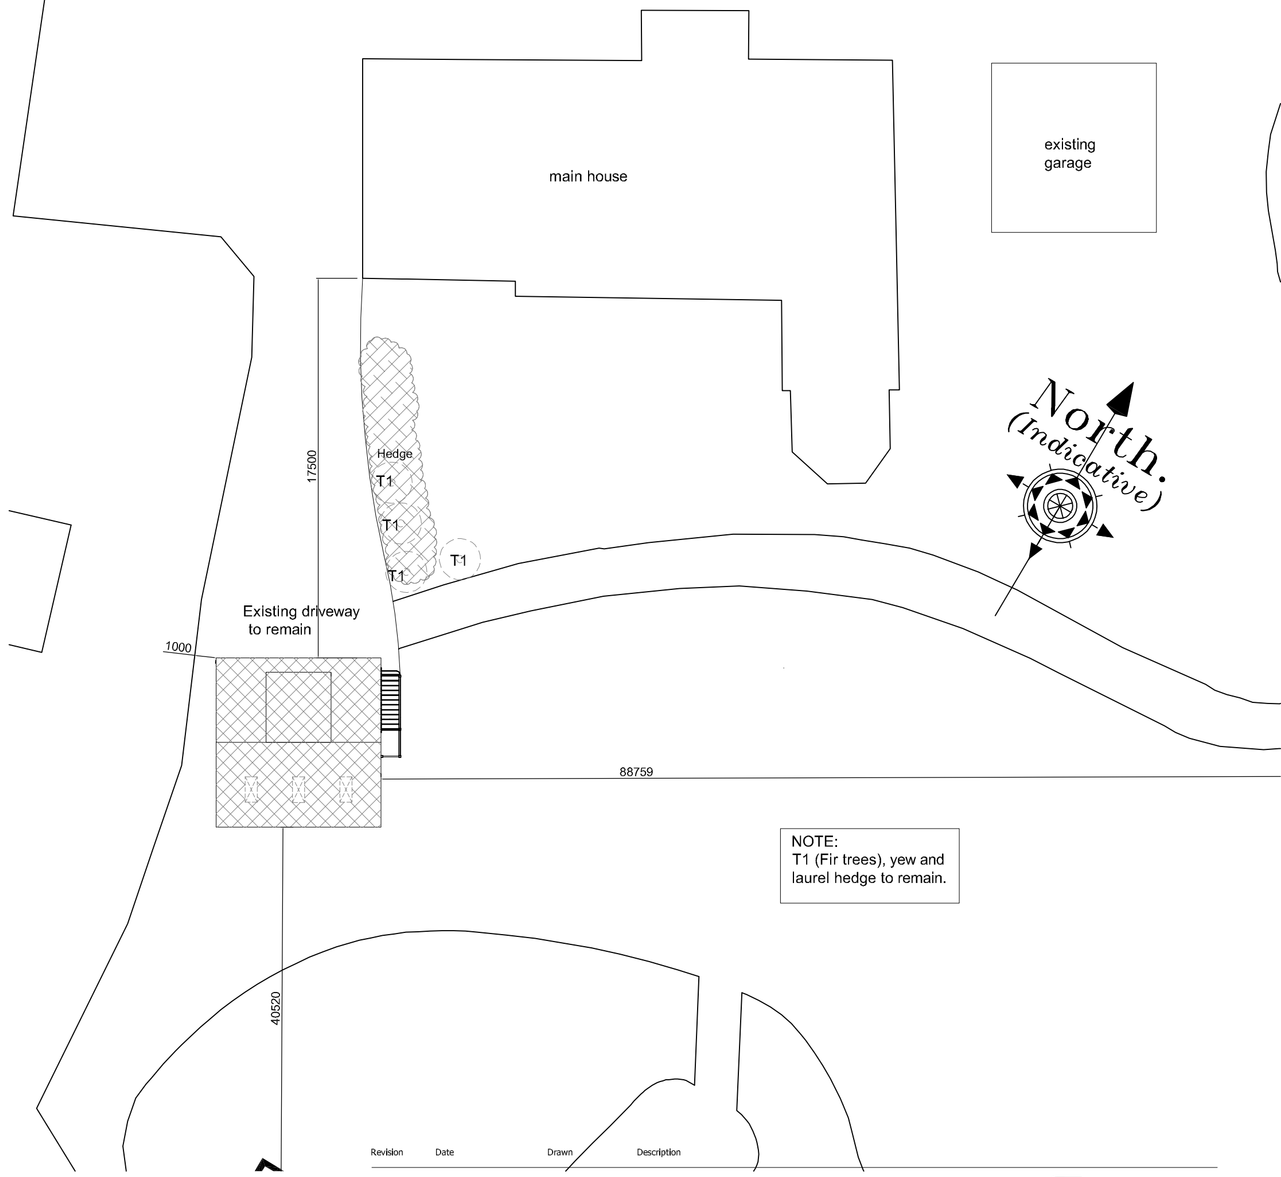

Revision	Date	Drawn	Description

Client Mr C Yates

Project Proposed detached garage @ Cawood Hall

Drawing Planning

Scale 1:50, 1:100, 1:200 & 1:1250@ A1 Drawn AWM Checked TAC Date 02/08/2023

Drawing No. 23/639/PA/003

Trevor A Clay RIBA Ltd, 14 Old Fendike Road, Weston Hills, Spalding, Lincs. PE126DD
01406 380027 07778 597975 trevor@tacarchitects.co.uk www.tacarchitects.co.uk