

DECLINED PLAN

SOUTH HOLLAND D.C.
PLAN DEPT
22 JUL 1994
REF. H08/0703/94.

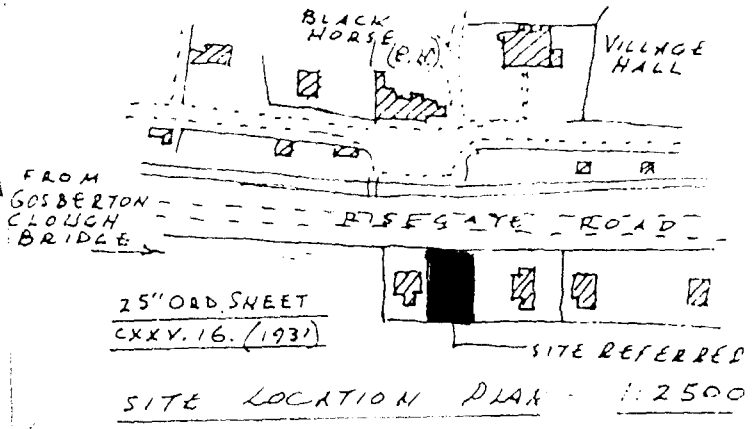


SITE LOCATION PLAN - 1:2500

location plan

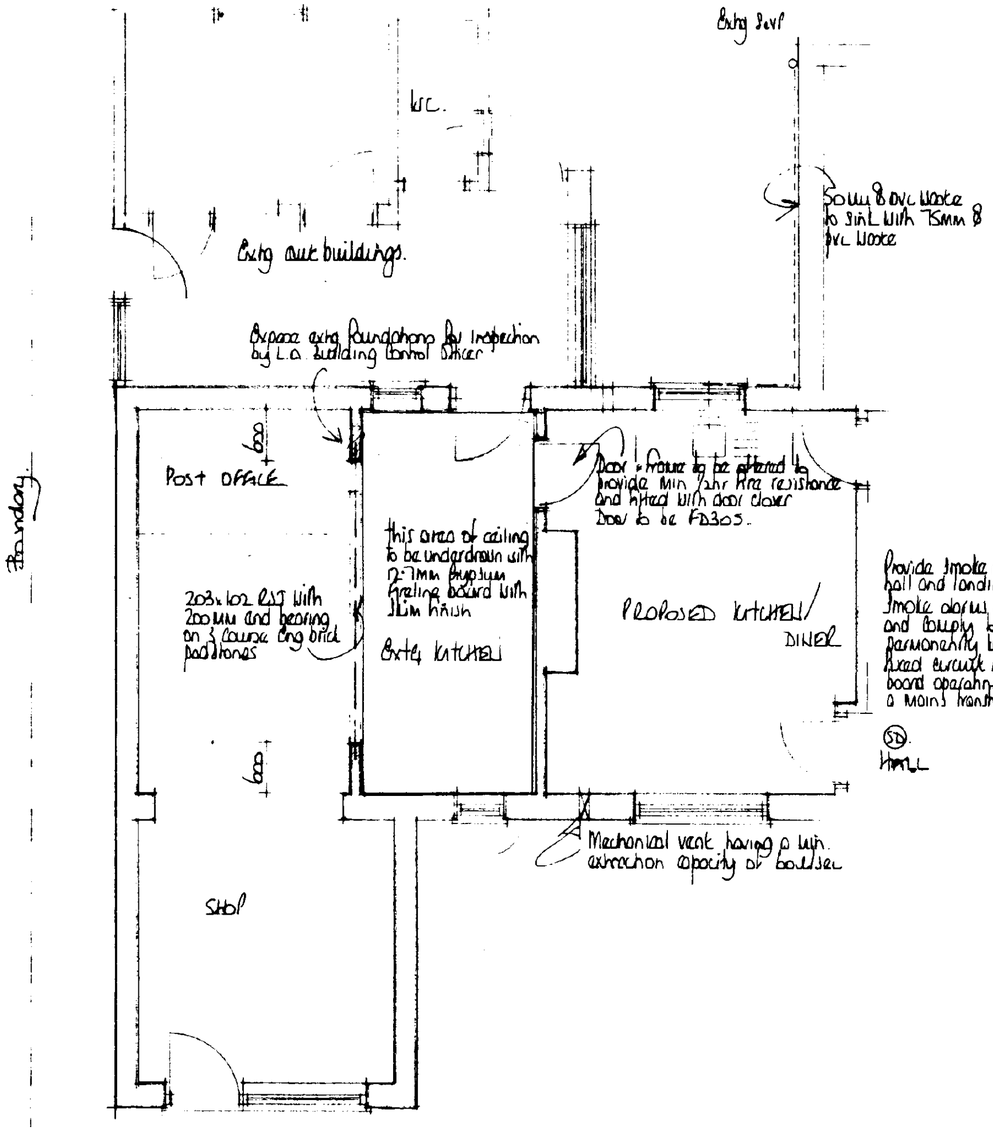

ground floor plan

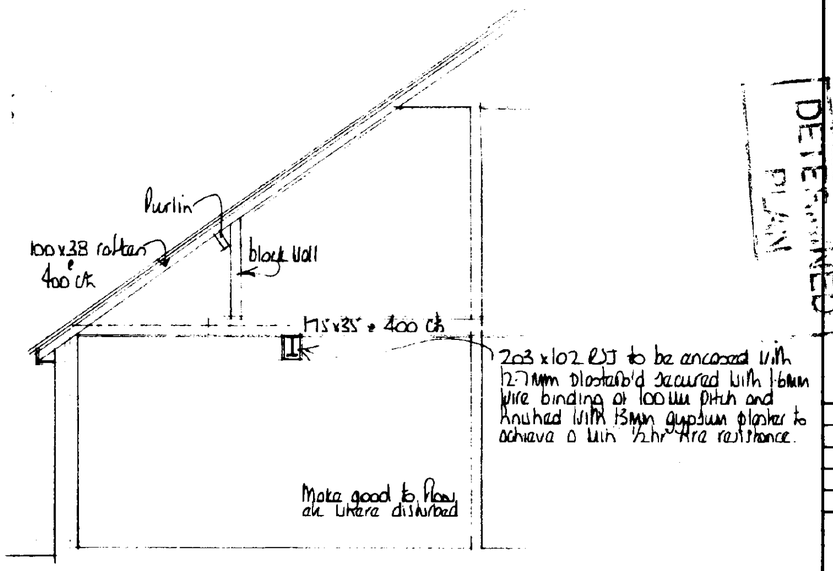


Section

SOUTH HOLLAND D.C.
PLAN DEPT
22 JUL 1994
REF. H08/0703/94.

DETERMINED
PL

NOTES

All dimensions must be checked on site and not scaled from this drawing.

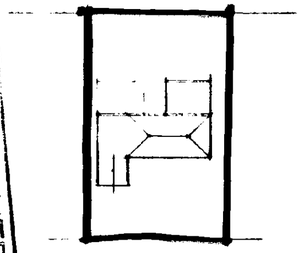

RISEGATE ROAD.

1:500

A		
	Date	Revisions

© copyright

Client

MR & MRS D HARDY.

Job Title

ALTERATIONS & CHANGE OF USE AT 68 RISEGATE ROAD GOSBERTON RISEGATE SPALDING.

Drawing Title

PLAN & SECTION

Scale 1:50

Date JULY 94 | **Drawn by** AL

Drg No. 94/64/01. | **Rev.**

000000 ARCHITECT STANDARD