



FRONT ELEVATION TO HIGH STREET

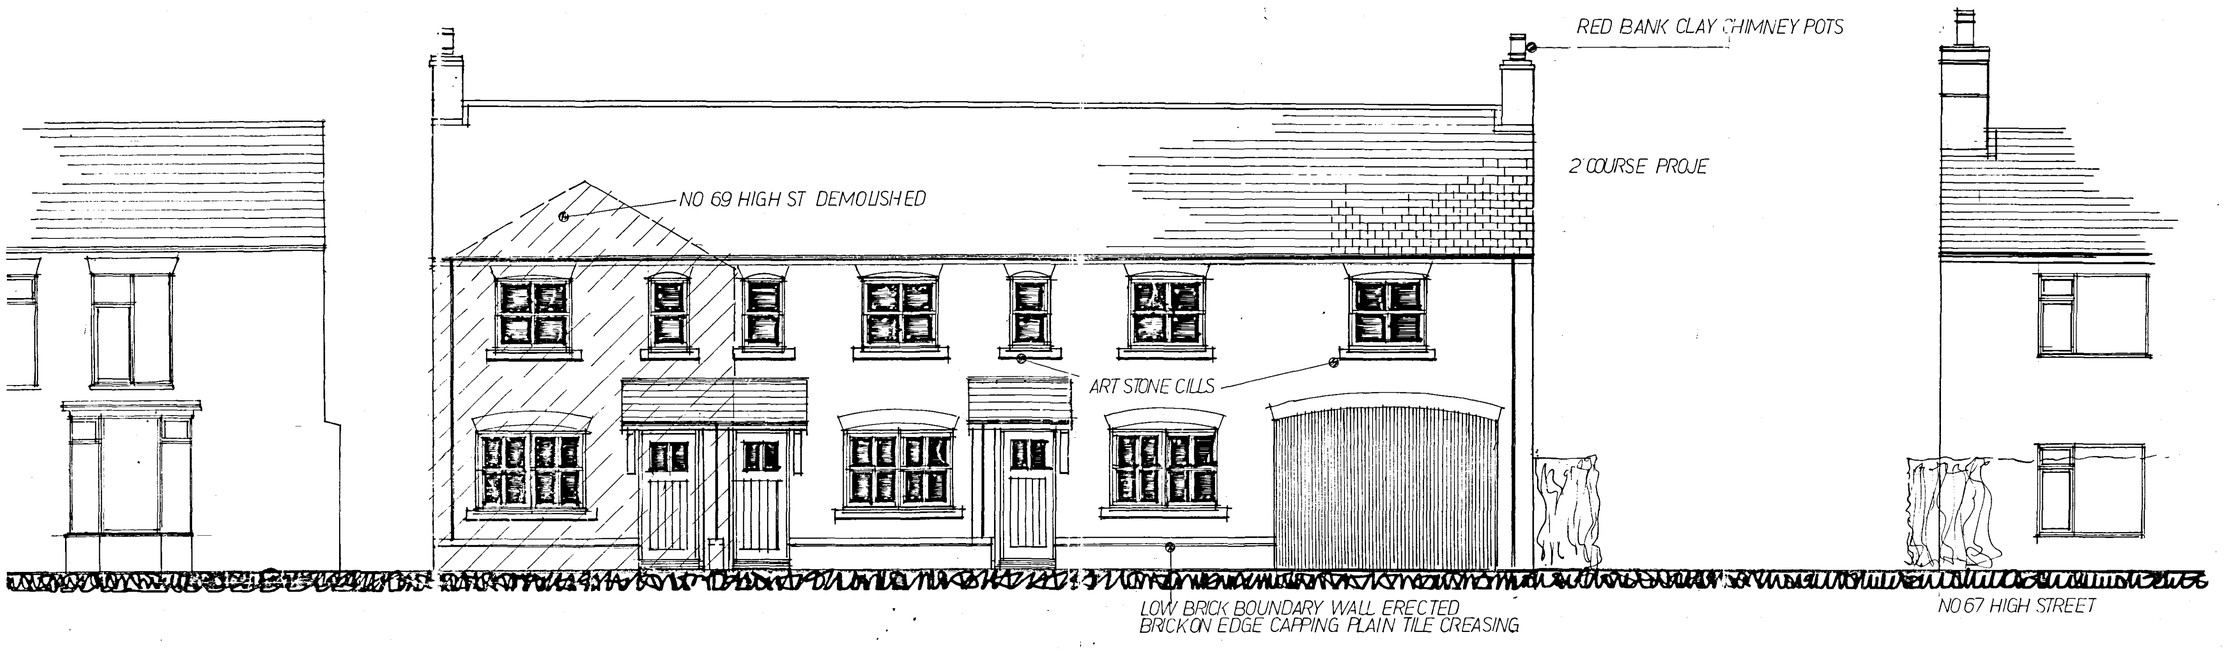

SIDE REAR OFFSHOOT

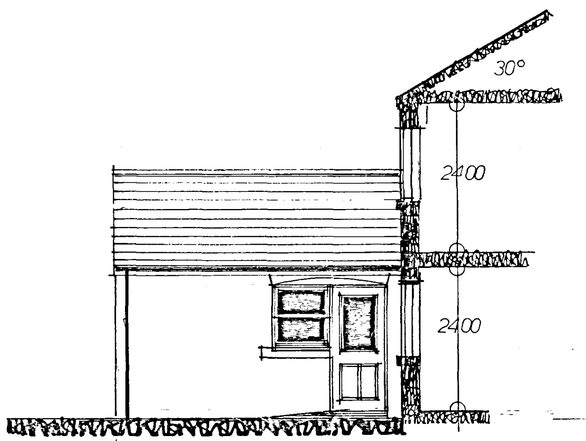

SLATE ROOF COVERING
TYPE AND COLOUR TO BE AGREED

RAINWATER GOODS
CAST IRON EFFECT BLACK UPVC
HR GUTTER/CIRCULAR DOWNPIPES
RISE AND FALL SUPPORT BRACKETS

FACING BRICK RED TYPE AND
COLOUR TO BE AGREED

WHERE BUILDINGS DEMOLISHED
1800 HIGH BRICK BOUNDARY WALL
ERECTED

Planning Department
27 MAY 2005
Ref: 0720/05

DETERMINED PLAN

REAR ELEVATION

Revison	Date	Comments
Revisions		

CLIENT : MR A GARRARD
ADDRESS 69 HIGH STREET
ADDRESS GOSBERTON
ADDRESS 69 HIGH STREET

CB DESIGN GROUP
ARCHITECTURAL & PLANNING SERVICES
NFU Buildings
Cornegate
Spalding
Lincolnshire
PE12 6ET
Tel: 01775 722241
Fax: 01775 769886

SCALE : 1:50	Date : 17/05/05	Drawn By : N.F.
Drawing No 1051/05/04	Revison Nos	