


SCHEME PROPOSALS

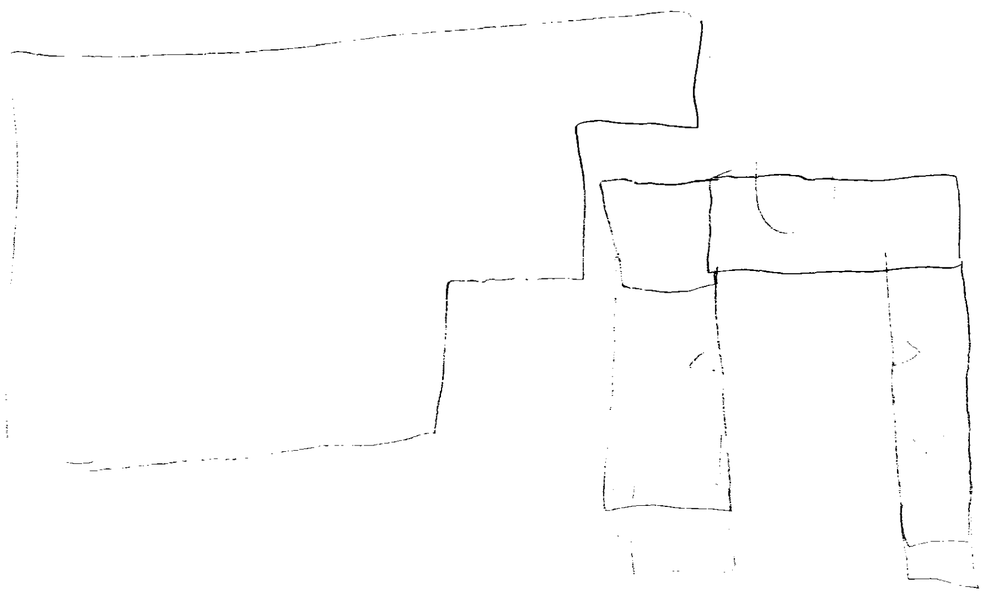


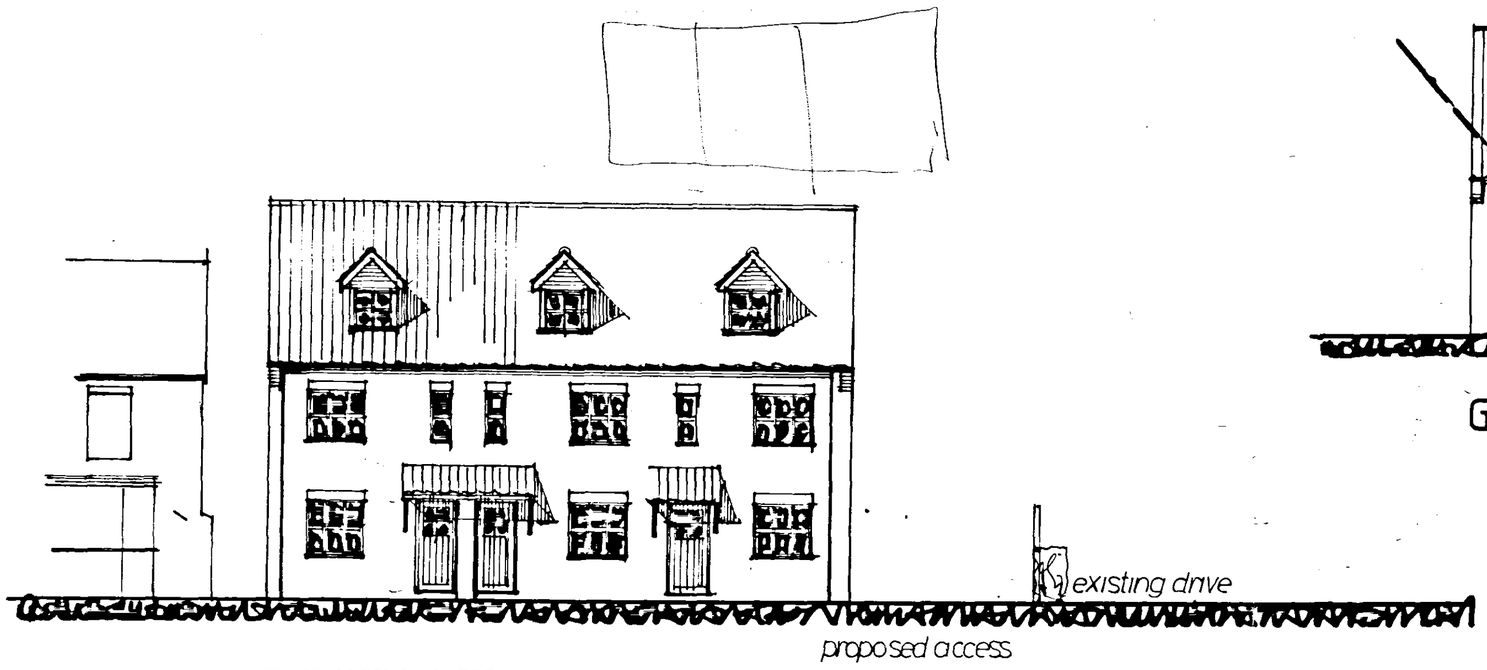


ELEVATION TO HIGH STREET

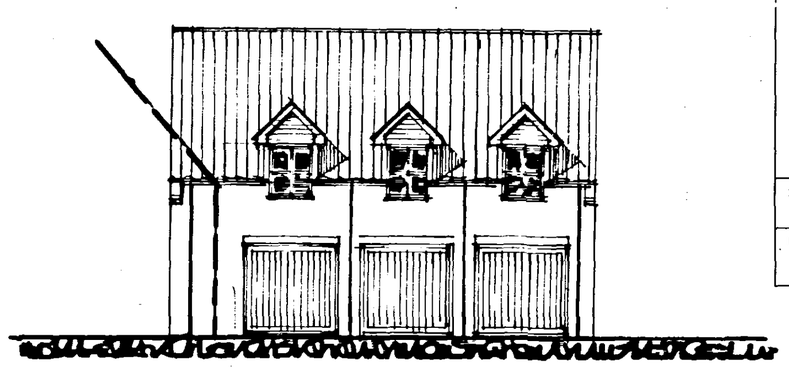


GARAGE BLOCK *FIRST FLOOR FLAT*

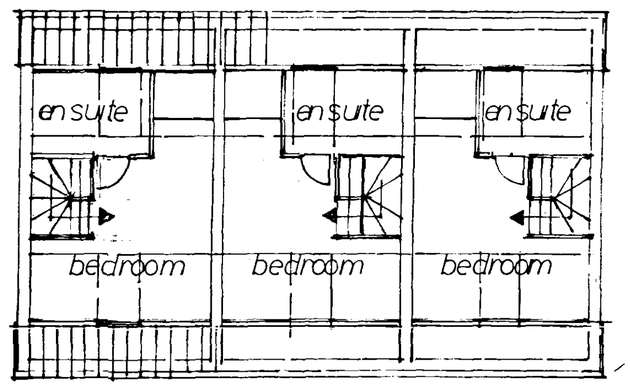


ATTIC PLAN

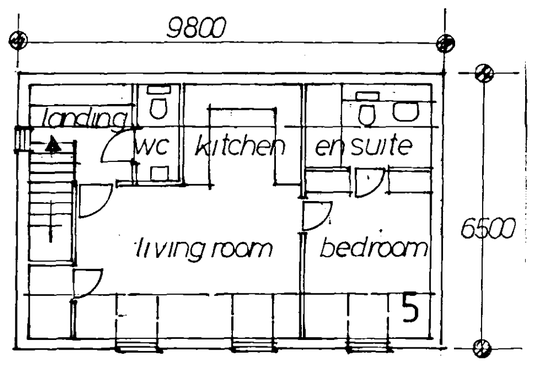


FIRST FLOOR PLAN

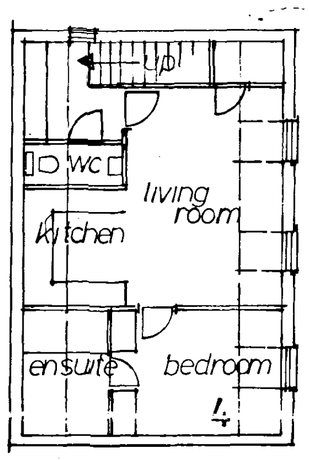

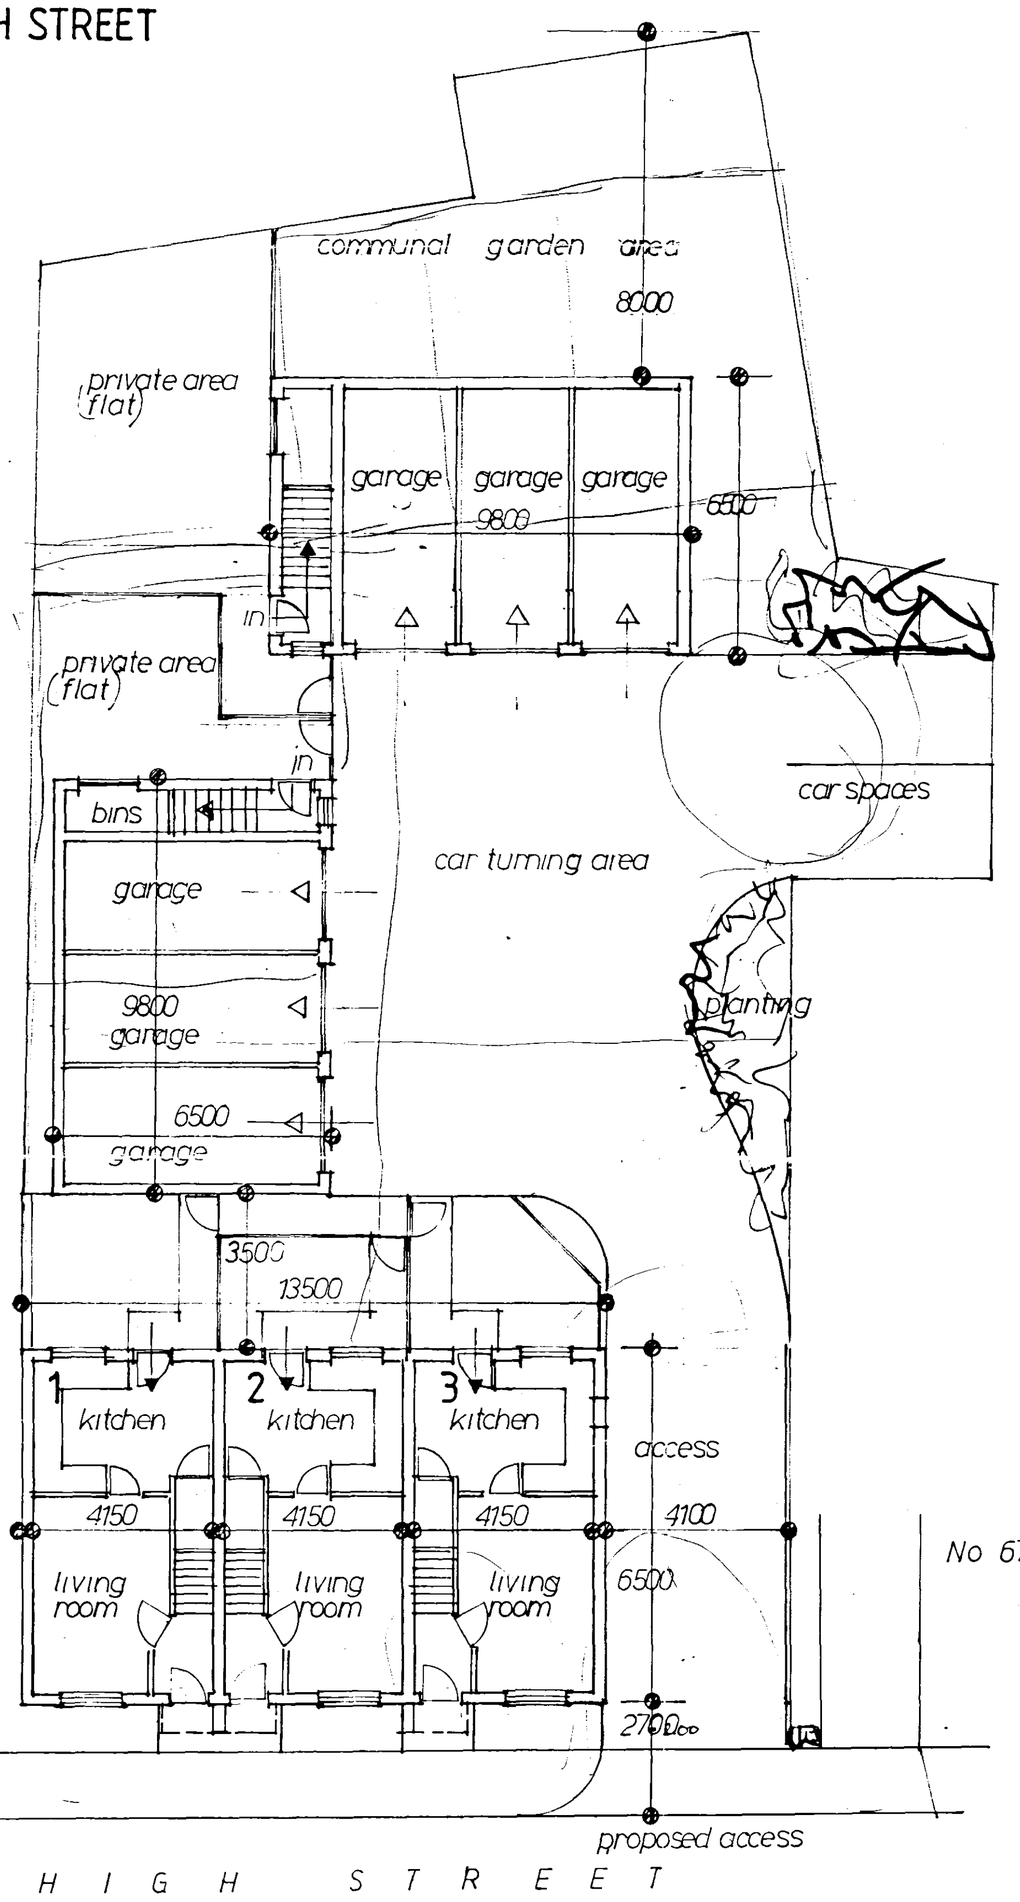

LAYOUT PLAN

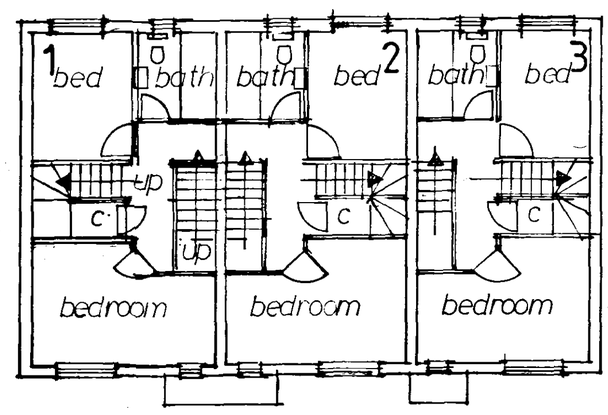

FIRST FLOOR PLAN

Revision	Date	Comments
Revisions		

CLIENT : MR A GARRARD

ADDRESS RE-DEVELOPMENT

ADDRESS 69 HIGH STREET

ADDRESS GOSBERTON

CB DESIGN GROUP
ARCHITECTURAL & PLANNING SERVICES
24 Commercial Road
Spalding
Lincolnshire
PE12 2HA
Tel: 01775 722241
Fax: 01775 769986

SCALE : 1:100	Date : 03/05/05	
Drawing No. 1052/05/01	Revision Nos.	

Small scale development. Sample

Vis = 2.0m x 70m