# SCHEME PROPOSALS

| Revision | Date | Comments |
|---|---|---|
| Revisions | | |

CLIENT : MR A GARRARD

ADDRESS RE-DEVELOPMENT


ADDRESS 69 HIGH STREET

ADDRESS GOSBERTON


CB DESIGN GROUP
ARCHITECTURAL & PLANNING SERVICES
24 Commercial Road
Spalding
Lincolnshire
PE12 2HA
Tel: 01775 722241
Fax: 01775 769986

SCALE : 1:100 | Date : 03/05/05


Drawing No. 1052/05/01 | Revision Nos.

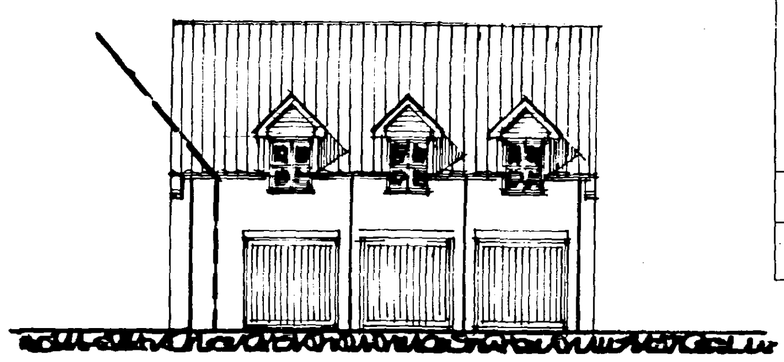


GARAGE BLOCK *FIRST FLOOR FLAT*

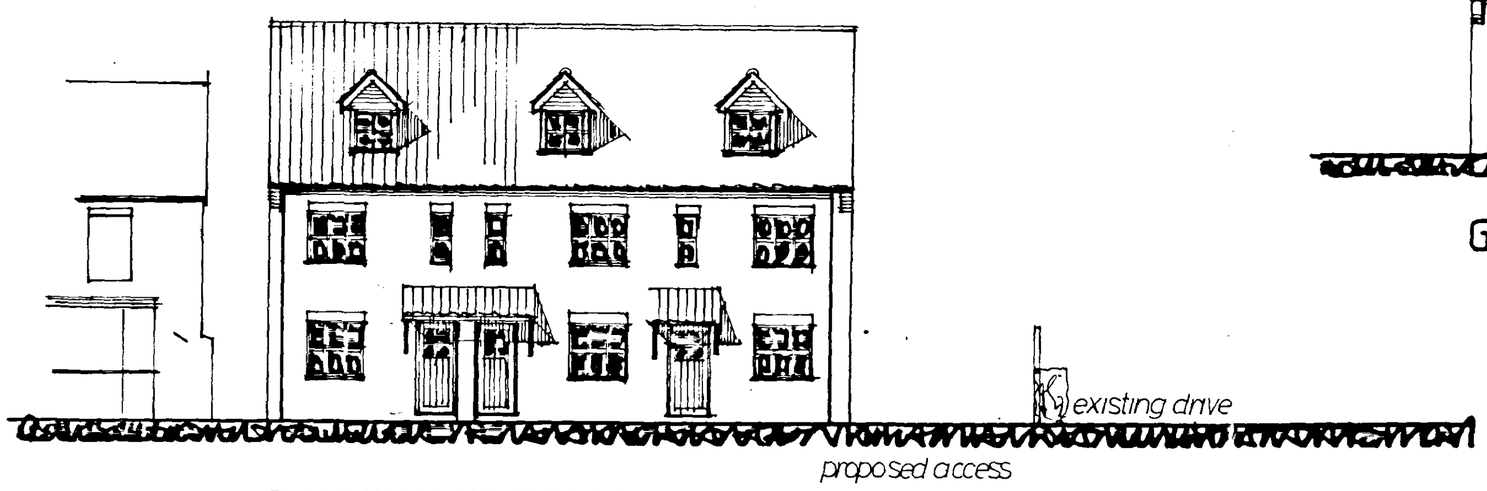



ELEVATION TO HIGH STREET

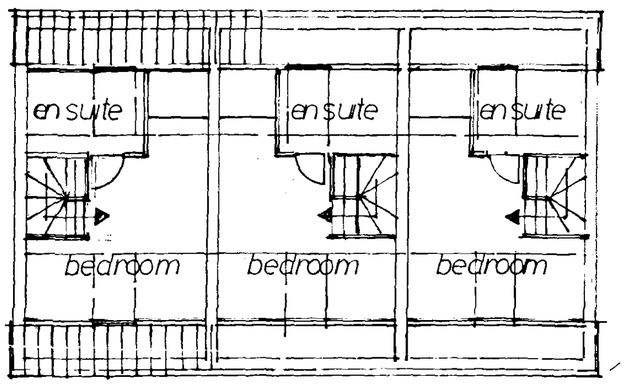



ATTIC PLAN

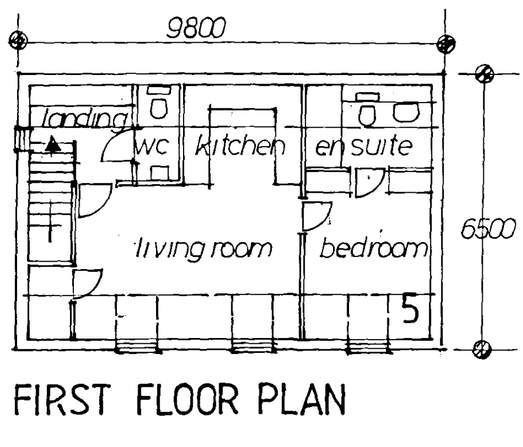



FIRST FLOOR PLAN

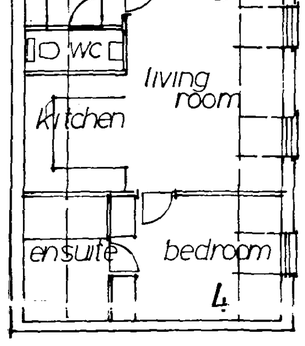

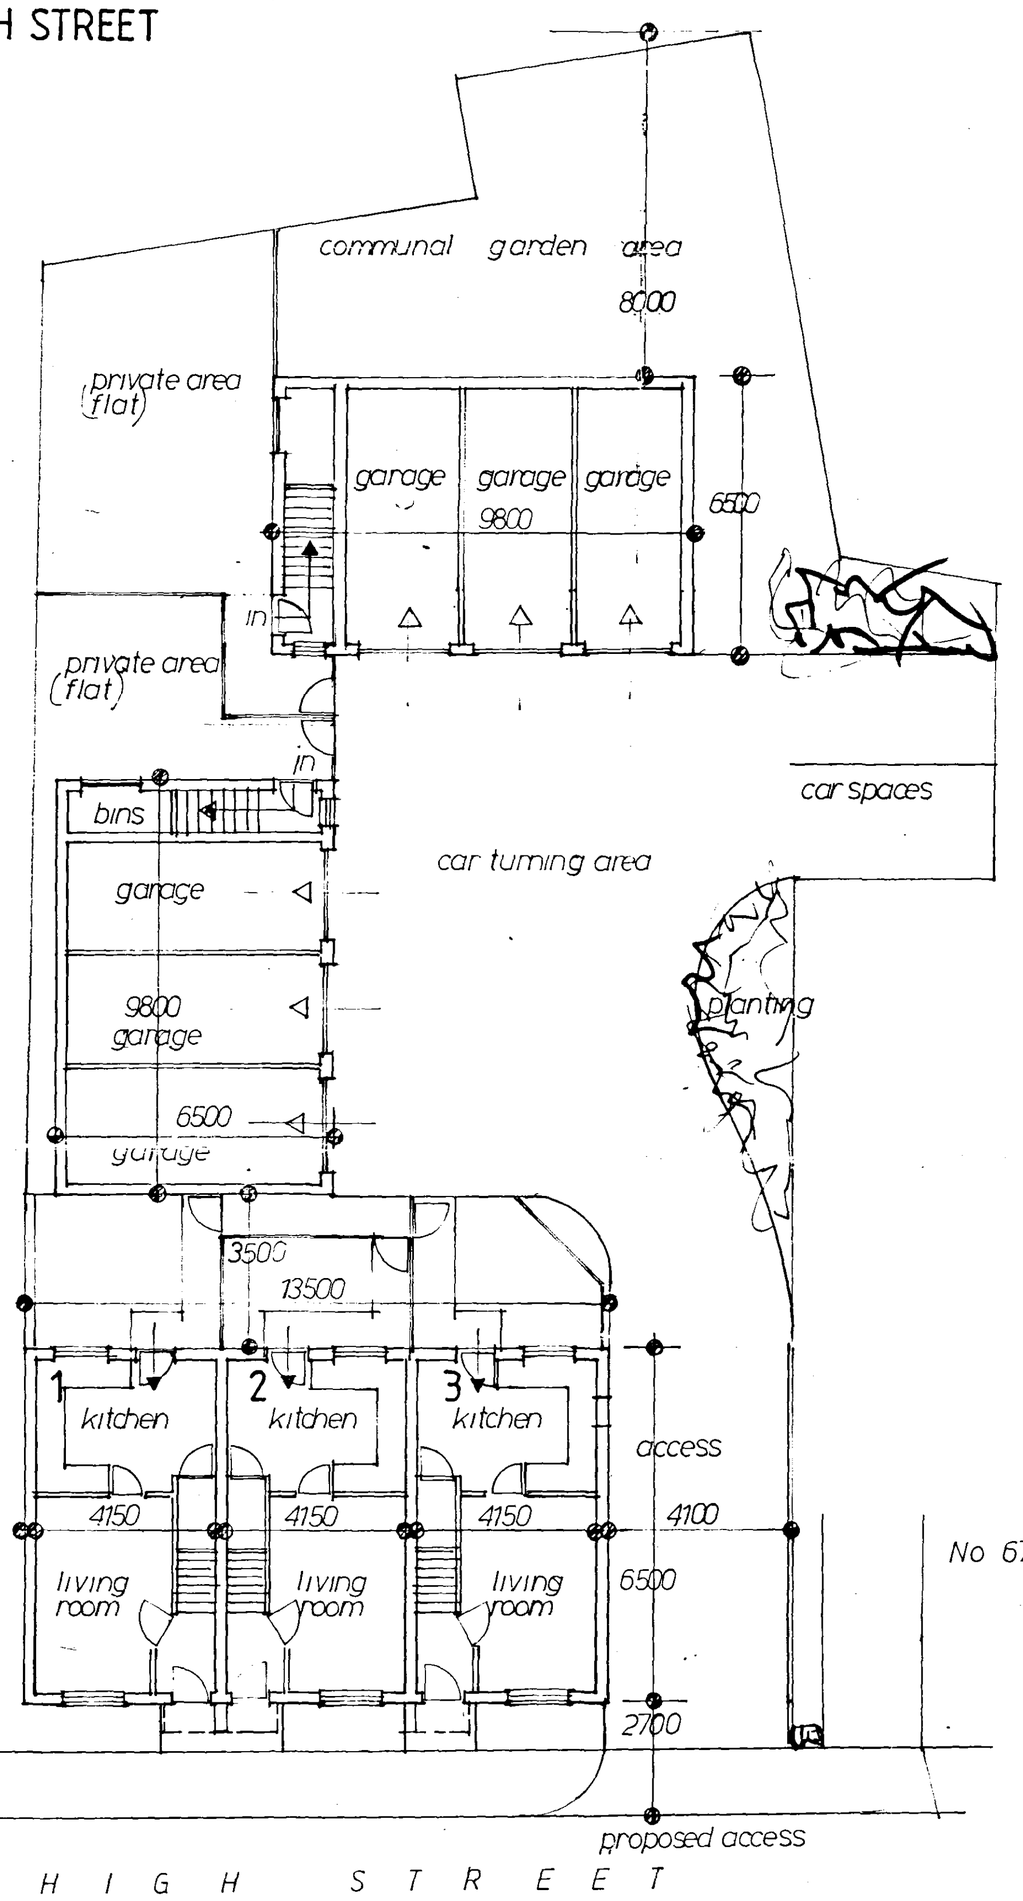
LAYOUT PLAN

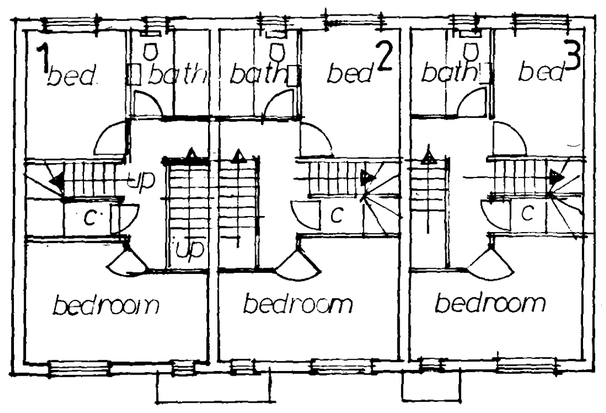


FIRST FLOOR PLAN