



SOUTH ELEVATION
SCALE 1:100



NORTH ELEVATION
SCALE 1:100

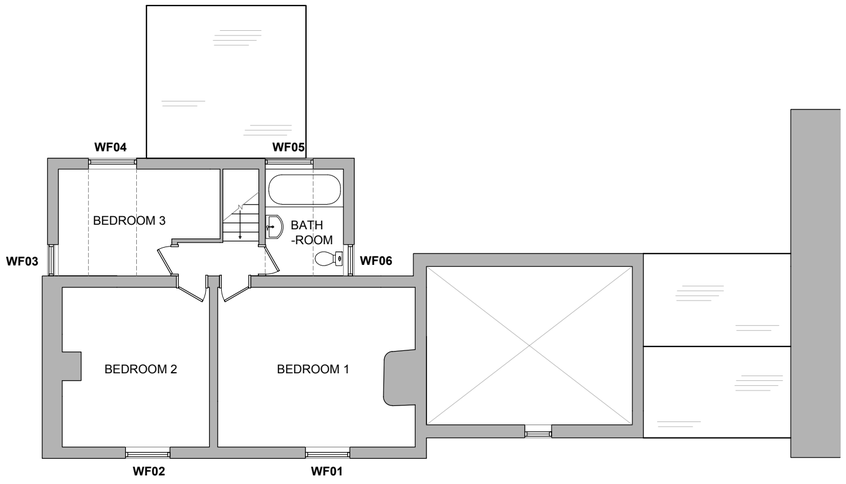


FIRST FLOOR PLAN
SCALE 1:100

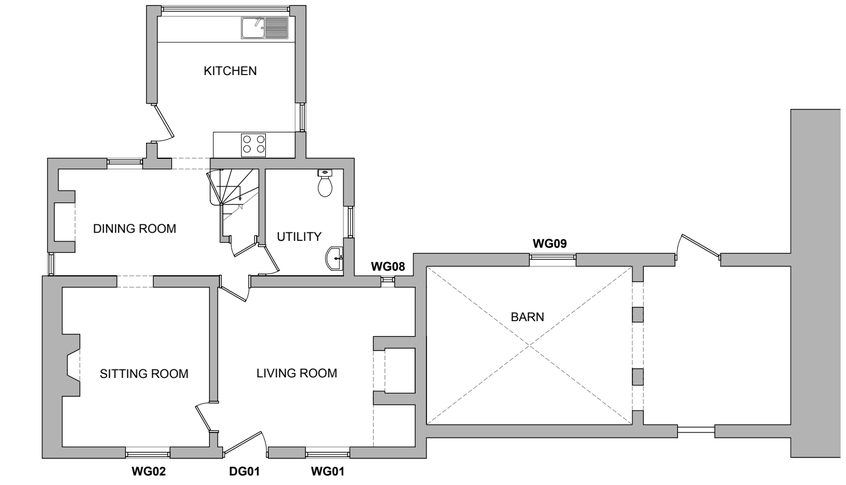

GROUND FLOOR PLAN
SCALE 1:100



WEST ELEVATION
SCALE 1:100

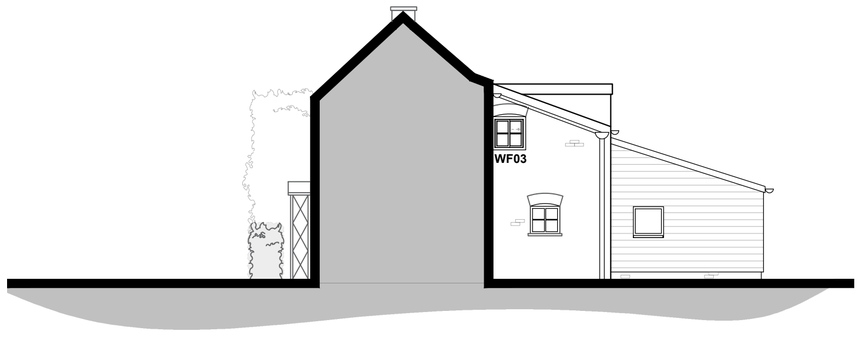

EAST ELEVATION
SCALE 1:100

Listed Building Consent
Replacement Window
Application

0 1m 2m 3m 4m 5m
1:100

REV	NOTE	DATE
*	Initial Issue	10.07.26

PROJECT NO.
26.002

PROJECT
207 Westhorpe Road
Gosberton
PE11 4EN

CLIENT
Mr Hastie

DRAWING TITLE
Listed Building Consent
Proposed
Plans & Elevations

SCALE
1:100

SHEET
A2

REVISION
*

DRAWING NO.
02