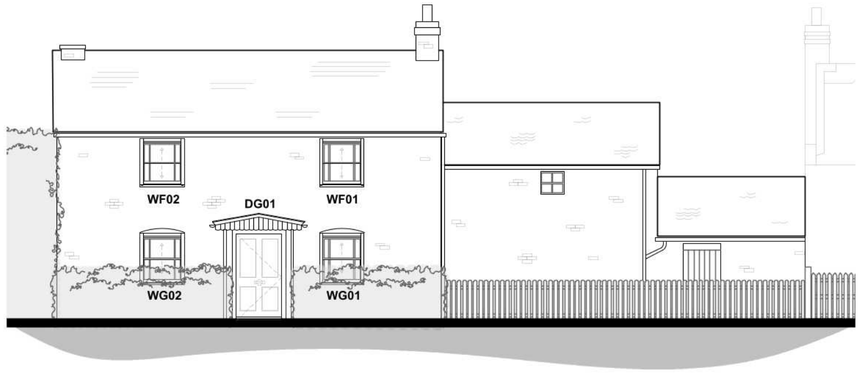
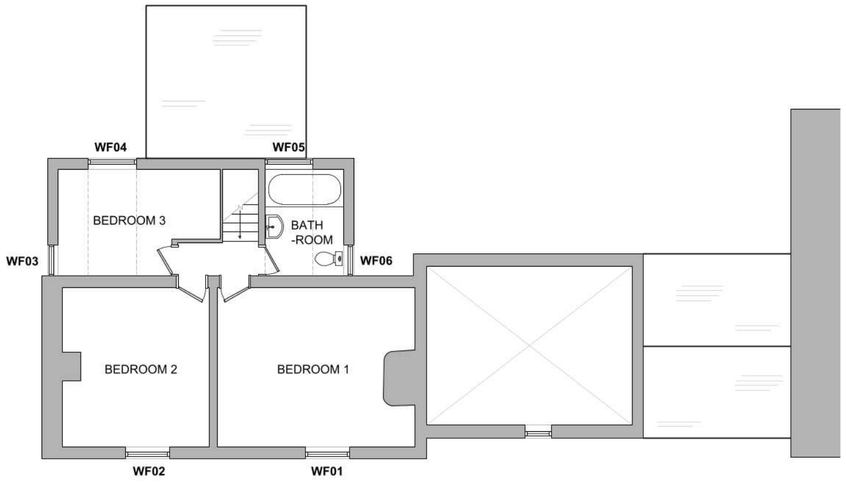



## SOUTH ELEVATION
*SCALE 1:100*



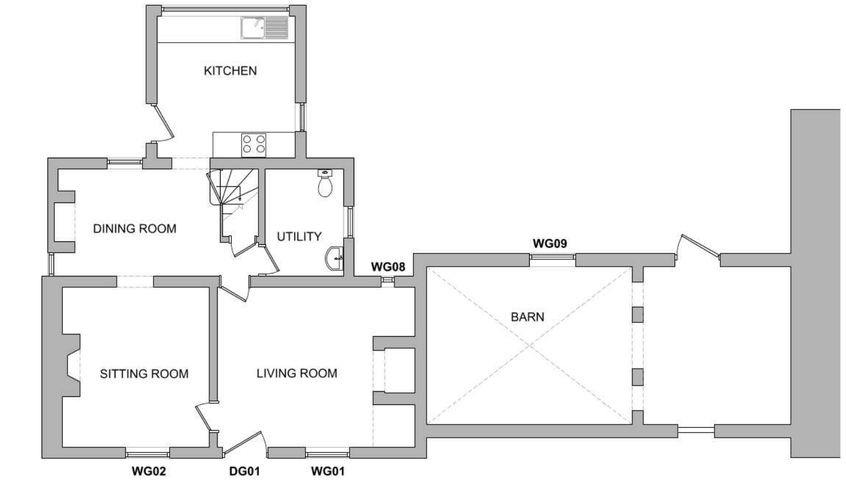

## NORTH ELEVATION
*SCALE 1:100*



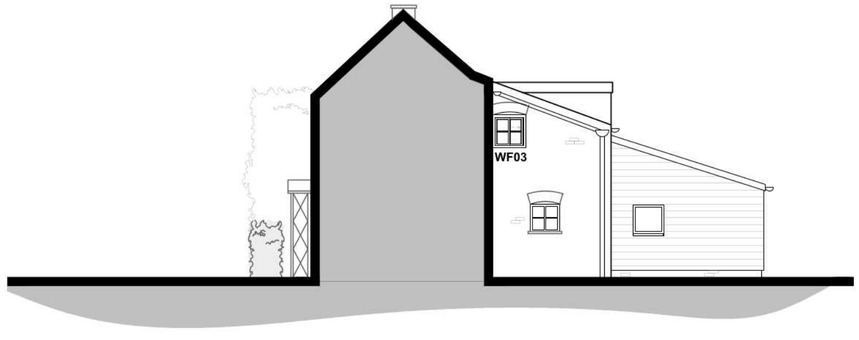

## FIRST FLOOR PLAN
*SCALE 1:100*




## WEST ELEVATION
*SCALE 1:100*




## GROUND FLOOR PLAN
*SCALE 1:100*




## EAST ELEVATION
*SCALE 1:100*

# Listed Building Consent Replacement Window Application

0 1m 2m 3m 4m 5m
1:100

| REV | NOTE | DATE |
|---|---|---|
| * | Initial Issue | 10.07.26 |
| A | Amended Front Door | 11.09.26 |

*PROJECT NO.*
**26.002**

*PROJECT*
207 Westhorpe Road
Gosberton
PE11 4EN

*CLIENT*
Mr Hastie

*DRAWING TITLE*
Listed Building Consent
Proposed
Plans & Elevations

*SCALE*
1:100

*SHEET*
A2

*REVISION*
**A**

*DRAWING NO.*
**02**