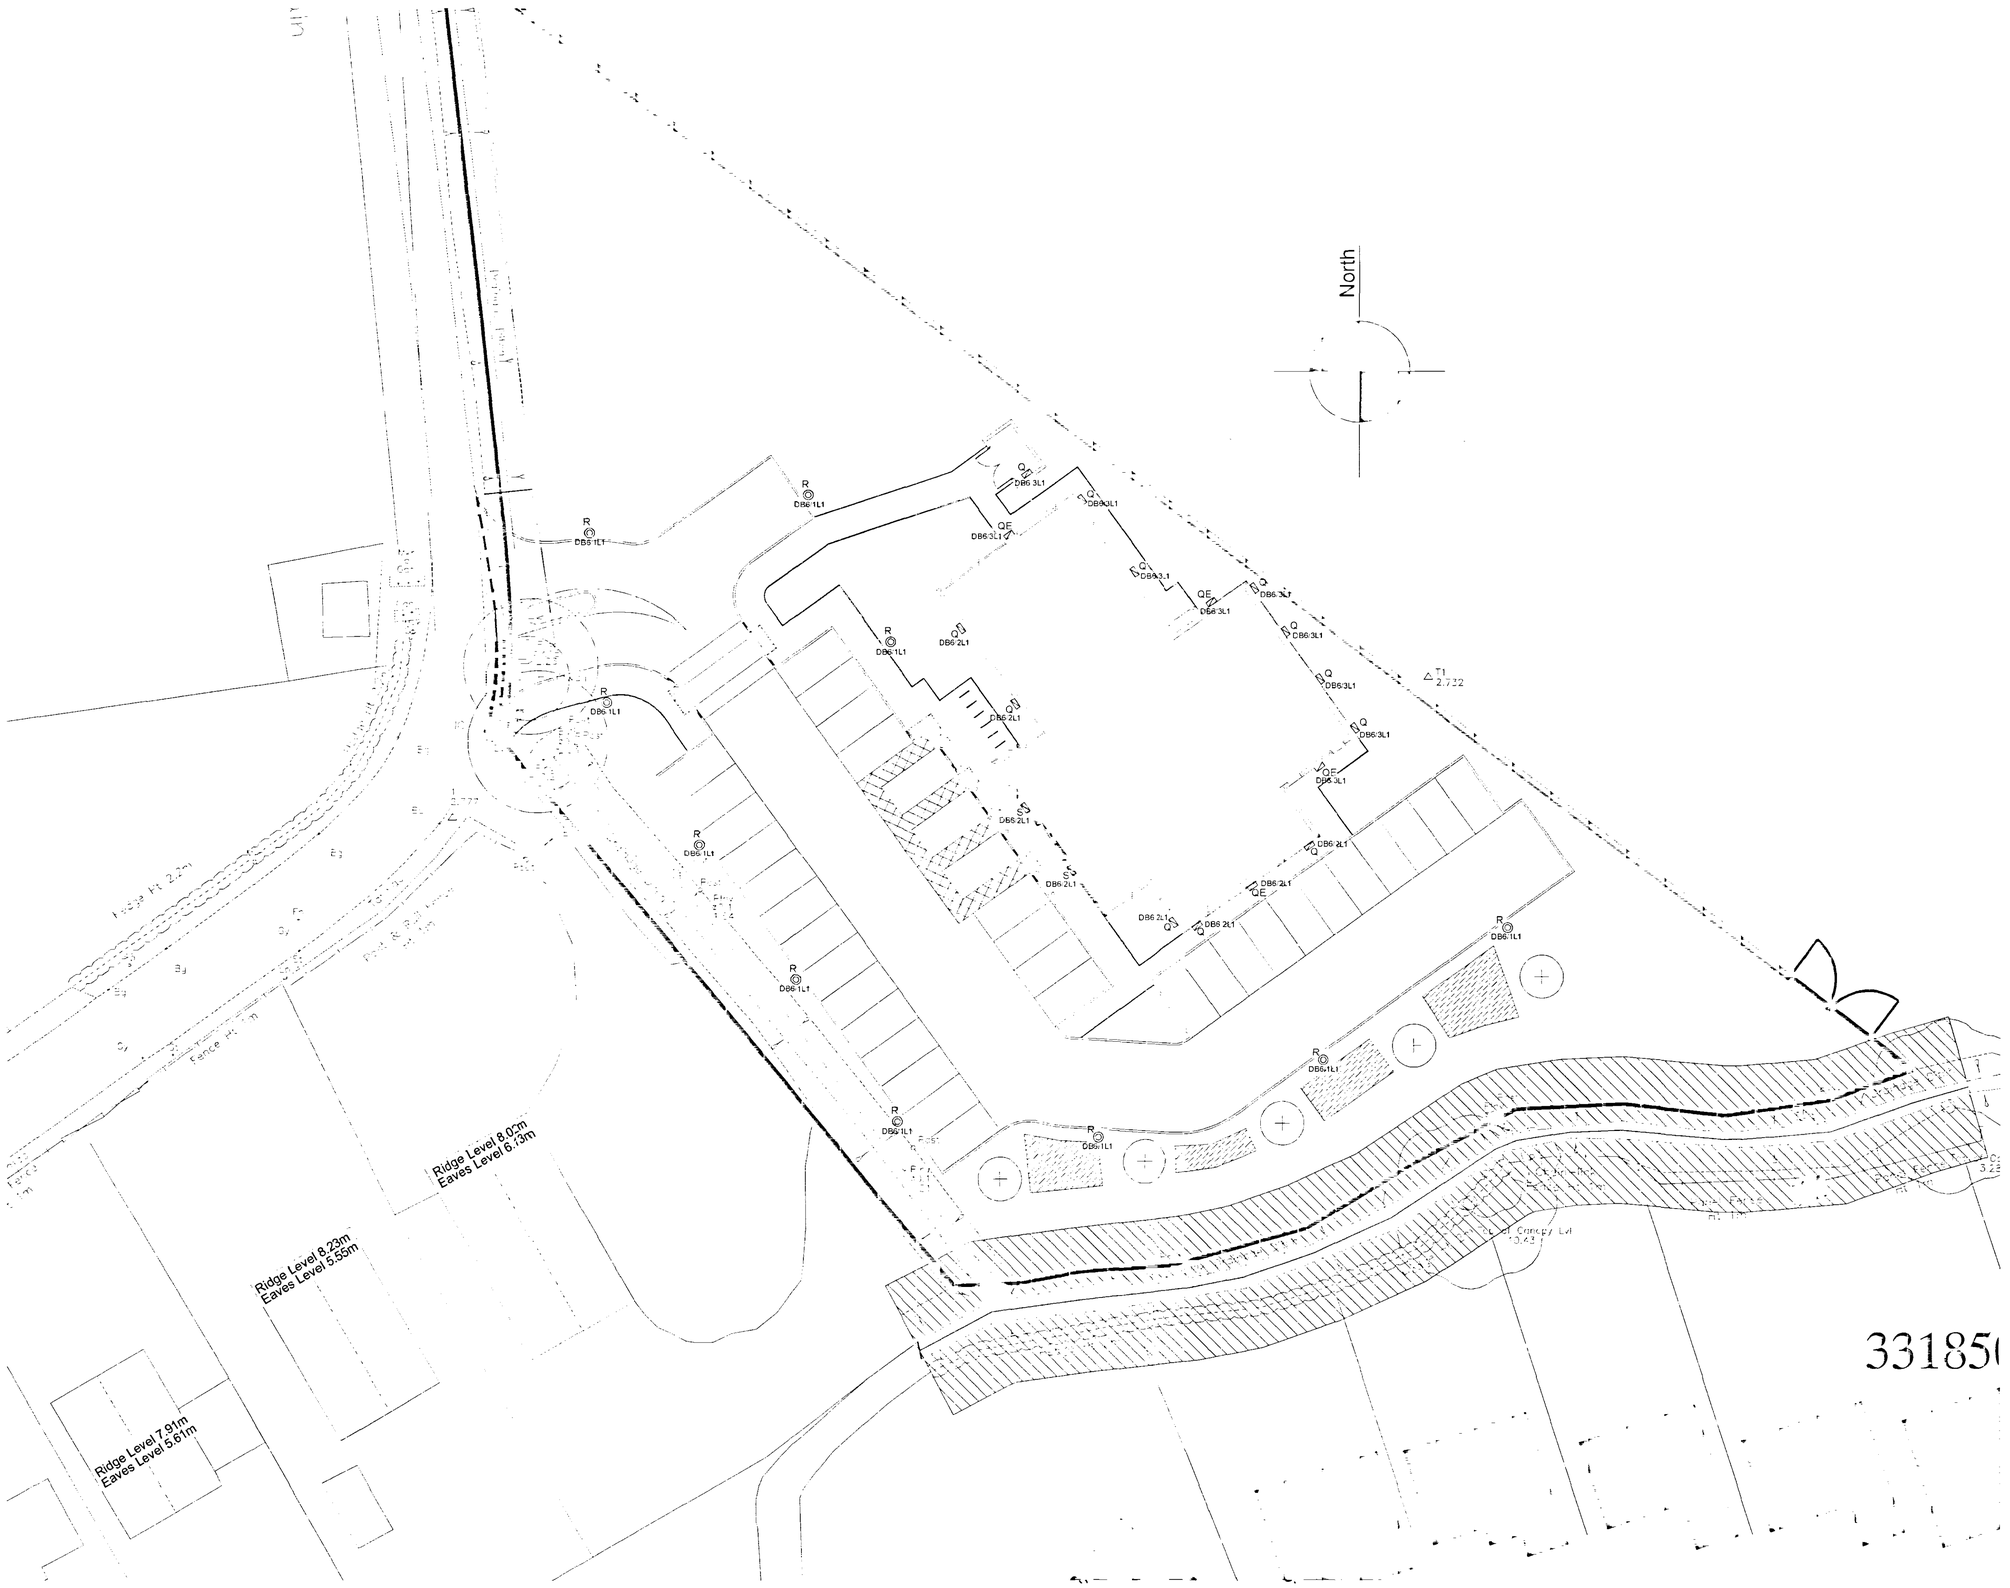

SEYMOUR CASTLE LTD
ELECTRICAL ENGINEERS & CONTRACTORS

GENERAL NOTES

Description

1. DO NOT SCALE FROM THIS DRAWING.
2. ALL DIMENSIONS IN MILLIMETERS UNLESS STATED OTHERWISE.
3. ALL DIMENSIONS TO BE CHECKED ON SITE PRIOR TO COMMENCING WORKS.
4. ALL FITTING POSITIONS SHOWN ARE INDICATIVE ONLY. FINAL POSITIONS ARE TO BE CHECKED WITH CLIENT AND ROOM LAYOUT SPECIFICATIONS BEFORE FITTING IS COMMENCED.
5. THIS DRAWING TO BE READ IN CONJUNCTION WITH ALL OTHER DRAWINGS AND SPECIFICATIONS.
6. ANY DISCREPANCY BETWEEN THIS DRAWING OR ANY OTHER DRAWINGS AND SPECIFICATIONS ARE TO BE REFERRED TO THE ENGINEER.
7. THIS INSTALLATION IS TO BE CO-ORDINATED WITH ALL OTHER TRADES, THEIR SERVICES AND ALL EXISTING INSTALLATIONS.
8. WHERE THIS DRAWING RELATES TO ANY EXISTING BUILDING OR THE COMPLETE CONSTRUCTION THE SITE ENGINEER IS TO CHECK THERE ARE NO CONFLICTS BETWEEN THOSE CONSTRUCTIONS AND THIS DRAWING.

Key:

Q	Dextra AMEX 1x38W HF with Prismatic Diffuser. (E denotes Emergency Version)
R	Column mounted IP65 luminaire as Kingfisher Luniode, 70W HQI (4m Column).
S	*Whitecroft Centurion PG54 1x70W HF with* Prismatic Diffuser (Mounted at 4m)

Rev	Date	Description	By	Chk'd
E	11.04.08	Circuit Details Added	MB	AB
D	04.04.08	Lighting Design Amended	MB	PE
C	04.02.08	Amended to Latest Design	MB	PE
B	31.01.08	Light Added to Outside Bin Store	MB	PE
A	28.01.08	Amended to Latest Design	MB	PE
0	21.01.08	Issued for Comments	MB	PE

SEYMOUR CASTLE LTD
ELECTRICAL ENGINEERS & CONTRACTORS
MCIBE APPROVED CONTRACTOR
The Chartered Quantity Surveyors Association
TATTERSHALL WAY, LOUTH, LINCOLNSHIRE LN11 0YZ
Tel: (01507) 602491 Fax: (01507)607717
Email: admin@seymourcastle.co.uk

Client: Carmalor

Do not scale from this drawing. Use figured dimensions. All dimensions to be checked on site before work commences.

CAD File: 002

Drawn	Designed	Date
MB	PE	21.01.08
Scale	Checked	Approved
1:200@A1	PE	PE

Project: New Medical Centre Gosberton

Title: External Lighting Layout

Drawing No.: SC/Gosberton/008

Rev: E

SHDC
Planning & Development
23 JUN 2008

DETERMINED
PLANS