
existing pantile roof overhauled & extended

all windows to be repaired / renewed

brickwork rendered to match


SIDE ELEVATION

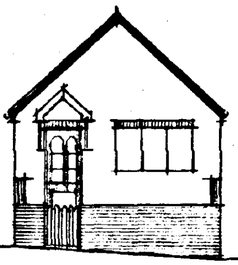


FRONT ELEVATION




REAR ELEVATION

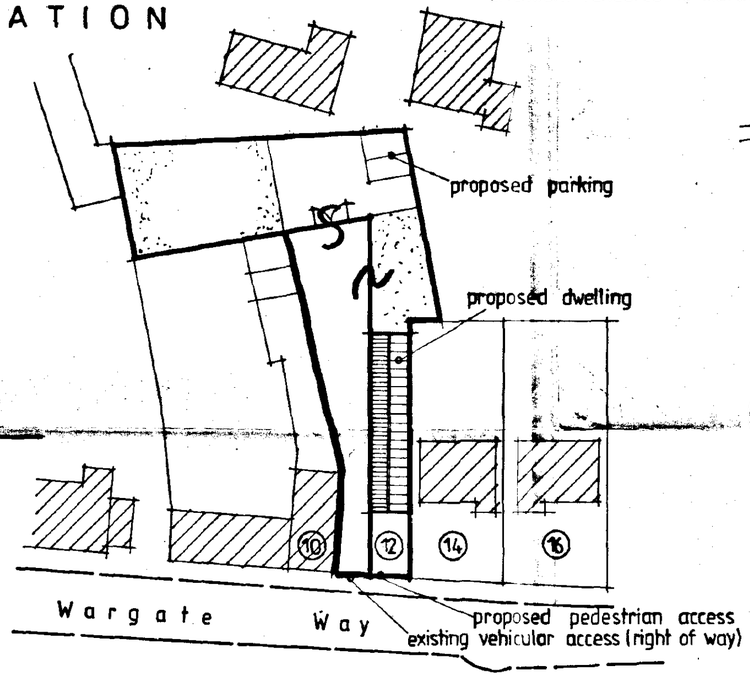

BLOCK PLAN 1 / 500

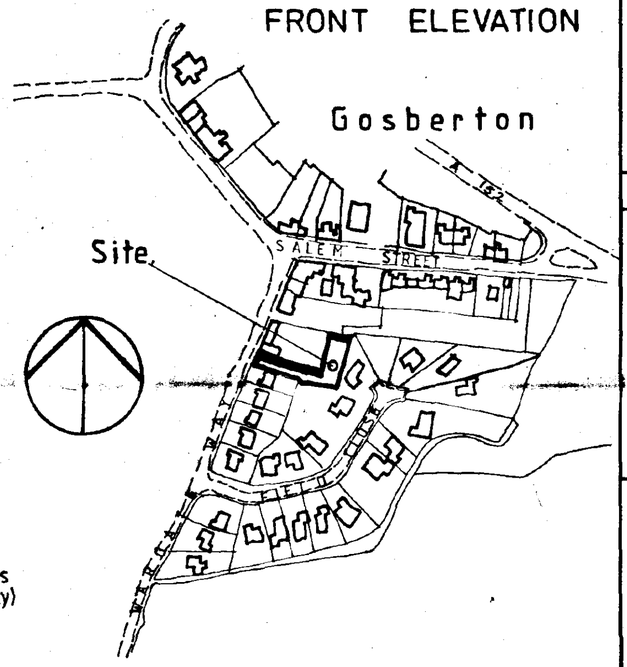

LOCATION PLAN
1 / 2500

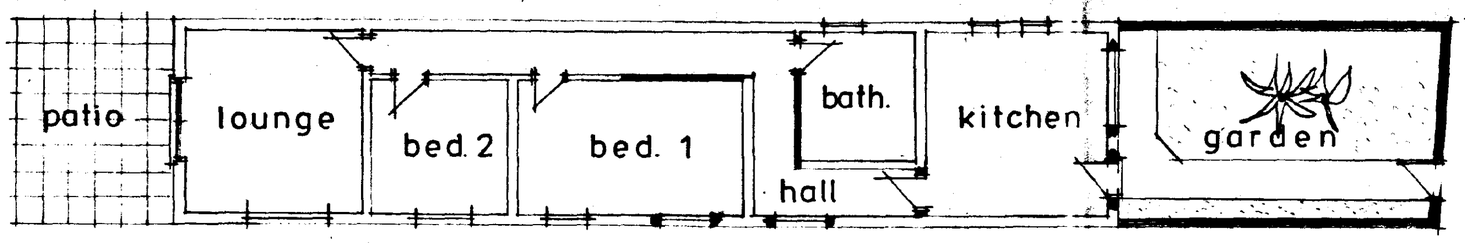

GROUND FLOOR PLAN

DETERMINED PLAN

SOUTH HOLLAND HOUSING & PLANNING
13 JUL 1995
Ref: 0731/95

NOTES.

REVISIONS

12 WARGATE WAY
GOSBERTON


Proposed conversion of existing property to form dwelling for Miss.D.Russell

SCALES	1 / 100.

DRAWING NO.


DB / 2

A2

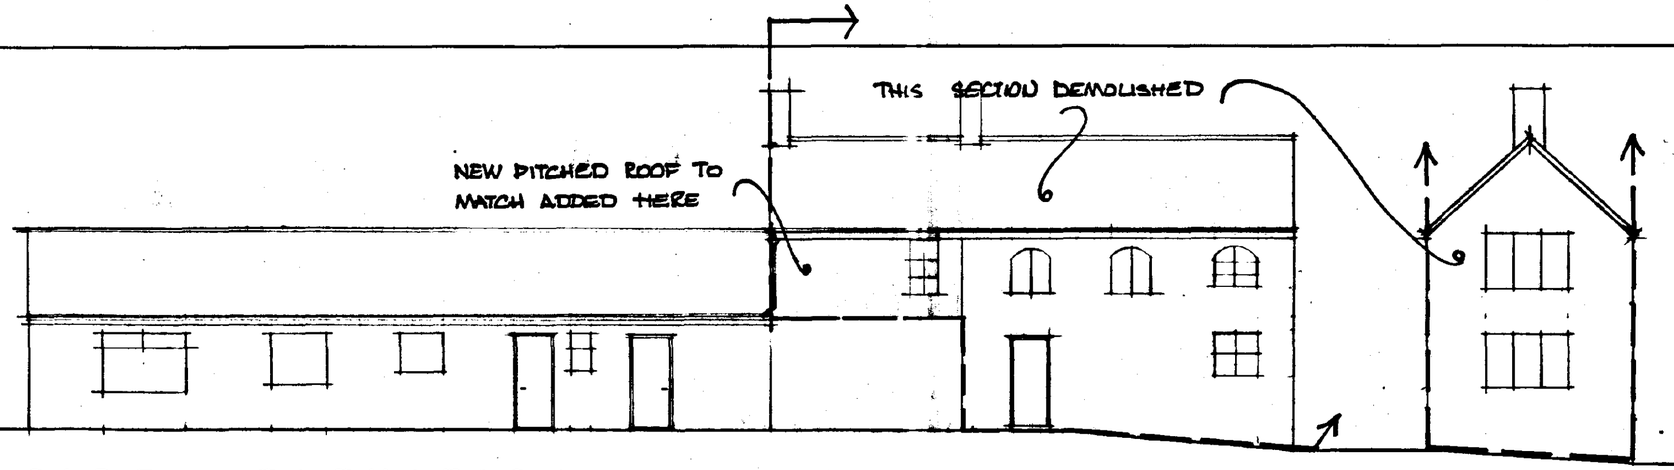


SIDE ELEVATION


FRONT ELEVATION

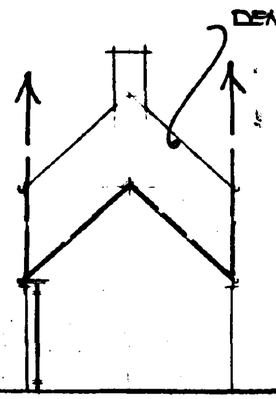

REAR ELEVATION

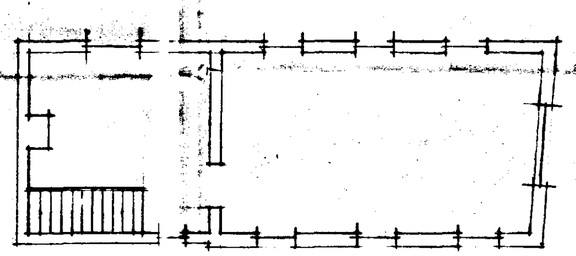

FIRST FLOOR PLAN

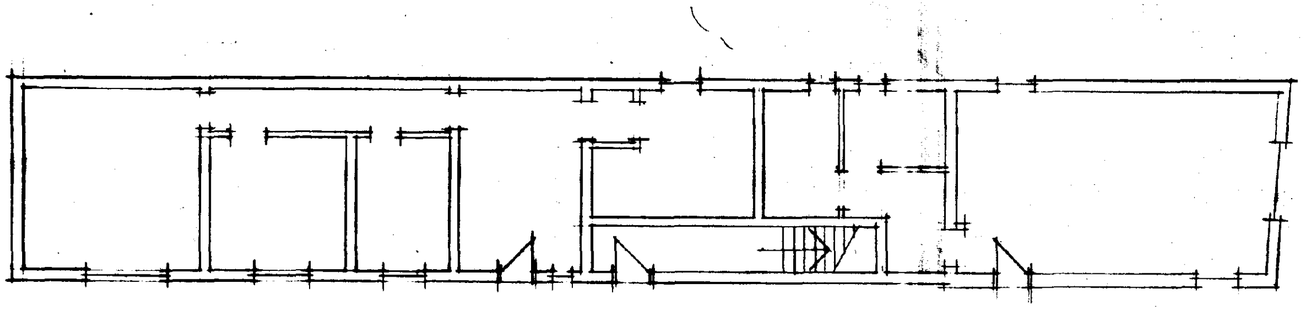

GROUND FLOOR PLAN

DETAILS APPROVED PLAN

SOUTH HOLLAND DC
HOUSING & PLANNING
13 JUL 1995
Ref: 0731/95

NOTES.

REVISIONS

12 WARGATE WAY
GOSBERTON

EXISTING SURVEY

SCALES	1 / 100

DRAWING NO.

DB / 1

A2