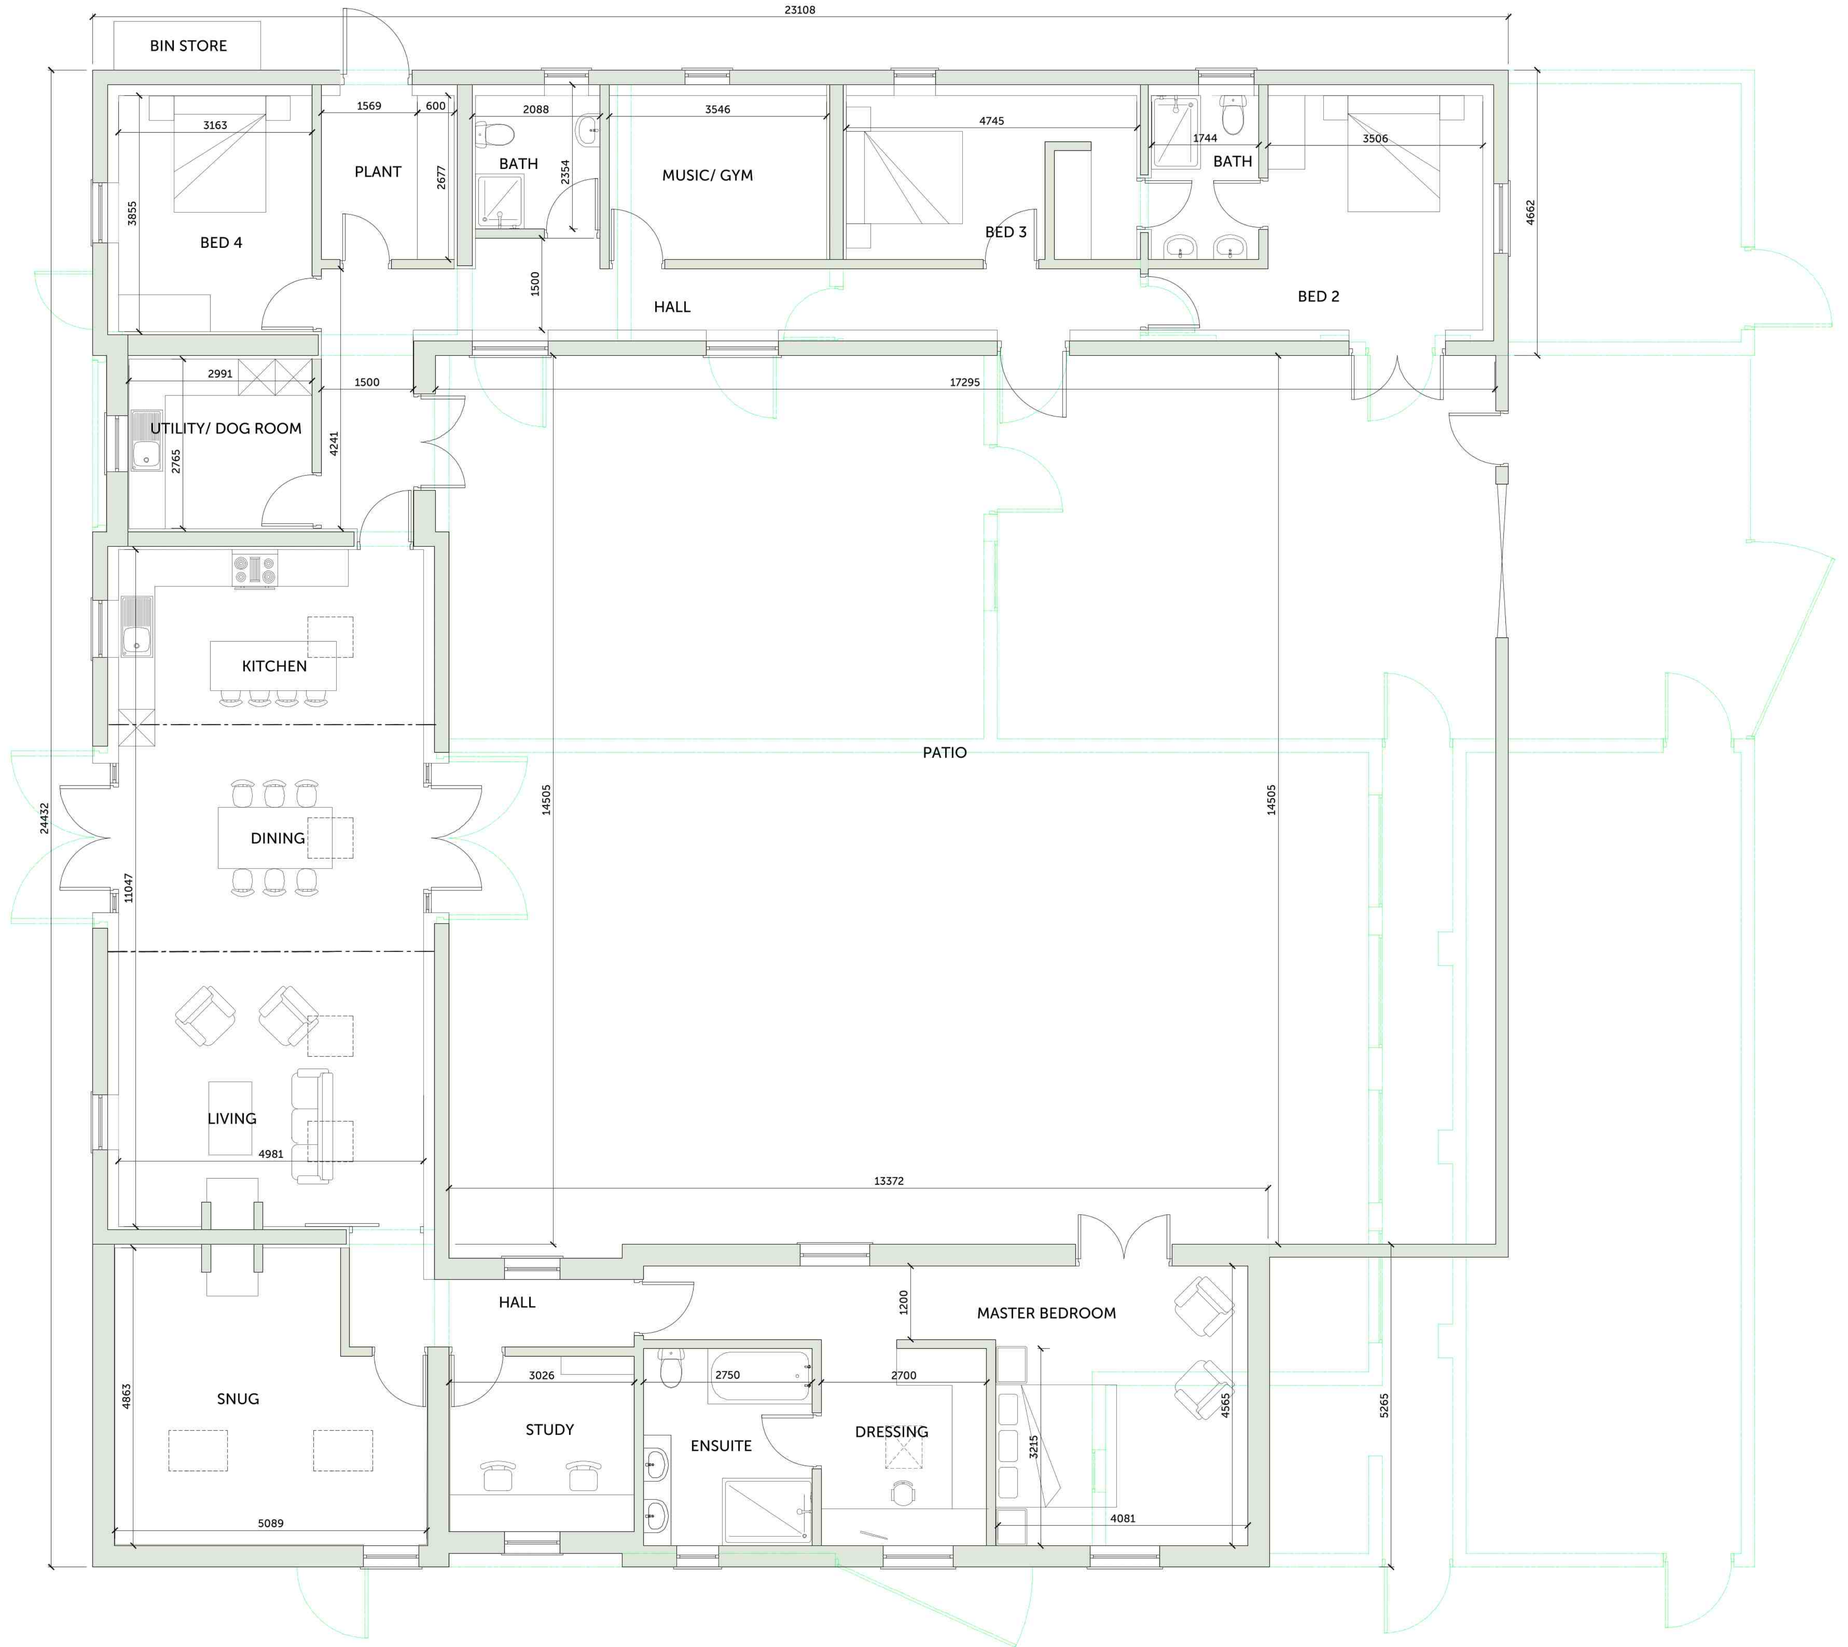


PROPOSED GROUND FLOOR PLAN

1 : 50

0 2.5 5

COPYRIGHT
Origin Design Studio has prepared and issued this document to the named client and associated professionals related to this project. Origin Design Studio retains ownership. We do not give permission for reproduction and editing without consultation and our approval.

GENERAL NOTES
This drawing is to be read in conjunction with all relevant Engineers, Architect's and specialists' drawings. Do not scale from this or any other Origin Design Studio drawing. All dimensions to be checked on site prior to construction or fabrication. Changes to specification are to contractors risk. All changes should be brought to the attention of the client/Building Control for approval. Please report any errors immediately.

Rev.	Description	Date	Checked / Rev. by
P02	Revised for Planning	06/10/2026	MJO / KK
P01	Issued for Planning	04/08/2026	MJO / KK

Client
Teresa Foden & David Trawford

Project Title
Conversion, Extension & Int. Alterations to Existing Barn

Site Details
Risegate House Farm
Hedgefield Hurn, Gosberton Risegate
PE11 4JE

Title
Dwelling- Proposed Floor Plan

Drawing Number
J2183-PL-20

Print Size
A1

origin design studio
Origin Design Studio Ltd
Brunel House,
Deepdale Enterprise Park, Nettleham
Lincoln LN2 2LL

T. 01522 405100
E. info@origindesignstudio.co.uk
www.origindesignstudio.co.uk

RIBA Chartered Practice