

NOTE
COUNTER RAIL FIXINGS
65mm DECK SCREWS @ 600mm MAX CENTRES (5 PER COUNTER RAIL)
CAPPING RAIL FIXINGS
65mm DECK SCREWS 2 ROWS @ 600mm MAX CENTRES (20 PER CAPPING RAIL)

FENCING TO BE RAKED (NOT STEPPED) TO SUIT GROUND LEVELS AS STANDARD

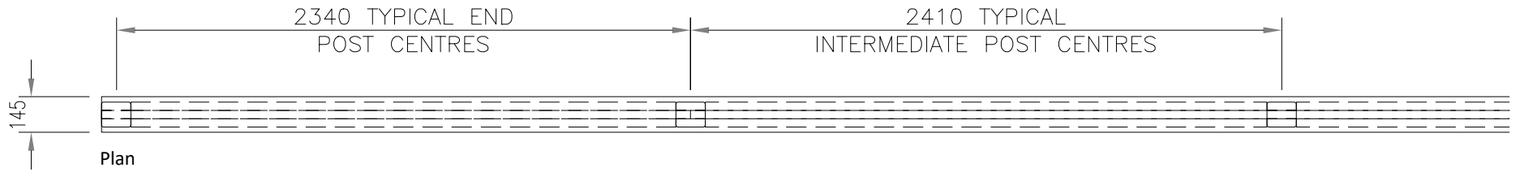

Plan

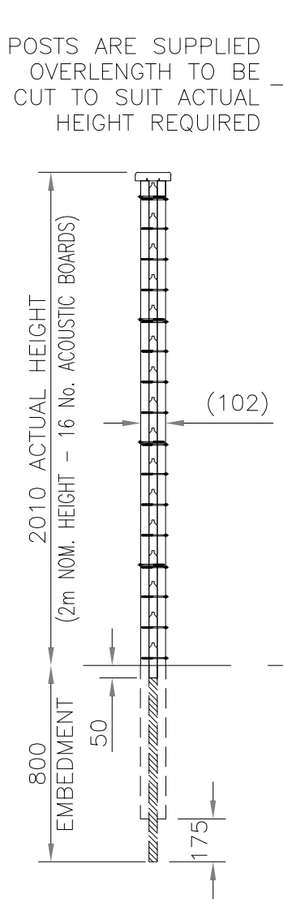

Side elevation

Front/ rear elevation

Jakoustic Fencing System

Notes

Copyright
© Robert Doughty Consultancy Limited.
All rights described in the Copyright, Designs and Patents Act 1988 have been asserted.

Dimensions
All dimensions shown are for the purposes of obtaining the relevant planning permission only.

CDM 2015
This drawing is for illustrative purposes and/or obtaining the relevant planning permission only. It should not be used for construction and accordingly, risk identification under the Construction (Design & Management) Regulations 2015 has not been undertaken.

0 0.2 0.4 0.6 0.8 1m

Rev	Description	Date
-	-	-

rdc
Robert Doughty Consultancy

32 High Street, Helpringham
Sleaford, Lincolnshire, NG34 0RA

Tel: 01529 421646
Email: admin@rdc-landplan.co.uk
Web: www.rdc-landplan.co.uk

Client
R K Wilson Builders Ltd

Project
Land off Windmill Lane
Gosberton Risegate

Drawing
Boundary Treatments (Acoustic Fencing)

Scale @ A3	Date
1: 25	20/08/24

Drawn By	Checked By
NG	.

Job Number	Status	Purpose of Issue
1443-4	CC	Condition Compliance

Drawing No.	Rev
1443-4_CC_DD02	-