

Contractor to check all Dimensions on site prior to ordering materials / commencing work.Do Not Scale from this Drawing - If in doubt then please ask

Internal Door Schedule

Door Code	Door Description	Door Size
D8	Bedroom 4	838 x 1981mm
D9	Cup'd	2 x 600 x 1981mm
D10	Bedroom 5	838 x 1981mm

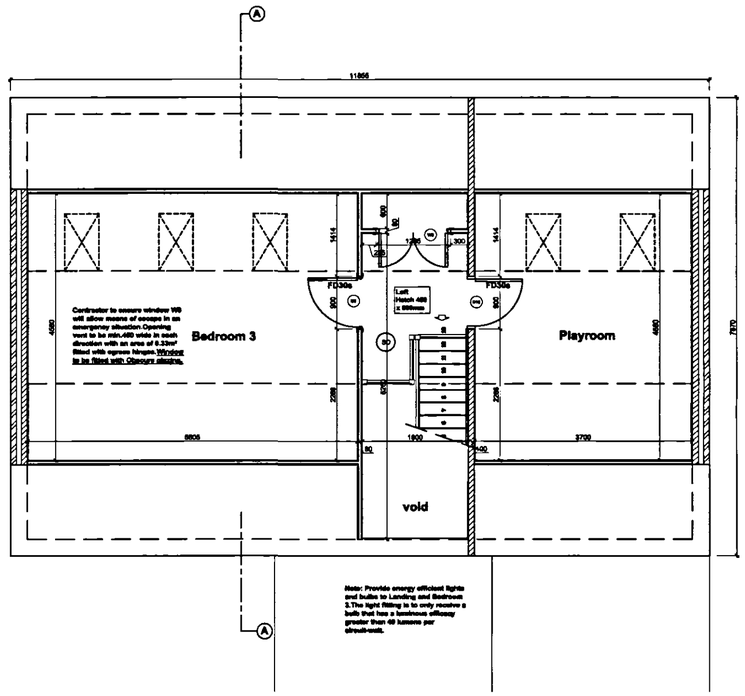

First Floor Plan
Scale 1:50

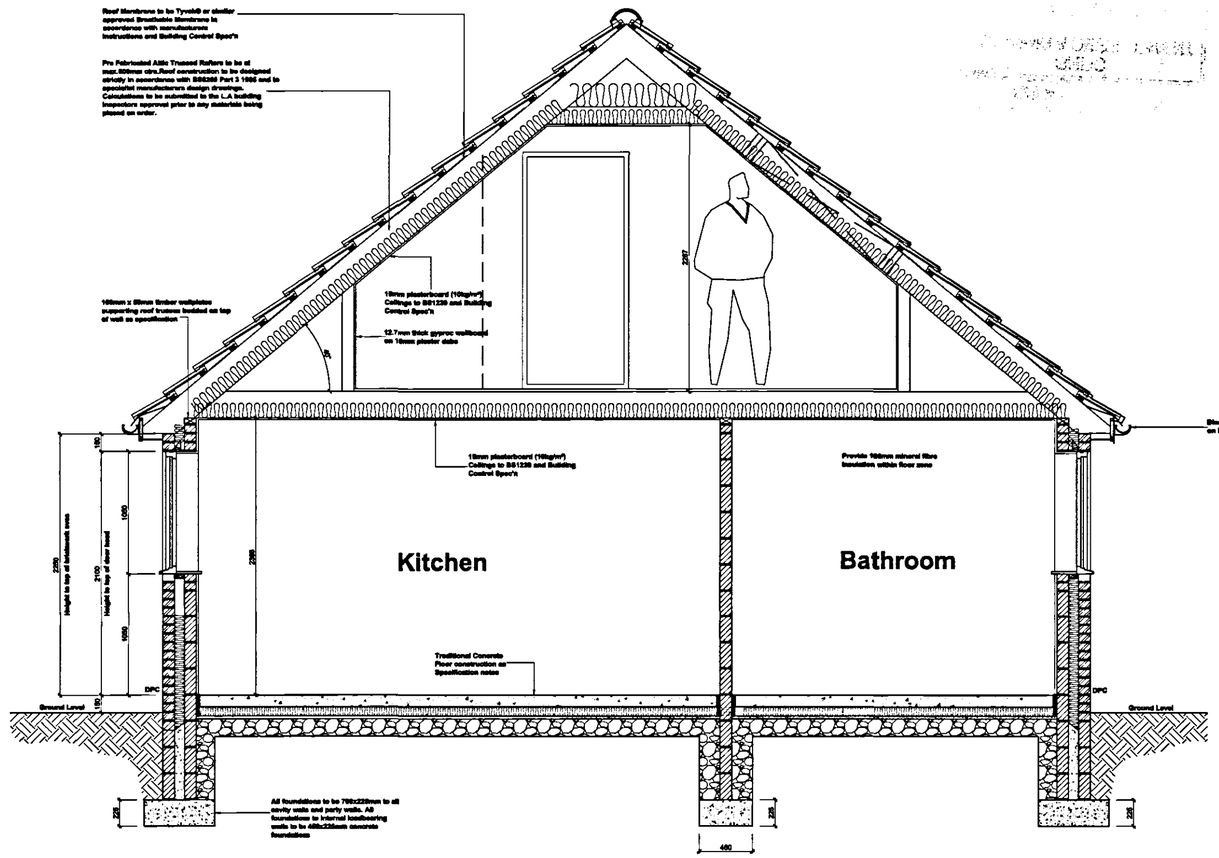

Section A-A
Scale 1:25

DETERMINED PLAN

SHDC
PLANNING & DEVELOPMENT
- 7 JUN 2007
Ref. 0765/07

rev "B" - 06.06.07 - Fire Escape gables windows omitted

rev "A" - 27.03.07 - W9 added for Fire Escape

GENERAL CONDITIONS
Contractors are responsible for checking all dimensions on site when work commences and before ordering any materials.Any discrepancies should be brought to the attention of the Client for remedial action before commencing further.

All details shown are based on typical site conditions for that area, any abnormal conditions should be brought to the attention of the Client and Local Authority.

The notes shown are mainly to cover the requirements of Building Regulations and should not be treated as full specification.

No allowance has been made for any Structural Calculations,a "SAP" calculation, Soil Investigation or Flood Risk Assessment.If deemed necessary then these will be a chargeable extra.All steel beam sizes shown on drawing are all subject to confirmation from Structural Engineer.

All materials not specified to be of a standard suitable for the work proposed and be fit for purpose.All work to be in accordance with good building practise and all necessary BS codes for Workmanship on Building Sites.

Client :
D.M.Wilson Builders
7 Sheila Crescent
Spalding

Site :
Proposed Replacement *Dwelling at 37 Clough* Road,Gosberton Risegate

remway Design Ltd
2 Red Lion Street
Spalding
PE11 1SX
Tel / Fax: 01775 768 921
Mobile : 07815 112 058
e-mail: jason@remwaydesign.co.uk

Date : Feb 07 | Scale : As Noted

Drawing No:
rem 1281 - 04"B"