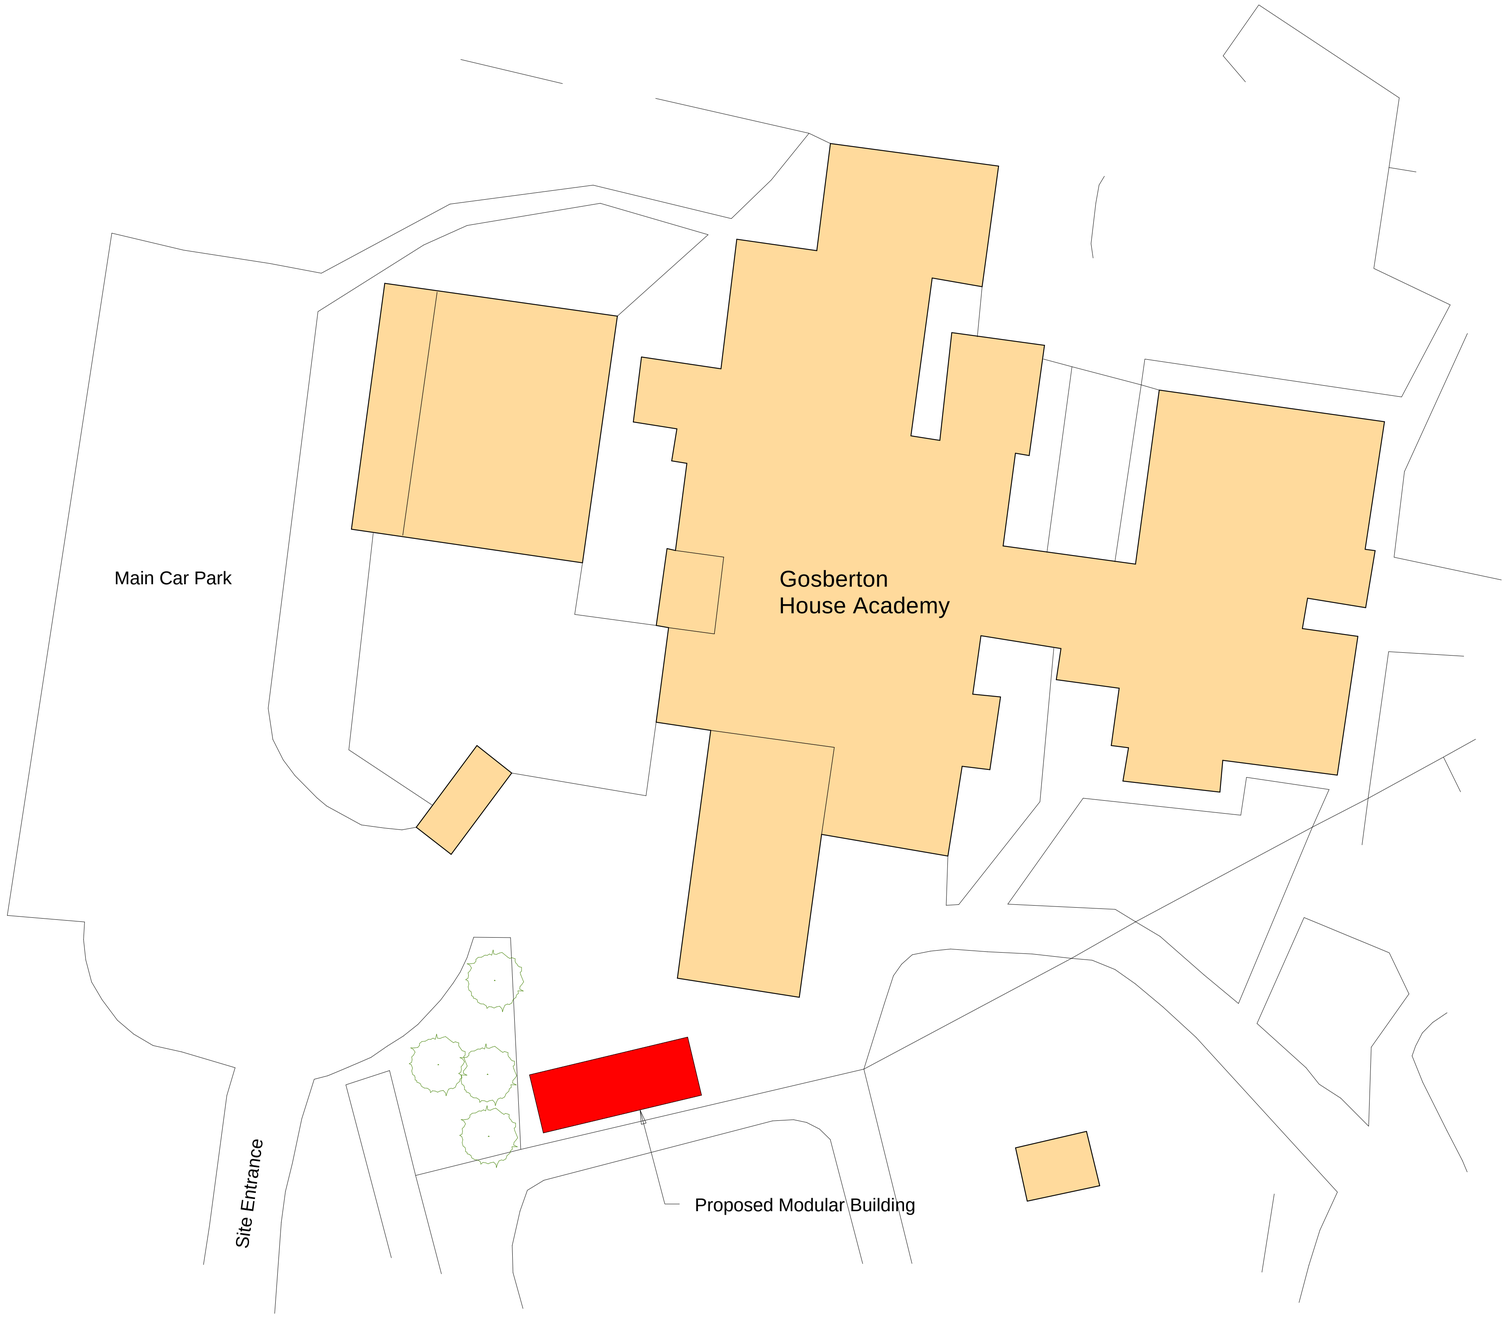


Site Plan


Scale 1:200

0m 2m 4m 6m 8m 10m 12m 14m 16m 18m 20m


Scale 1:200

Site Address:

Gosberton House Academy
Westhorpe Road
Gosberton
PE11 4EW

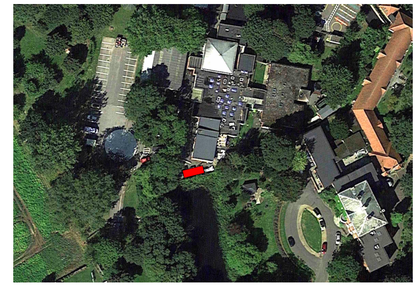

Aerial View

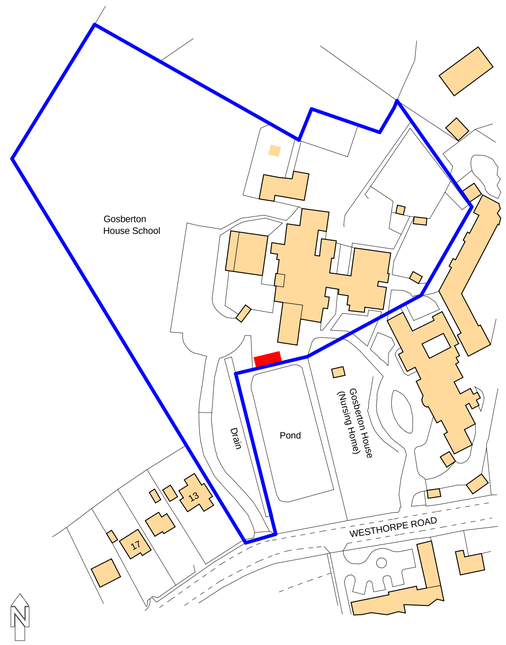

Location Plan

Scale 1:1250

This drawing is for Planning Application purpose only

ADDS

Architectural Design
& Draughting Services

Tel : 01904 762691
Mobile: 07913 295205
Email: info@addsyork.co.uk
Web: www.addsyork.co.uk

All Dimensions in millimetres unless otherwise stated

This drawing must not be re-issued, loaned or copied without the permission of ADDS
Tel: 01904 762691

Drawn By	Date
Paul Roberts	July 2018

Drawing: Site Plan

Project Phase: Planning

Client

Gosberton House Academy
Westhorpe Road
Gosberton
PE11 4EW

Project

Modular Building

Rev	Date

A1 1:200

Drawing Number

Site Plan

Sheet 1 of 1 Revision 0