




South

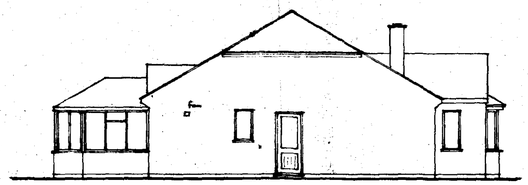

East

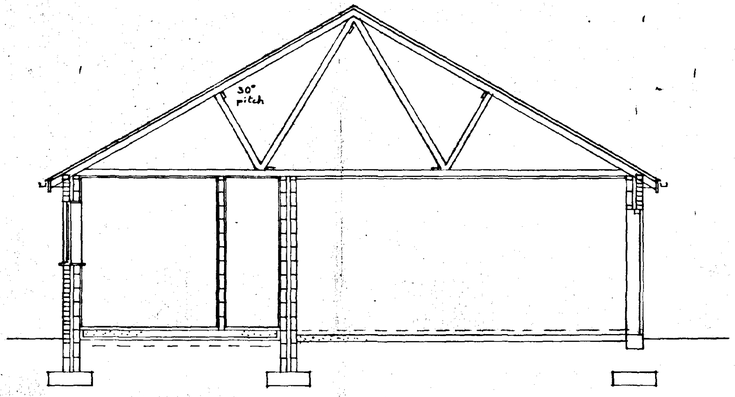


Section A-A

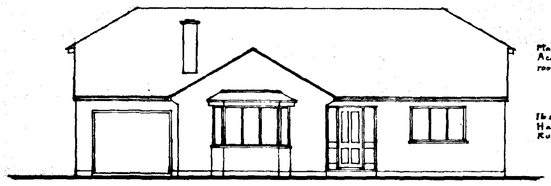


North

Marley Mendip Acorn Brown roof tiles.


Ibstock Nestall Harewood Burgandy Russet facing bricks

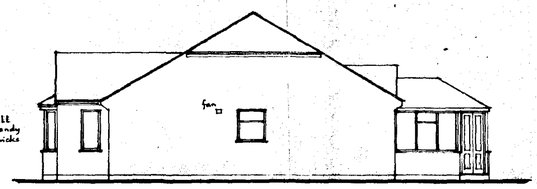


West

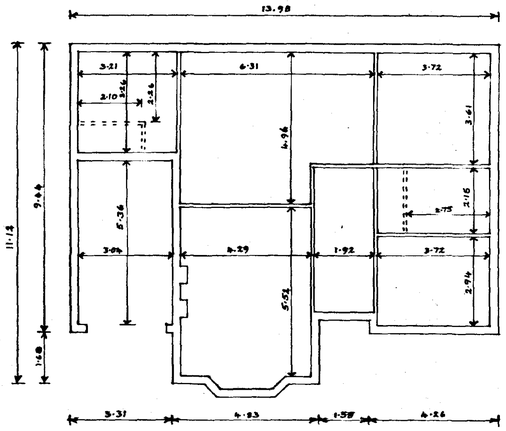

Setting Out

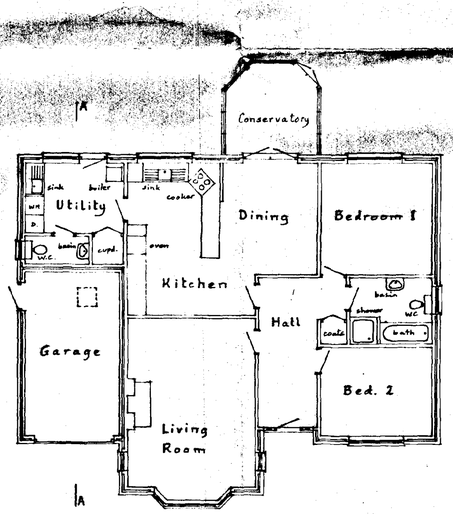

Floor Plan

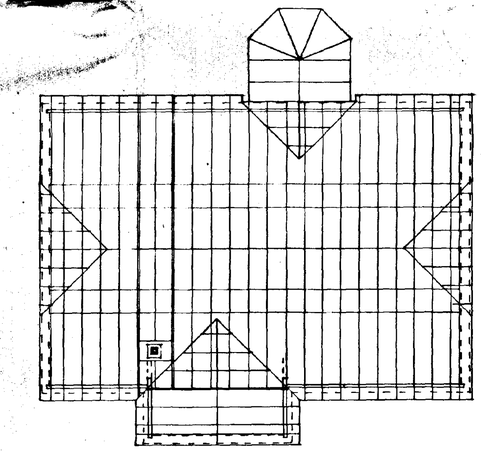

Roof

DETERMINED PLAN

Ref. 98/0701/O

28 JUL 1998

SOUTH HOLLAND DC HOUSING & PLANNING

Mr. and Mrs. J. Darley,

39, Clough Road, GOSBERTON CLOUGH

New bungalow and garage

Written dimensions to be used in preference to scaled, and all measurements to be verified by checking on site.

Local Authority Ref.
Planning
Building Regulations

Scale: 1:100 & 1:50

Drawing No.: 980701

Date: June 1998

A. ROFFE
BUILDING DESIGN & PLANS
1, Green Lane,
SPALDING, Lincs. PE11 2YB
Tel: 01775-723 680 ©

BLANKETT

2141 49/1