
Contractor to check all Dimensions on site prior to ordering materials / commencing work.Do Not Scale from this Drawing - If in doubt then please ask

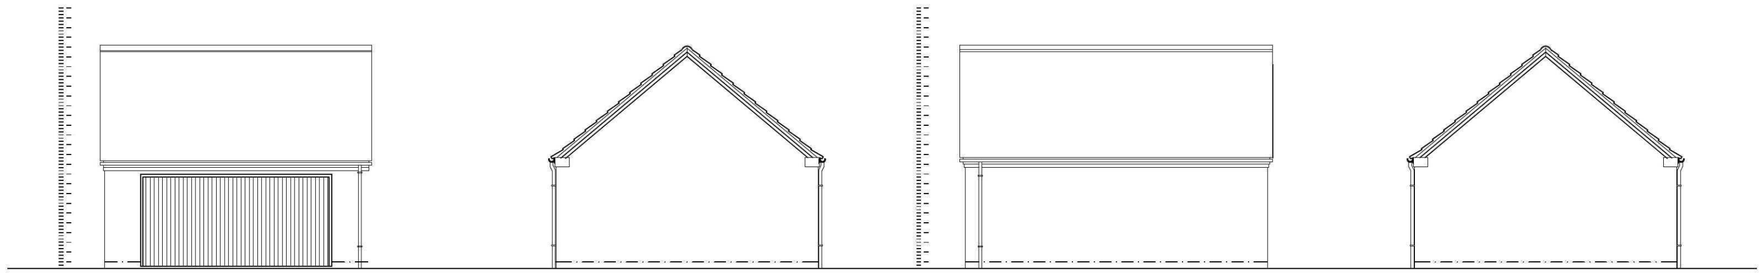


Front Elevation
Scale 1:100

Side Elevation
Scale 1:100

Rear Elevation
Scale 1:100

Side Elevation
Scale 1:100

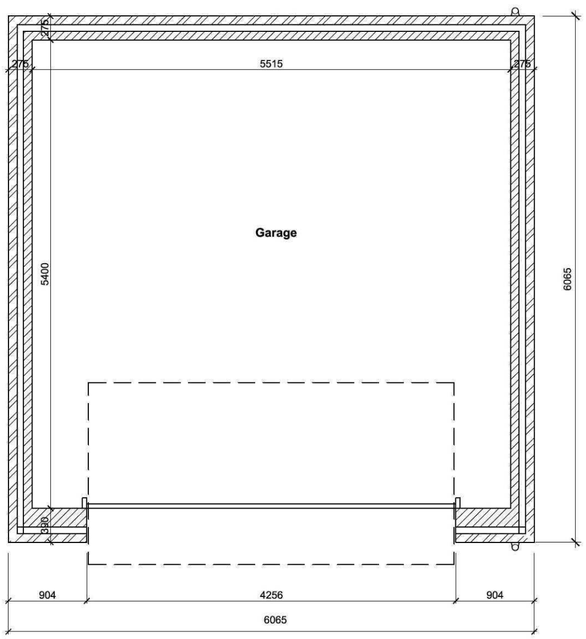

Ground Floor Plan
Scale 1:50

Client :

Mrs C Davidson
117 High Street
Gosberton
PE11 4NA

Site :

Proposed Residential Development at 98 High Street, Gosberton

Drawing Title

Garage Details

remway Design Ltd
2 Red Lion Street
Spalding
P E 1 1 1 S X
Tel / Fax: 01775 768 921
Mobile : 07815 112 058
e-mail: jason@remwaydesign.co.uk

Date : *Oct 07* | Scale : As noted

Drawing No:

1500 - 04