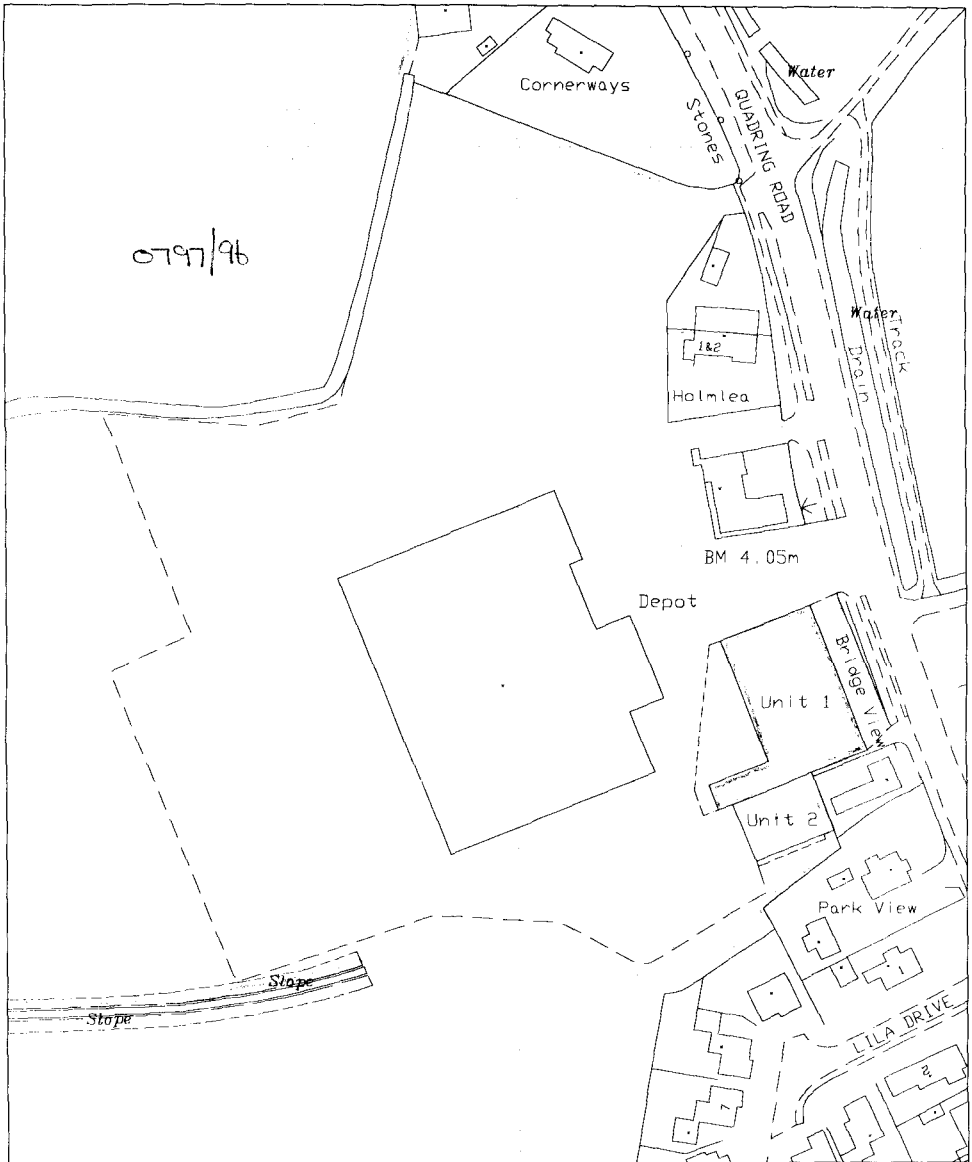


Drawing No. GFP1250 Gosberton Farm Park, Gosberton	Drawn S.A.K Scale 1 : 1250 Date 10:06:96	**Broadgate Builders (Spalding) Ltd** Broadgate House, Weston Hills, Spalding, Lincolnshire, PE12 6DB. Telephone: (01406) 380532 Fax: (01406) 380014
TITLE Site Plan		