


This drawing is copyright and may not be copied, traced or photographed or used for any purpose other than that for which it is issued without the written consent of Broadgate Builders (Spalding) Ltd.

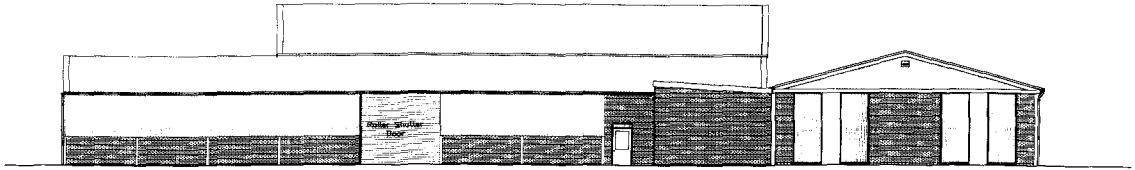


WEST ELEVATION

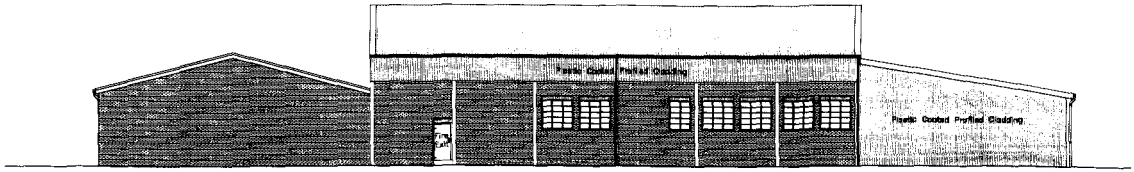

EAST ELEVATION

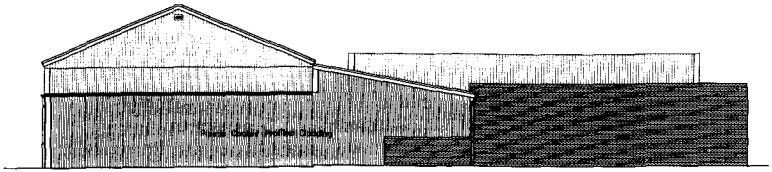

NORTH ELEVATION

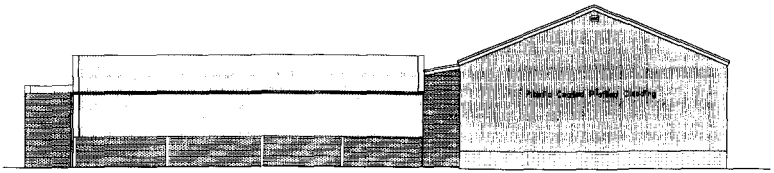

SOUTH ELEVATION

Broadgate Commercial

Broadgate Builders (Spalding) Ltd
Broadgate House, Weston Hills,
Spalding, Lincolnshire, PE12 6DD.
Telephone: [01406] 380808 Fax: [01406] 380814

PROJECT TITLE

GOSBERTON FARM PARK
QUADRING ROAD
GOSBERTON, LINCOLNSHIRE


DRAWING

PROPOSED REFURBISHMENT
OF
OLD PACKHOUSE


REV	DESCRIPTION	DATE	BY

SCALE	DRAWN
N.T.S.	S.A.K.
DATE	DRAWING No.
03-11-97	GFP200E


This drawing is copyright and may not be altered, traced, copied, photographed or used for any purpose other than that for which it is issued without consent of Broadgate Builders (Spalding) Ltd

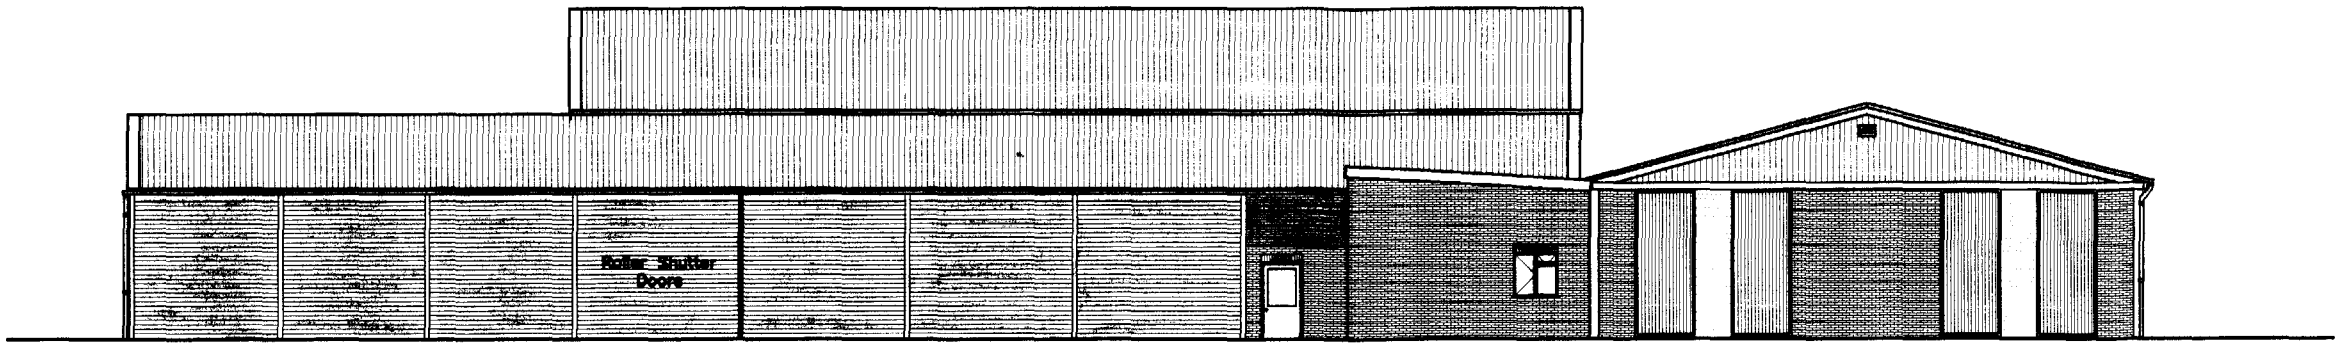


WEST ELEVATION

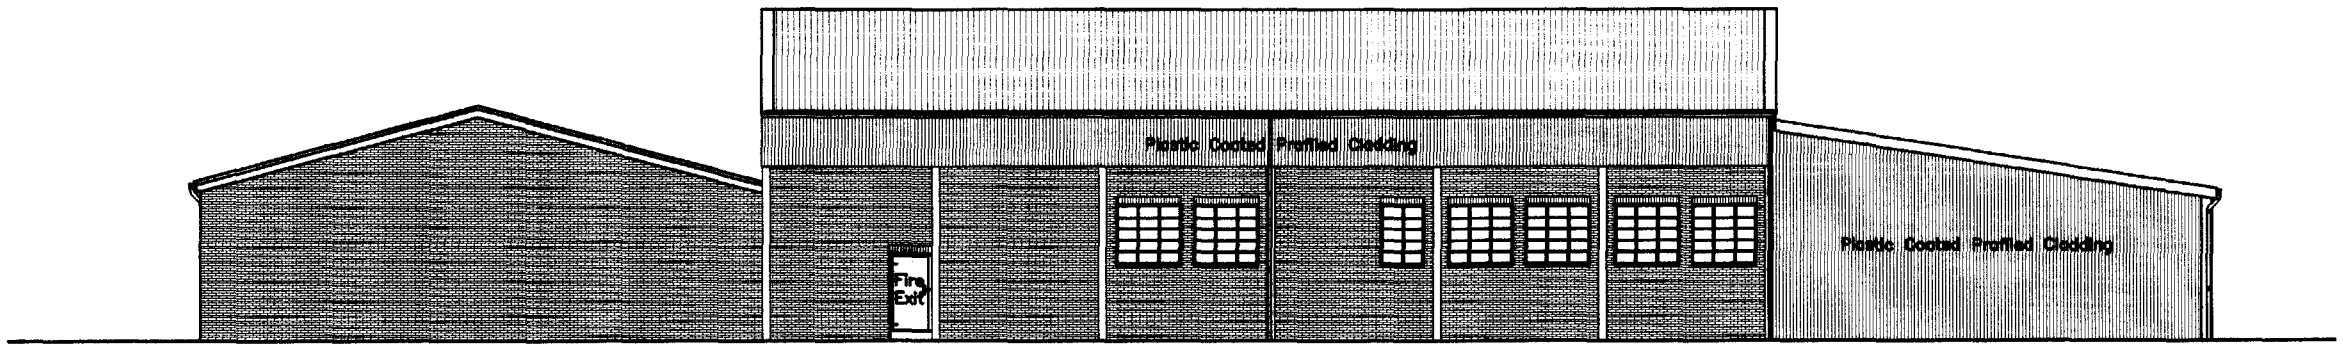

EAST ELEVATION

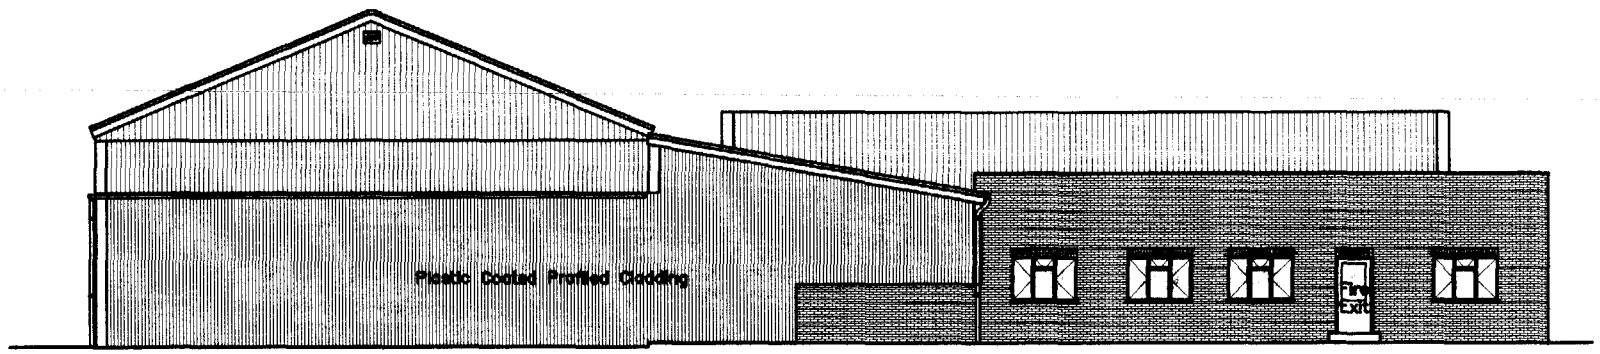

NORTH ELEVATION

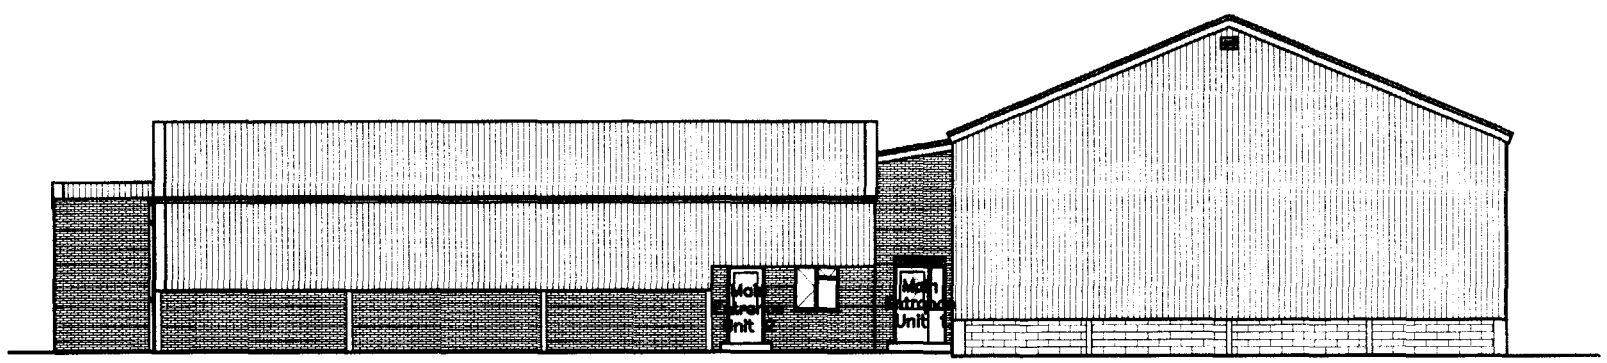

SOUTH ELEVATION

DETERMINED PLAN

Ref 0797/96

Broadgate Commercial

Broadgate Builders (Spalding) Ltd
Broadgate House, Weston Hills,
Spalding, Lincolnshire, PE12 6SR.
Telephone: (01406) 380828 Fax: (01406) 380814

PROJECT TITLE

GOSBERTON FARM PARK
QUADRING ROAD
GOSBERTON, LINCOLNSHIRE

DRAWING

PROPOSED CONVERSION
OF
OLD PACKHOUSE
TO
COLD STORE AND OFFICES

REV	DESCRIPTION	DATE	BY

SCALE	DRAWN
N.T.S. 1/200	S.A.K.
DATE	DRAWING No.
17-08-96	GFPCOLDE

Broadgate Builders (Spalding) Ltd

Existing Concrete Apron

Existing Concrete Apron

Accounts

Sales Office

Warehouse

UNIT 2

MS Office

RS Office

Store

Lab

Office

Kitchen

W.C.

W.C.

Store

W.C.

W.O

Reception

Drivers

Ramp

Ramp

Lorry Parking

Racking

UNIT 1

Racking

Dry Goods Store

26.652

TYPICAL CROSS


14.079

5.285

This drawing is copyright and may not be altered, traced, copied, photographed or used for any purpose other than that for which it is issued without consent of Broadgate Builders (Spalding) Ltd.

DETERMINED PLAN

KEY	
Manhole (SW/FW) with Cover Level	
Gully with Obvr Level	
Fence	
Extent of Exig. Corrugate Hardstanding	
Extent of Exig. Tarmac	
Extent of Exig. Gravel	
Water	
Exig. Overhead Electricity Cables	
Electric/ Telegraph Poles	
Boundary Line	
Exig. Hedgerow	

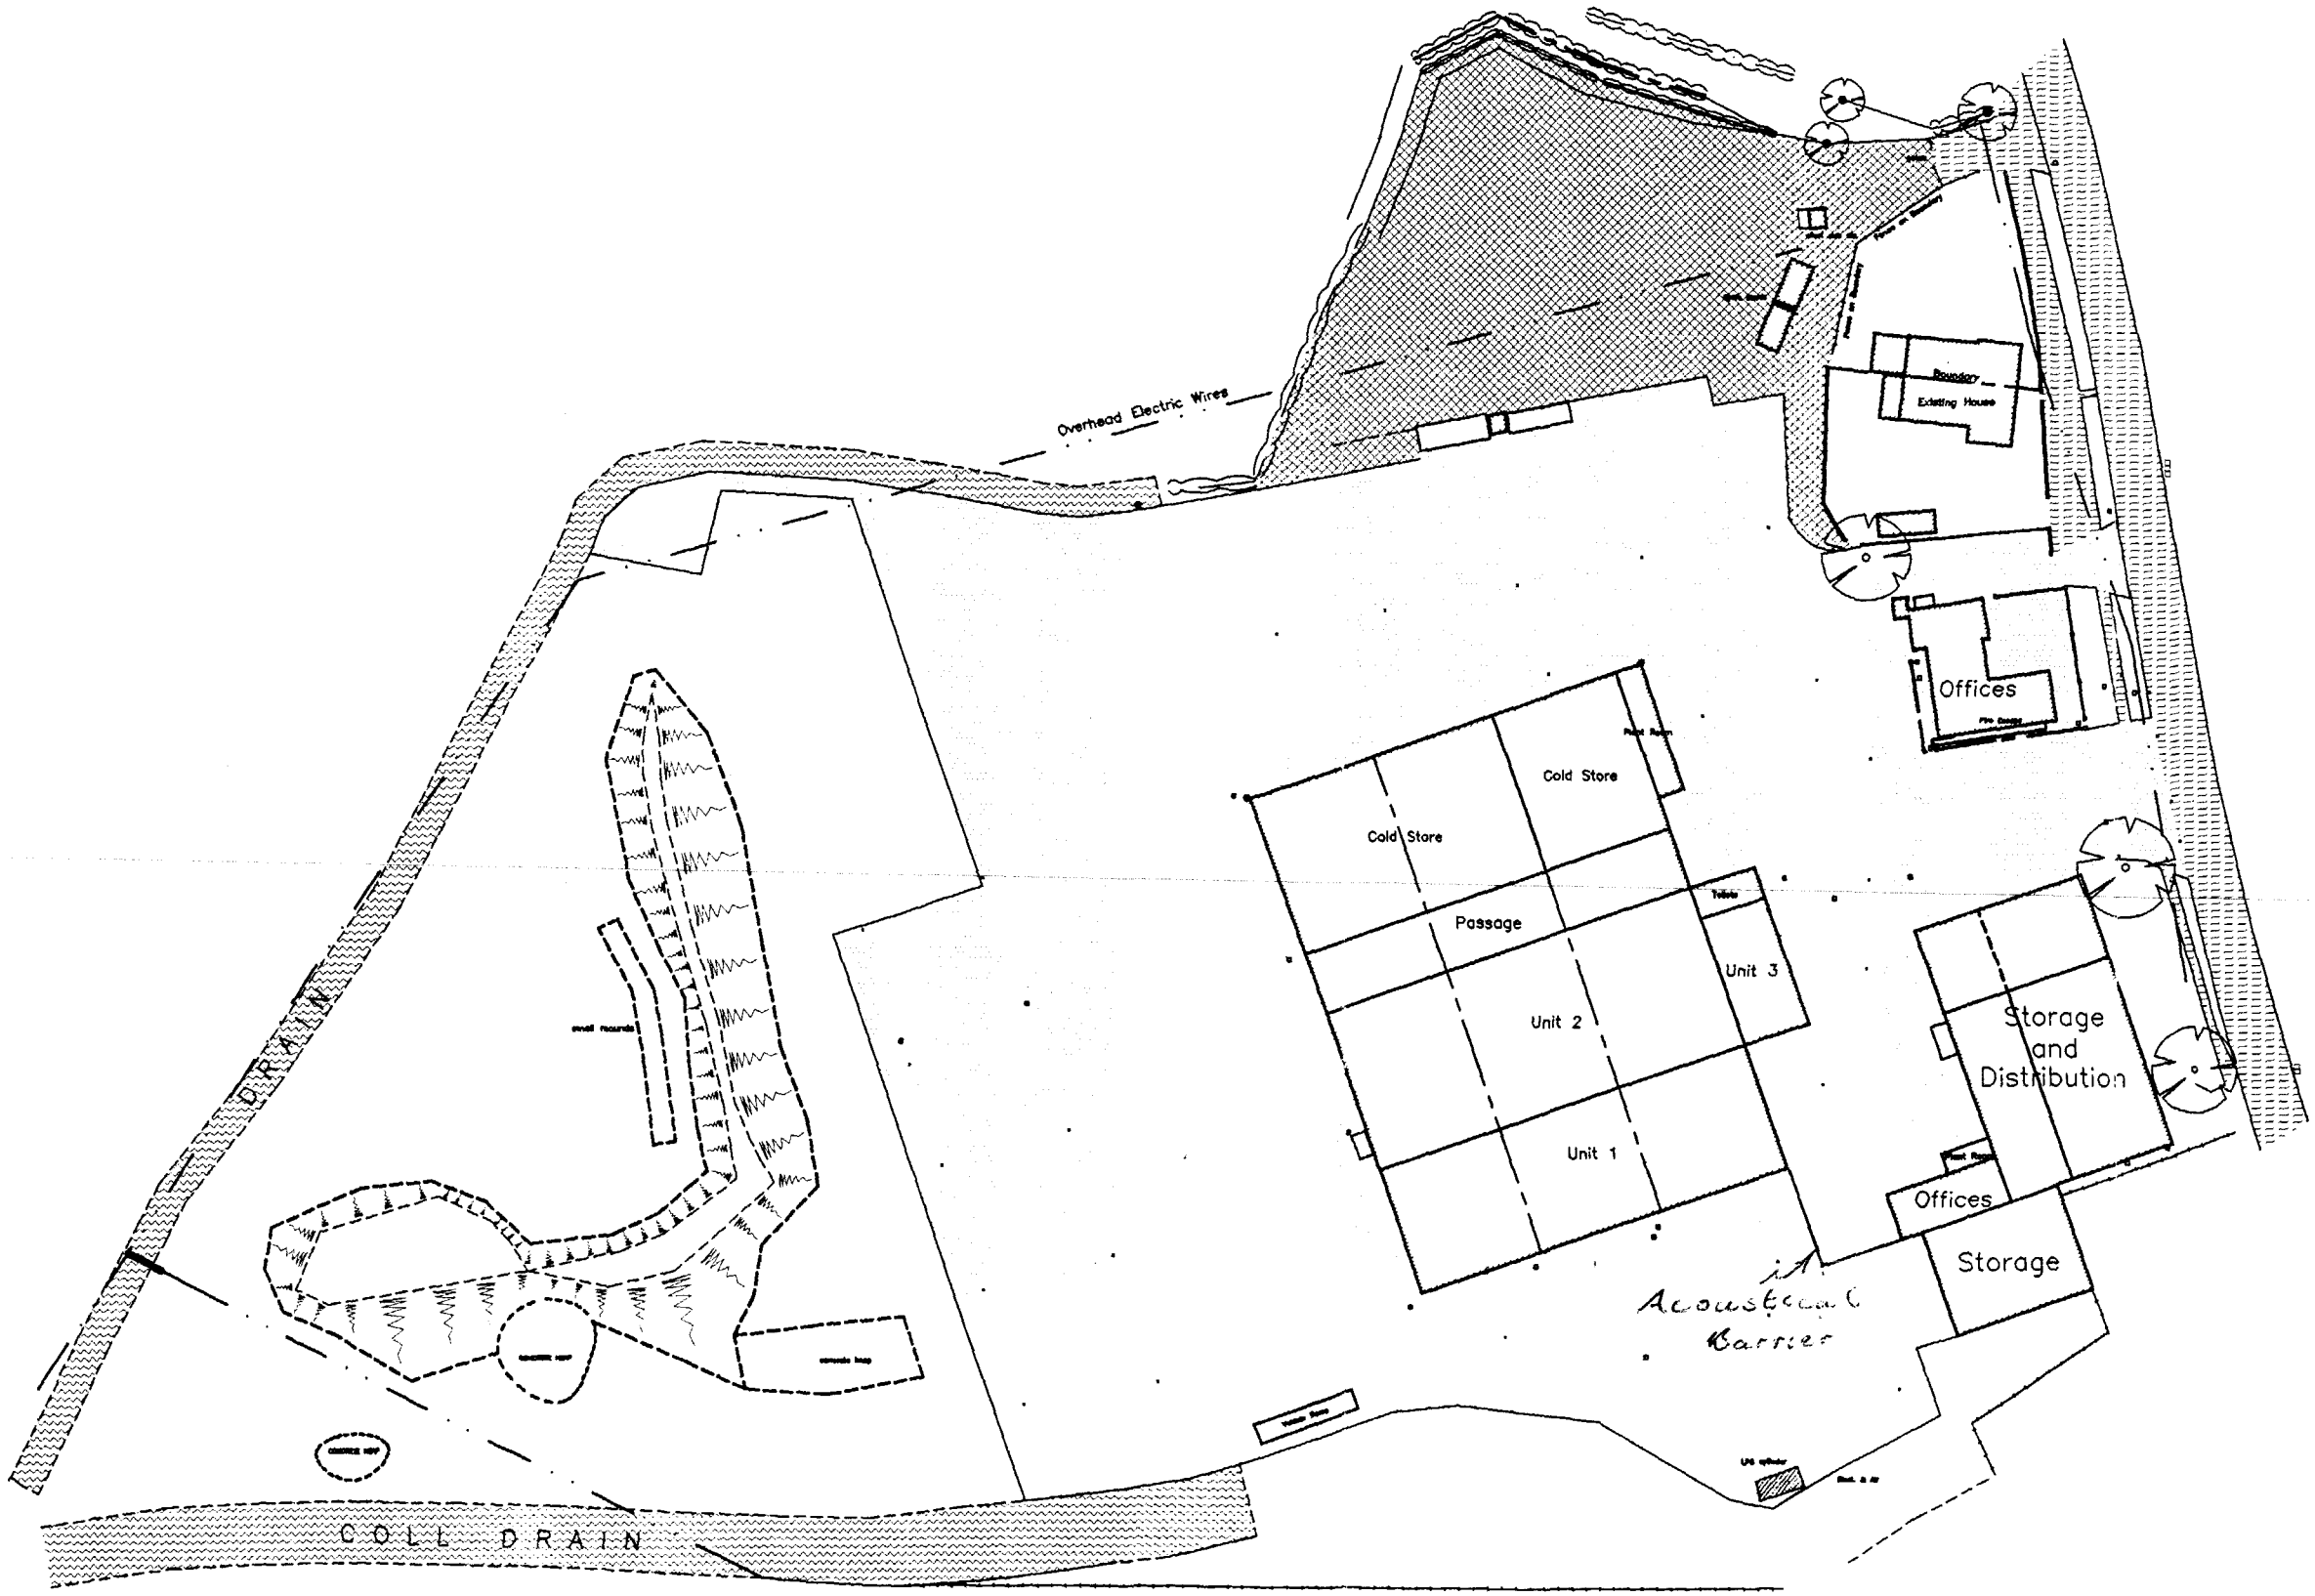

Existing Site Layout

27 AL 96

Ref 0797/96

Broadgate Builders

Broadgate Builders (Spalding) Ltd
Broadgate House, Weston Hills,
Spalding, Lincolnshire, PE12 6DR.
Telephone: (01406) 360532 Fax: (01406) 380014

PROJECT TITLE

Gosberton Farm Park

DRAWING

Block Plan

REV	DESCRIPTION	DATE	BY

SCALE	DRAWN
N.T.S. 1/1000	S.A.K.
DATE	DRAWING No.
06-07-96	GFP/96/001