

DO NOT SCALE FROM THIS DRAWING. DIMENSIONS AND LEVELS TO BE CHECKED ON SITE BY THE CONTRACTOR. ALL DIMENSIONS IN MILLIMETRES UNLESS OTHERWISE NOTED. ALL LEVELS IN METRES UNLESS OTHERWISE NOTED.

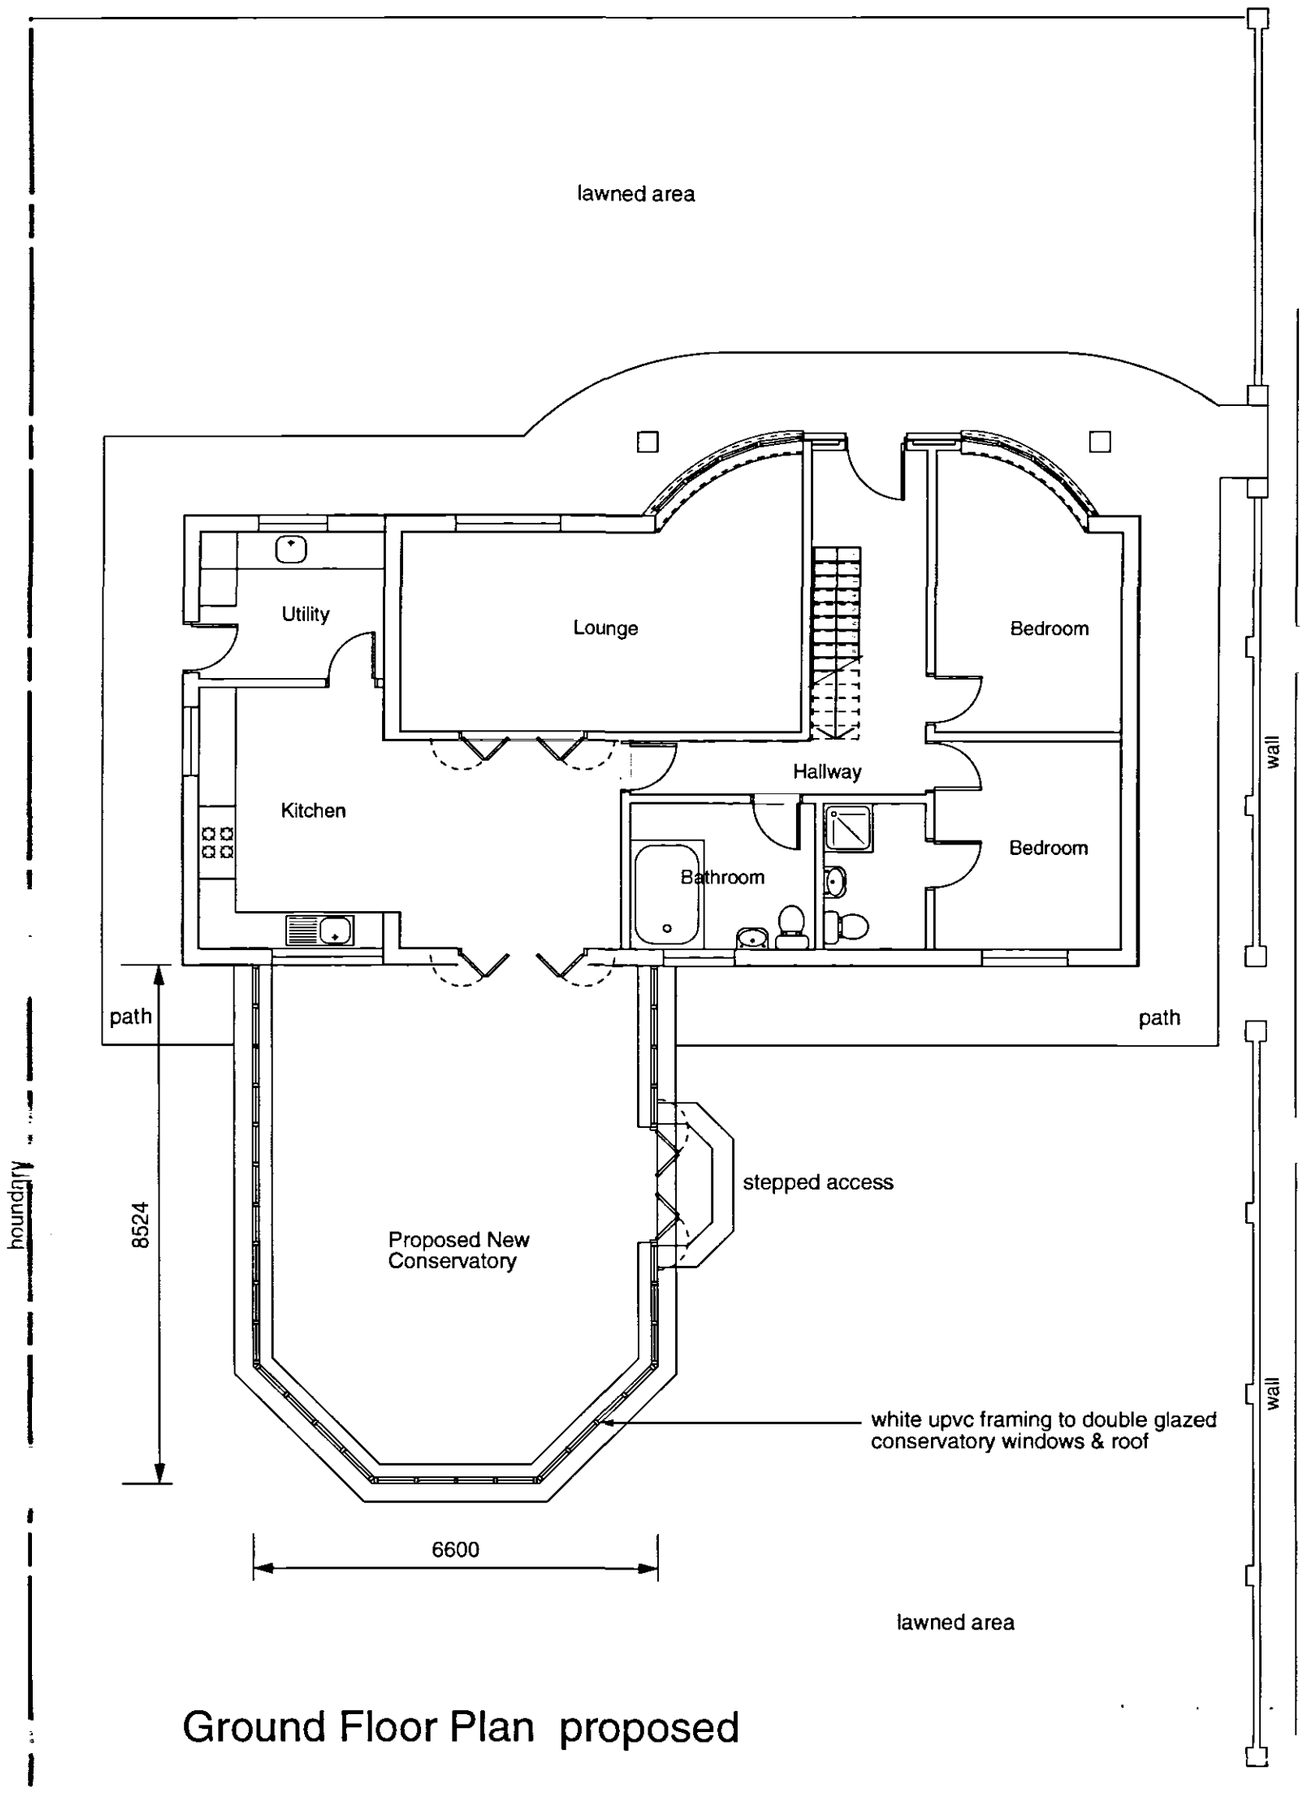

Ground Floor Plan proposed

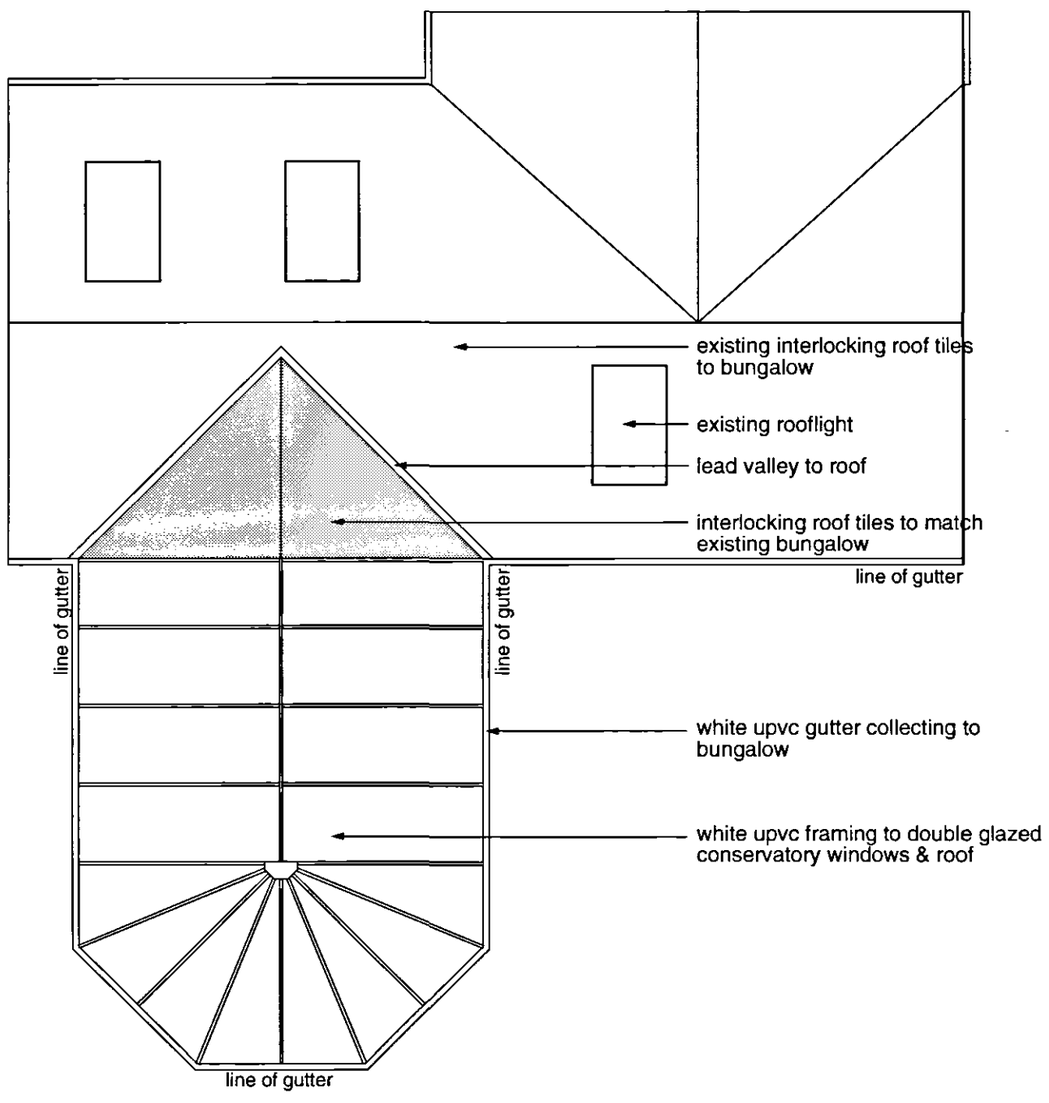

Roof Plan proposed

© jeffrey f jones 2005

A Revision 20/12/05 Garage omitted; o/all length of conservatory reduced

JEFFREY F JONES MBIAT ACIOB
ARCHITECTURAL TECHNOLOGIST
12, BLEY AVENUE, EAST LEAKE, LOUGHBOROUGH, LEICS. LE12 6NX
TELEPHONE : 01509 820709 MOBILE: 07909 511309

JOB:
PROPOSED CONSERVATORY & DETACHED GARAGE to
8, BANK HOUSE FARM, COOKS ROAD, GOSBERTON, SPALDING, LINCS

DRAWING:
PROPOSED CONSERVATORY

DATE: MAY 2005 SCALE: 1:100@A2 DWG.NO. BJL:05:03A