
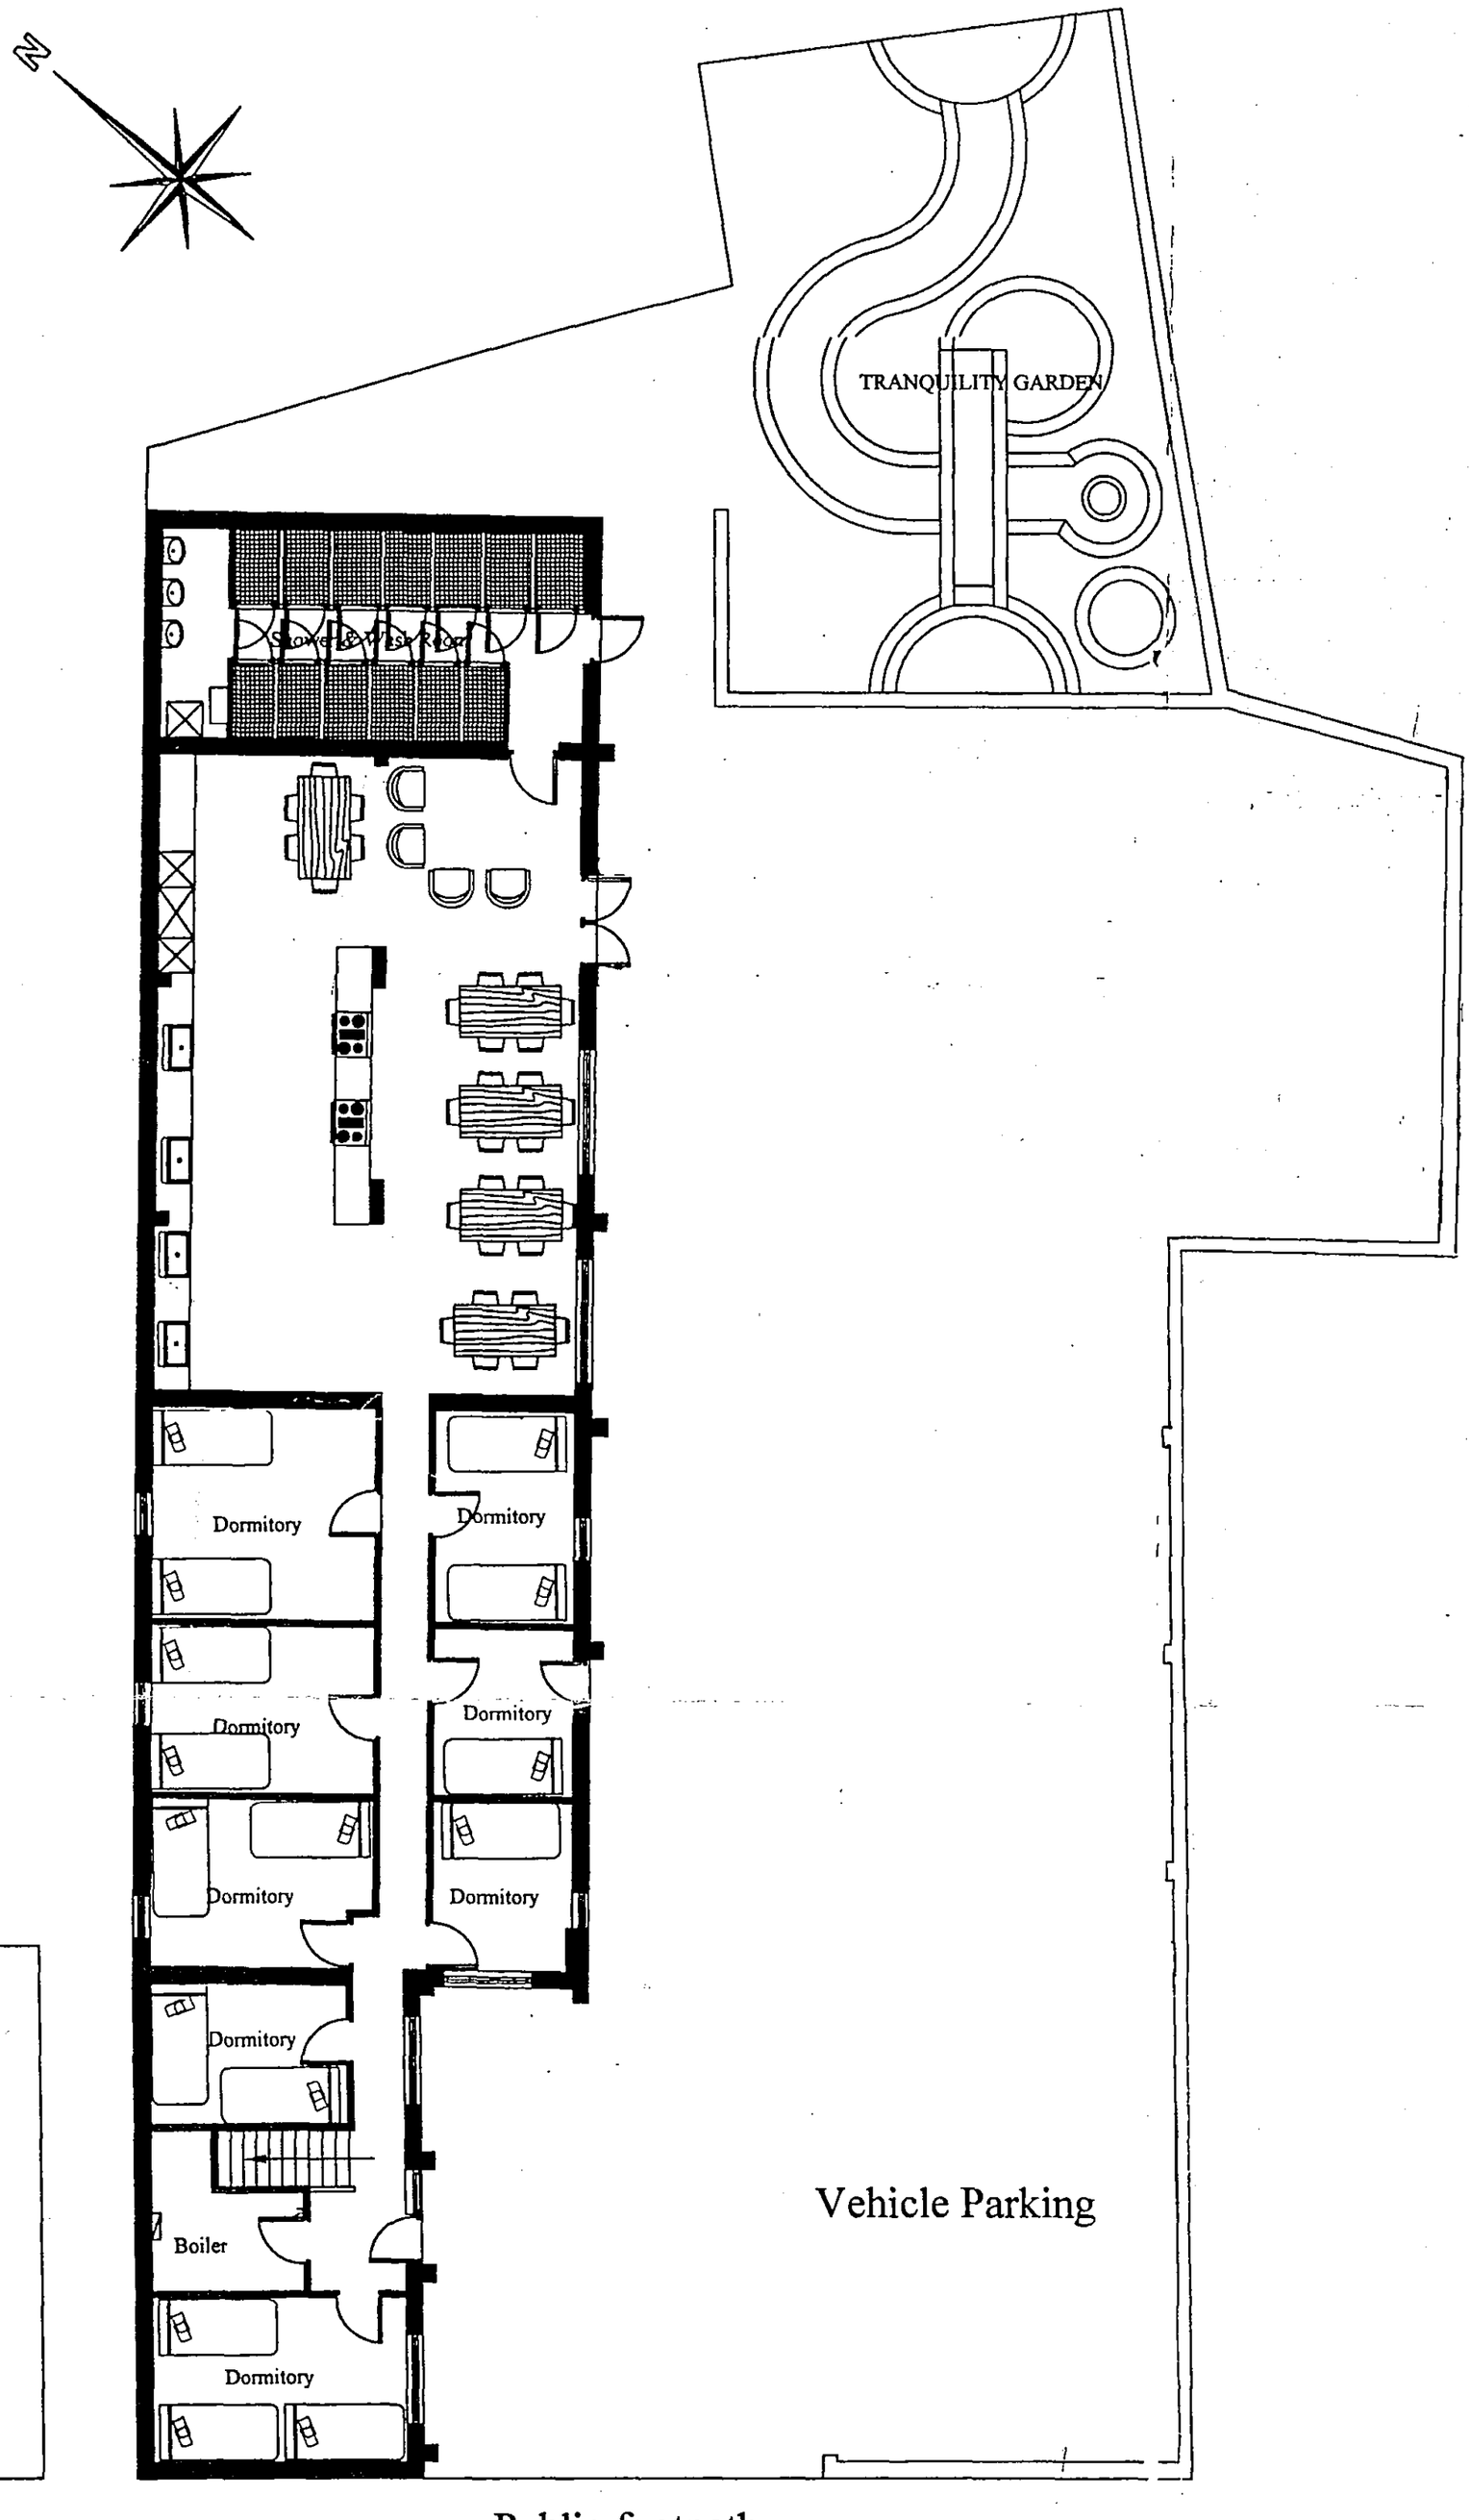


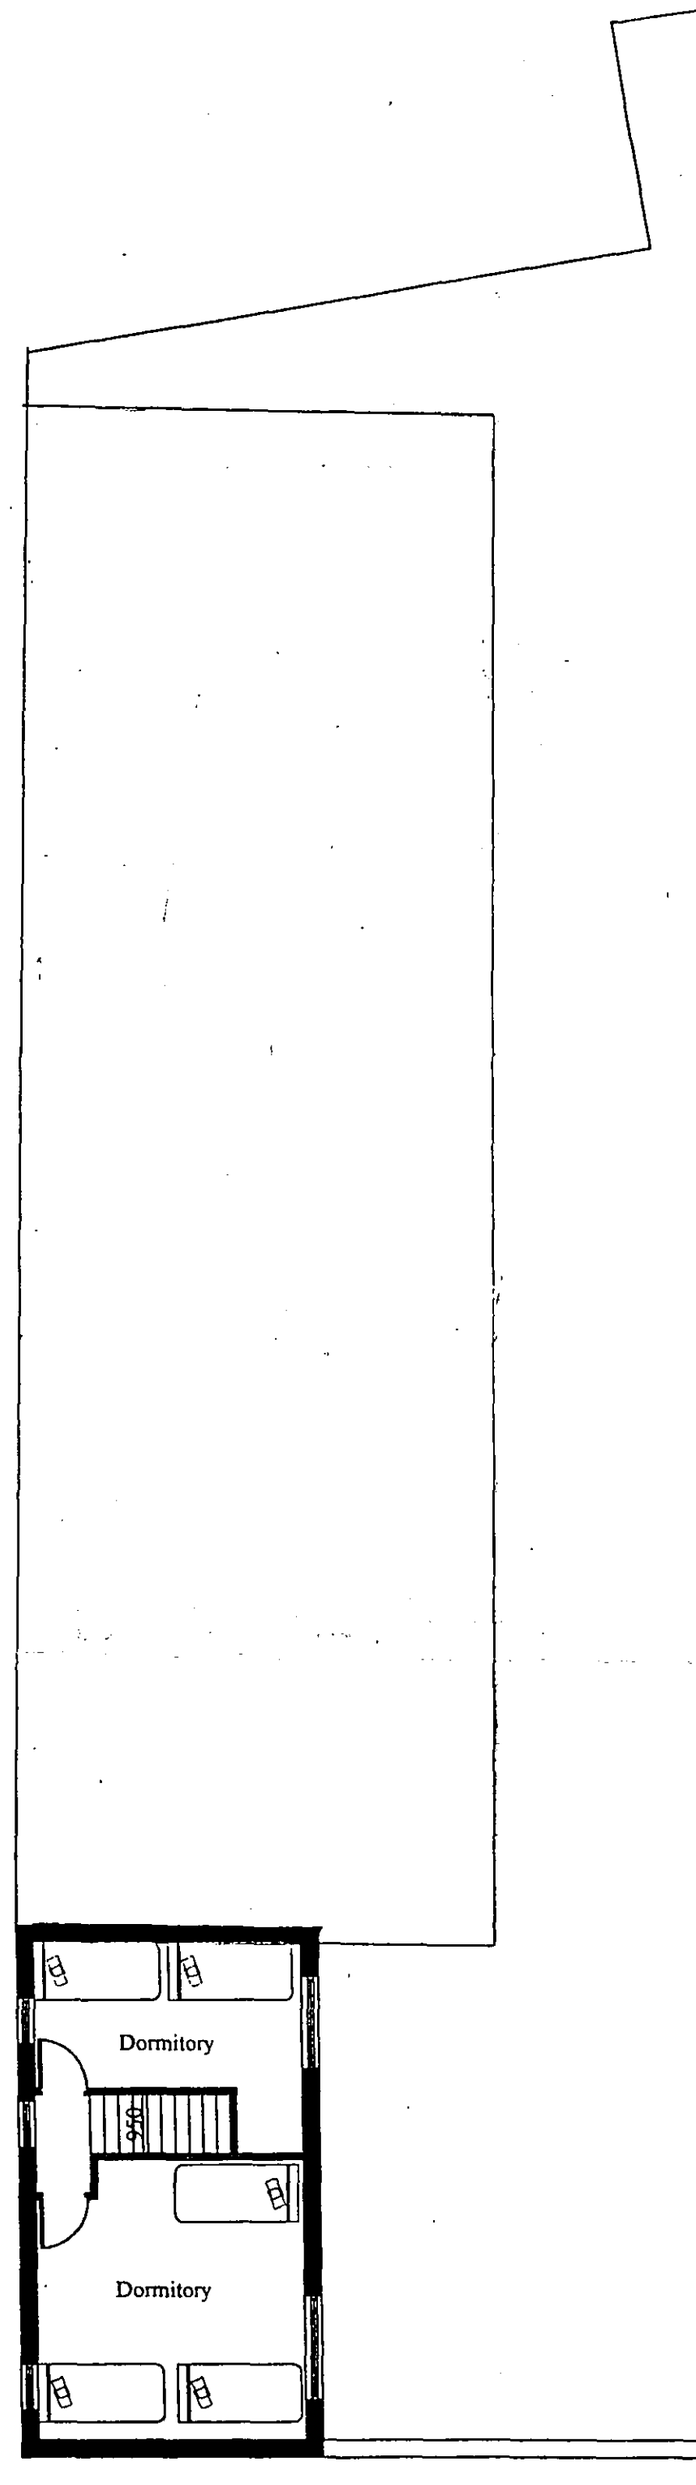

HIGH STREET

GROUND FLOOR PLAN

EXISTING

FIRST FLOOR PLAN

SHDC
Planning & Development
13 JUN 2005
Ref: 080305

DETERMINED
PLAN

Revision	Date	Comments
Revisions		
CLIENT :	MR A GARRARD	
ADDRESS	69 HIGH STREET	
ADDRESS	GOSBERTON	
ADDRESS	69 HIGH STREET	

CB
DESIGN
GROUP
ARCHITECTURAL & PLANNING SERVICES
NFU Buildings
Cowgate
Spalding
Lincolnshire
PE12 6ET
Tel: 01775 722241
Fax: 01775 769986

SCALE :	Date :	Drawn By :
1:50	17/05/05	N.F.
Drawing No. 1051/05/05	Revision Nos.	