
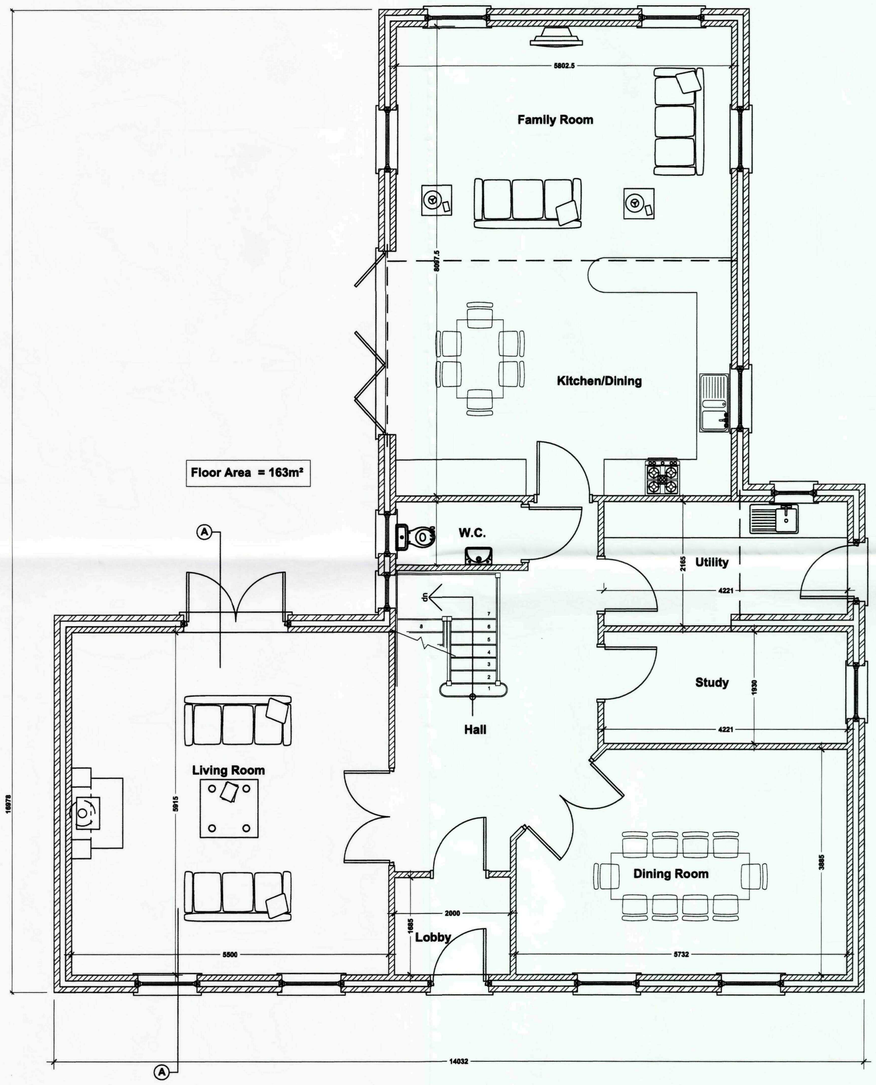


Floor Area = 163m²

Ground Floor Plan

Scale 1:50

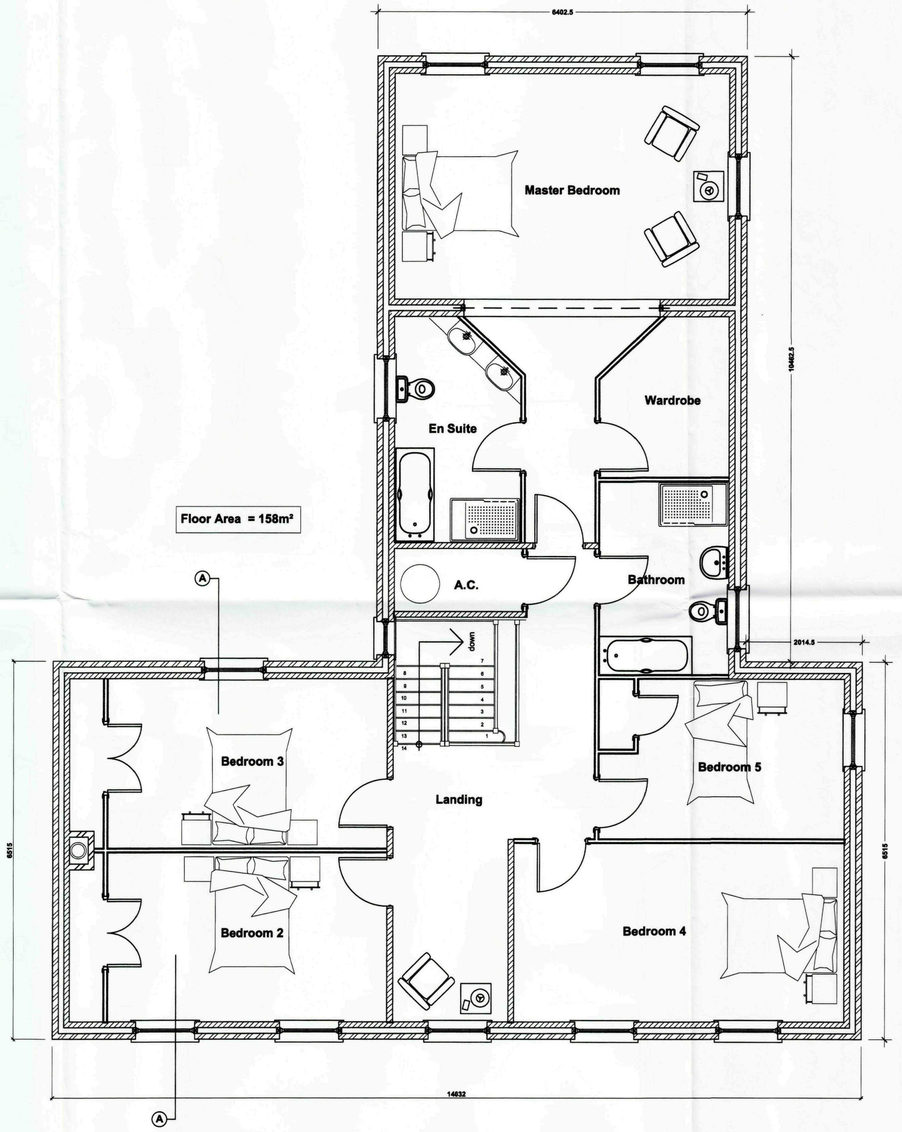

Floor Area = 158m²

First Floor Plan

Scale 1:50

SHDC Planning & Development 09 DEC 2009 Ref: 0803.09

GENERAL CONDITIONS
Contractors are responsible for checking all dimensions on site when work commences and before ordering any materials.Any discrepancies should be brought to the attention of the Client for remedial action before commencing further.

All materials not specified to be of a standard suitable for the work proposed and be fit for purpose.All work to be in accordance with good building practise and all necessary BS codes for Workmanship on Building Sites.

Revisions

DETERMINED PLAN

"A" - 27.11.09 - Amended to suit SHDC's comments

Client:

Mr & Mrs P Twell

Site:

Proposed Replacement Dwelling at:
264 Siltside
Gosberton Risegate
PE11 4JR

Drg Title:

Ground & First Floor Plan

AMENDED PLAN
Ref: A1

remway Design Ltd
2nd Floor - 5B Sheepmarket
Spalding
P E 1 1 1 B H
Tel : 01775 768 921
e-mail: enquiries@remwaydesign.co.uk

Drg Size	Drawing Number	Revision:
A1	1701-03	"A"

Contractor to check all Dimensions on site prior to ordering materials / commencing work.Do Not Scale from this Drawing - if in doubt then please ask