



Garage Front Elevation

Scale 1:100

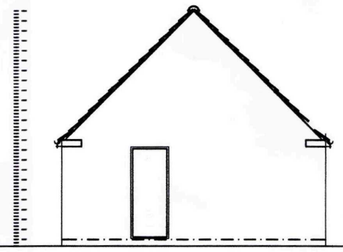


Garage Side Elevation

Scale 1:100

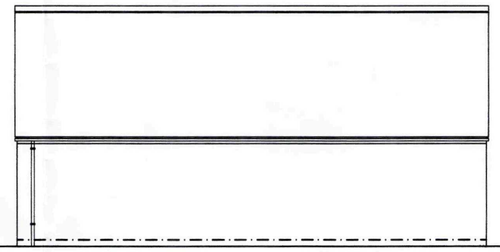


Garage Rear Elevation

Scale 1:100

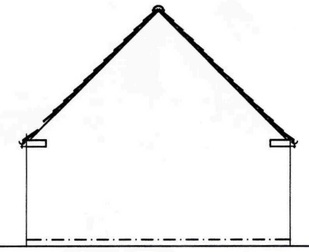

Garage Side Elevation

Scale 1:100

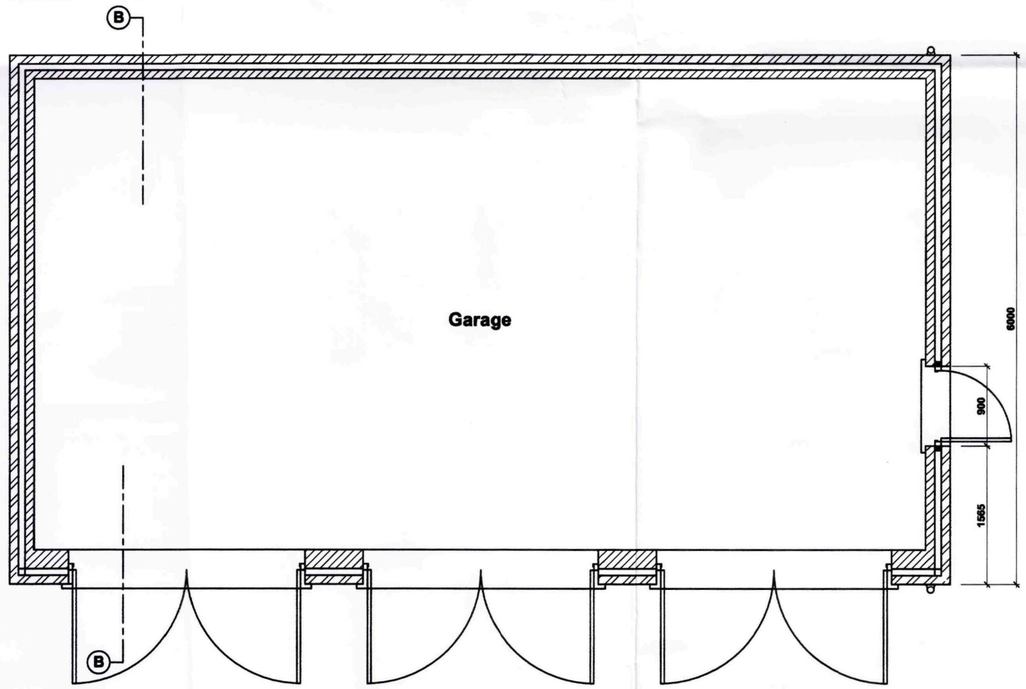

Garage Floor Plan

Scale 1:50

AMENDED PLAN
Ref. A1

SHDC
Planning & Development
- 9 DEC 2009
Ref: 0803-09

GENERAL CONDITIONS
Contractors are responsible for checking all dimensions on site when work commences and before ordering any materials.Any discrepancies should be brought to the attention of the Client for remedial action before commencing further.

All materials not specified to be of a standard suitable for the work proposed and be fit for purpose.All work to be in accordance with good building practise and all necessary BS codes for Workmanship on Building Sites.

Revisions

Client:
Mr & Mrs P Twell

Site:
Proposed Replacement Dwelling at
264 Siltside
Gosberton Risegate
PE11 4JR

Drg Title:
Garage Details

remway Design Ltd
2nd Floor - 5B Sheepmarket
Spalding
PE11 1BH
Tel : 01775 768 921
e-mail: enquiries@remwaydesign.co.uk

Drg Size	Drawing Number	Revision:
A2	1701-07	

Contractor to check all Dimensions on site prior to ordering materials / commencing work.Do Not Scale from this Drawing - If in doubt then please ask