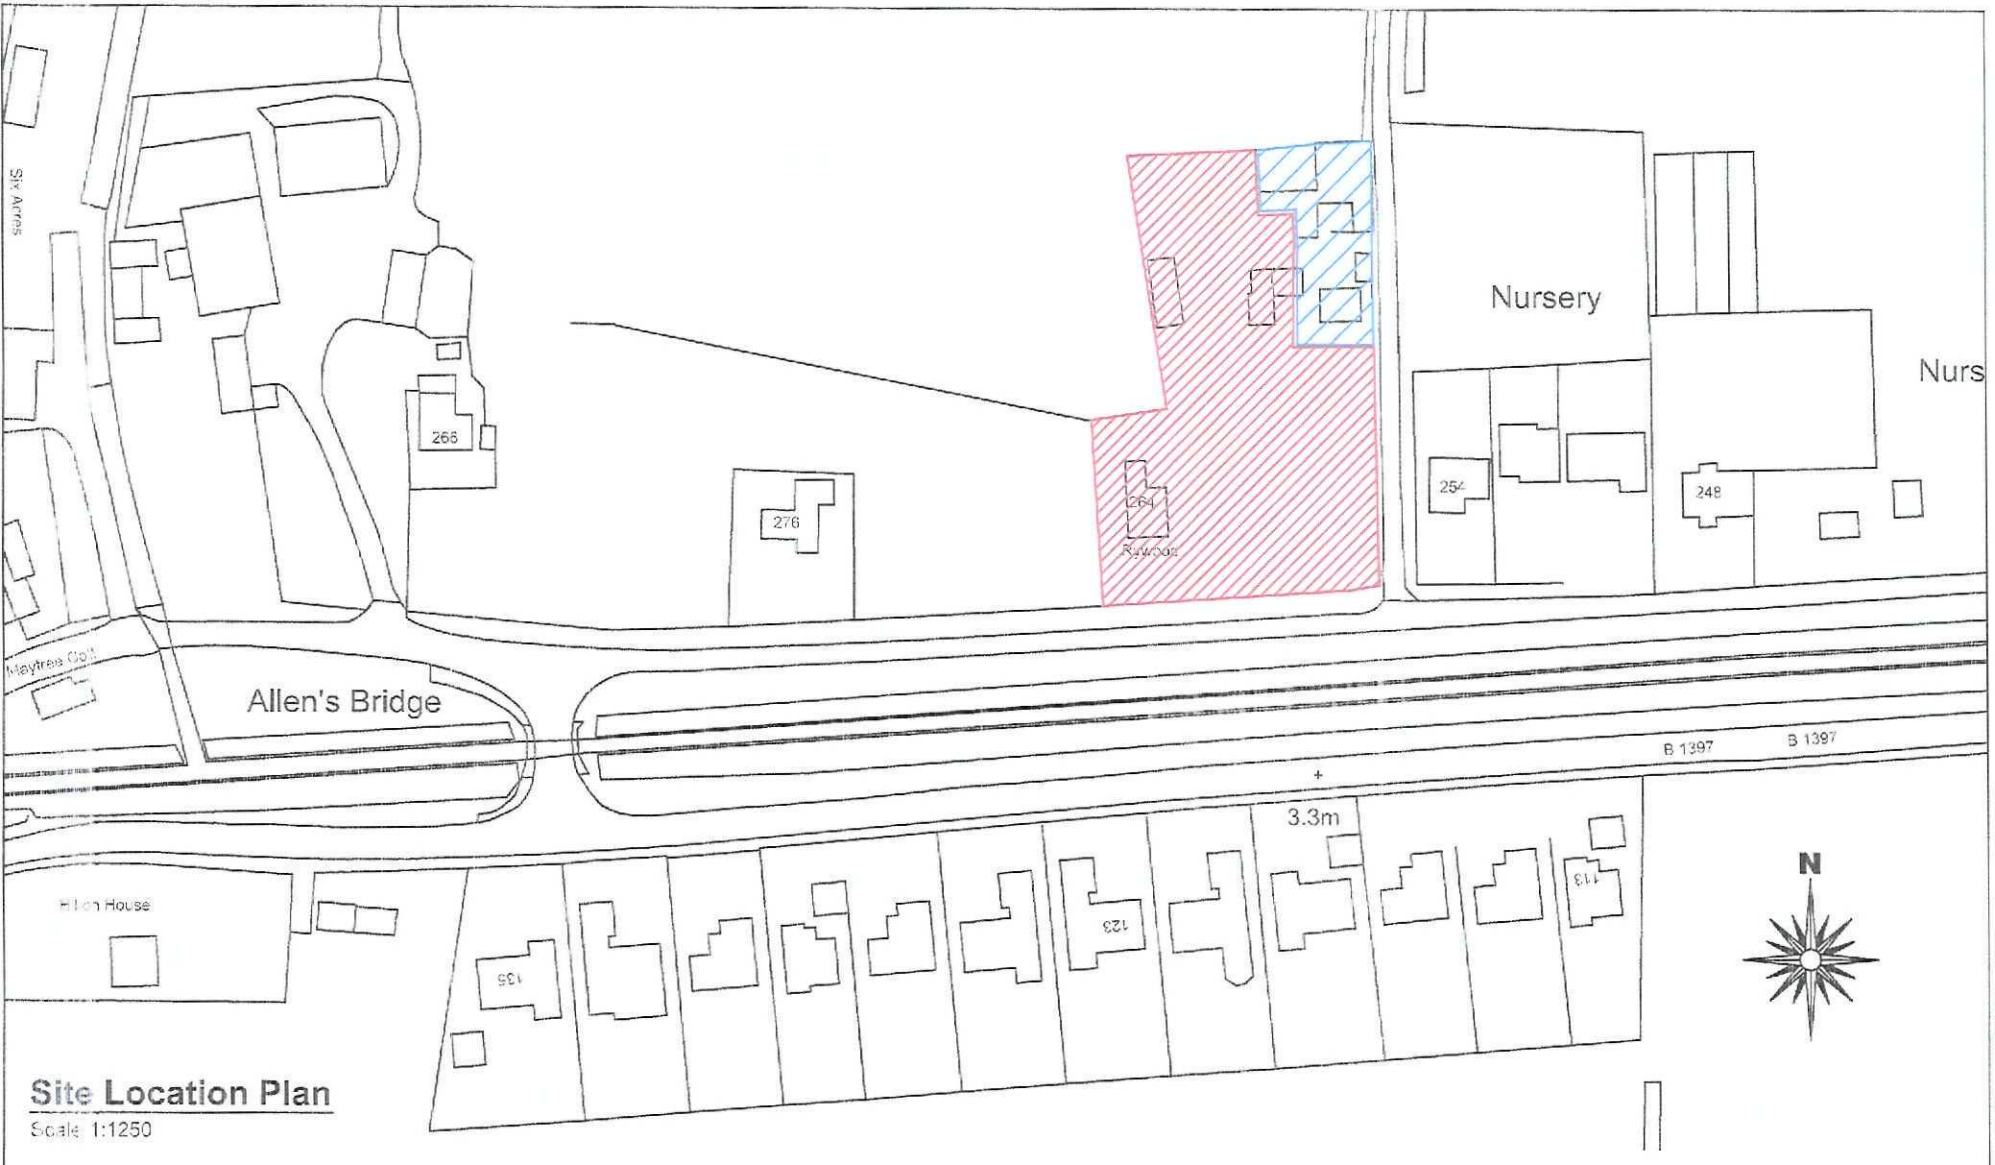


Site Location Plan

Scale 1:1250

remway Design Ltd
2nd Floor - 5B Sheepmarket
Spalding
PE11 1BH
Tel: 01775 768 921
e-mail: enquiries@remwaydesign.co.uk

Site :

Proposed Replacement Dwelling at:
264 Siltside
Gosberton Risegate
PE11 4JR

Client :

Mr & Mrs P Twell

Date : *****

Scale : as noted

Drawing No:

1701 - 01

N

Nursery

Garage

Dwelling

254

123

113

Site Block Plan

Scale 1:250

SHDC
Planning & Development
- 8 OCT 2009
Ref: 0203-09

remway Design Ltd
2nd Floor - 5B Sheepmarket
Spalding
PE11 1BH
Tel: 01775 768 921
e-mail: enquiries@remwaydesign.co.uk

Site :
Proposed Replacement Dwelling at:
264 Siltside
Gosberton Risegate
PE11 4JR

Client :
Mr & Mrs P Twell

Date : ******
Scale : as noted

Drawing No:
1701 - 02



Front Elevation
Scale 1:50



Side Elevation
Scale 1:100



Rear Elevation
Scale 1:100



Side Elevation
Scale 1:100

GENERAL CONDITIONS
Contractors are responsible for checking all dimensions on site when work commences and before ordering any materials.Any discrepancies should be brought to the attention of the Client for remedial action before commencing further.

All materials not specified to be of a standard suitable for the work proposed and be fit for purpose.All work to be in accordance with good building practise and all necessary BS codes for Workmanship on Building Sites.

Revisions

Client:
Mr & Mrs P Twell

Site:
Proposed Replacement Dwelling at:
264 Siltside
Gosberton Risegate
PE11 4JR


Drg Title:
Elevations

SHDC
Planning & Development
- 8 OCT 2009
Ref: 0803-09

remway Design Ltd
2nd Floor - 5B Sheepmarket
Spalding
PE11 1BH
Tel : 01775 768 921
e-mail: enquiries@remwaydesign.co.uk

Drg Size	Drawing Number	Revision:
A1	1701-04	


Contractor to check all Dimensions on site prior to ordering materials / commencing work.Do Not Scale from this Drawing - If in doubt then please ask

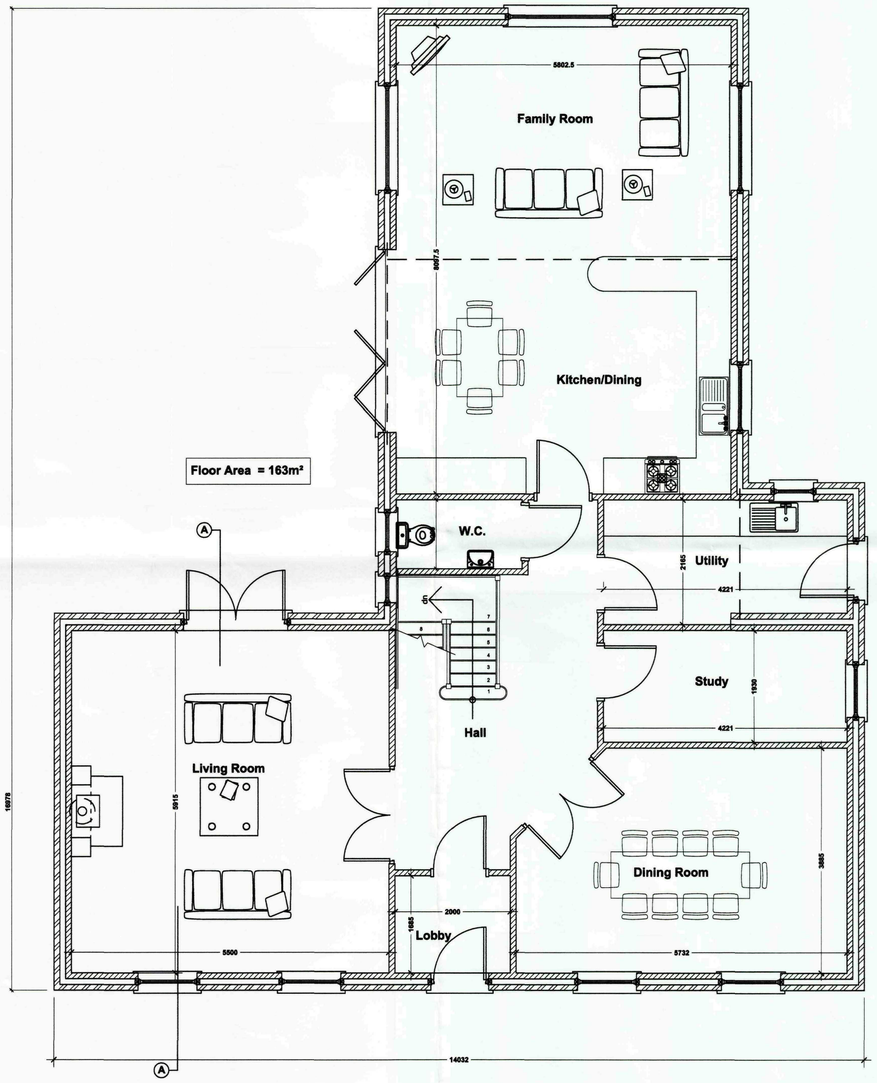

Ground Floor Plan

Scale 1:50

Floor Area = 163m²

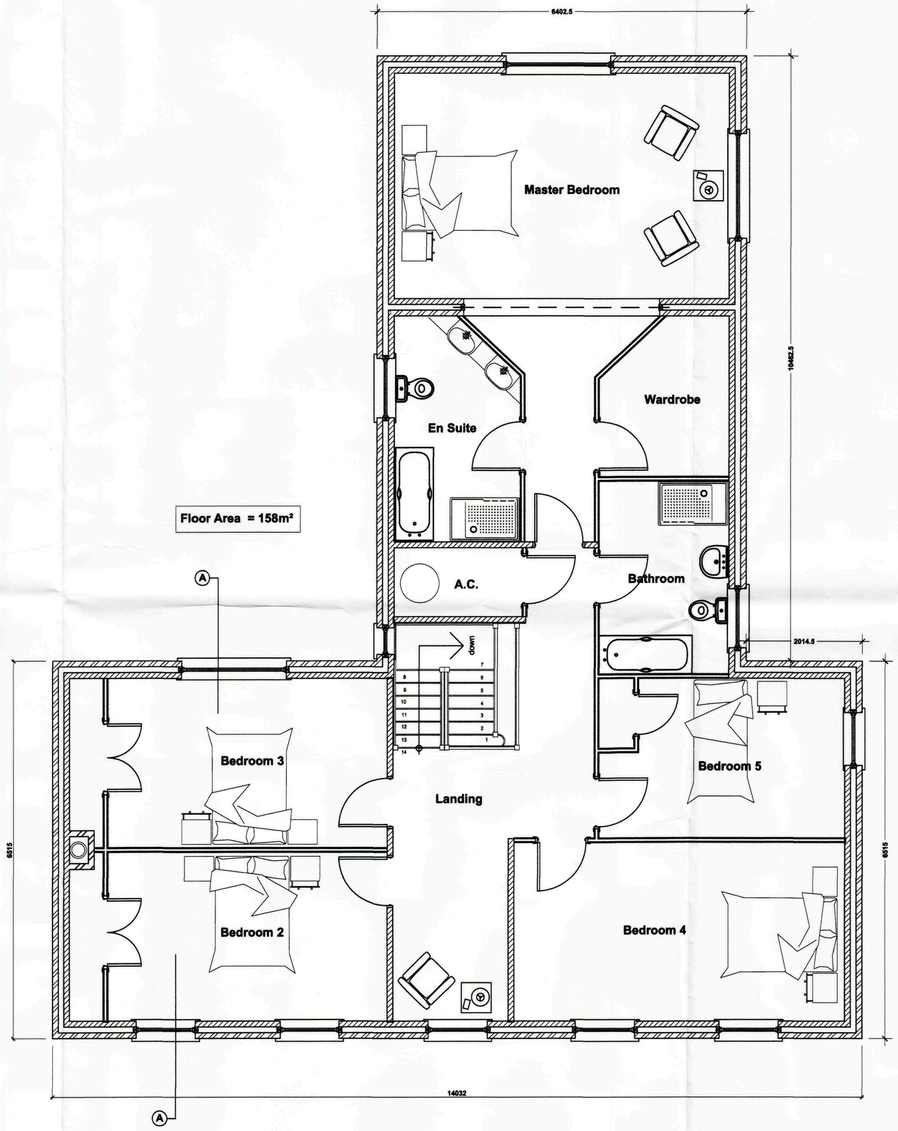

First Floor Plan

Scale 1:50

Floor Area = 158m²

GENERAL CONDITIONS
Contractors are responsible for checking all dimensions on site when work commences and before ordering any materials.Any discrepancies should be brought to the attention of the Client for remedial action before commencing further.

All materials not specified to be of a standard suitable for the work proposed and be fit for purpose.All work to be in accordance with good building practise and all necessary BS codes for Workmanship on Building Sites.

Revisions

Client:
Mr & Mrs P Twell

Site:
Proposed Replacement Dwelling at:
264 Siltside
Gosberton Risegate
PE11 4JR


Drg Title:
Ground & First Floor Plan


SHDC
Planning & Development
- 8 OCT 2009
Ref: 0803-09

remway Design Ltd
2nd Floor - 5B Sheepmarket
Spalding
P E 1 1 1 B H
Tel : 01775 768 921
e-mail: enquiries@remwaydesign.co.uk

Drg Size	Drawing Number	Revision:
A1	1701-03	

Contractor to check all Dimensions on site prior to ordering materials / commencing work.Do Not Scale from this Drawing - If in doubt then please ask

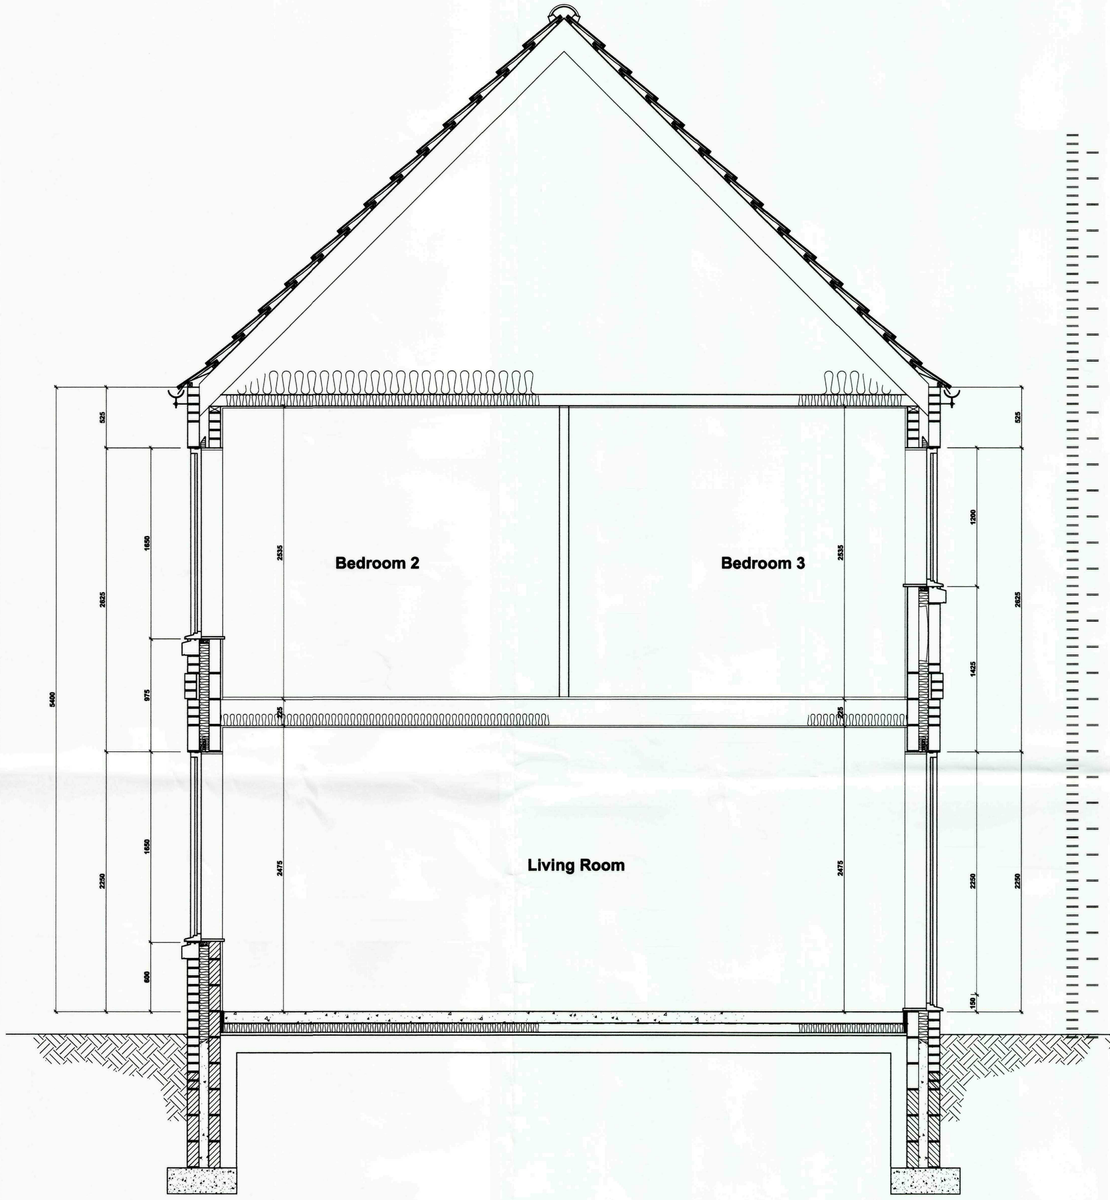

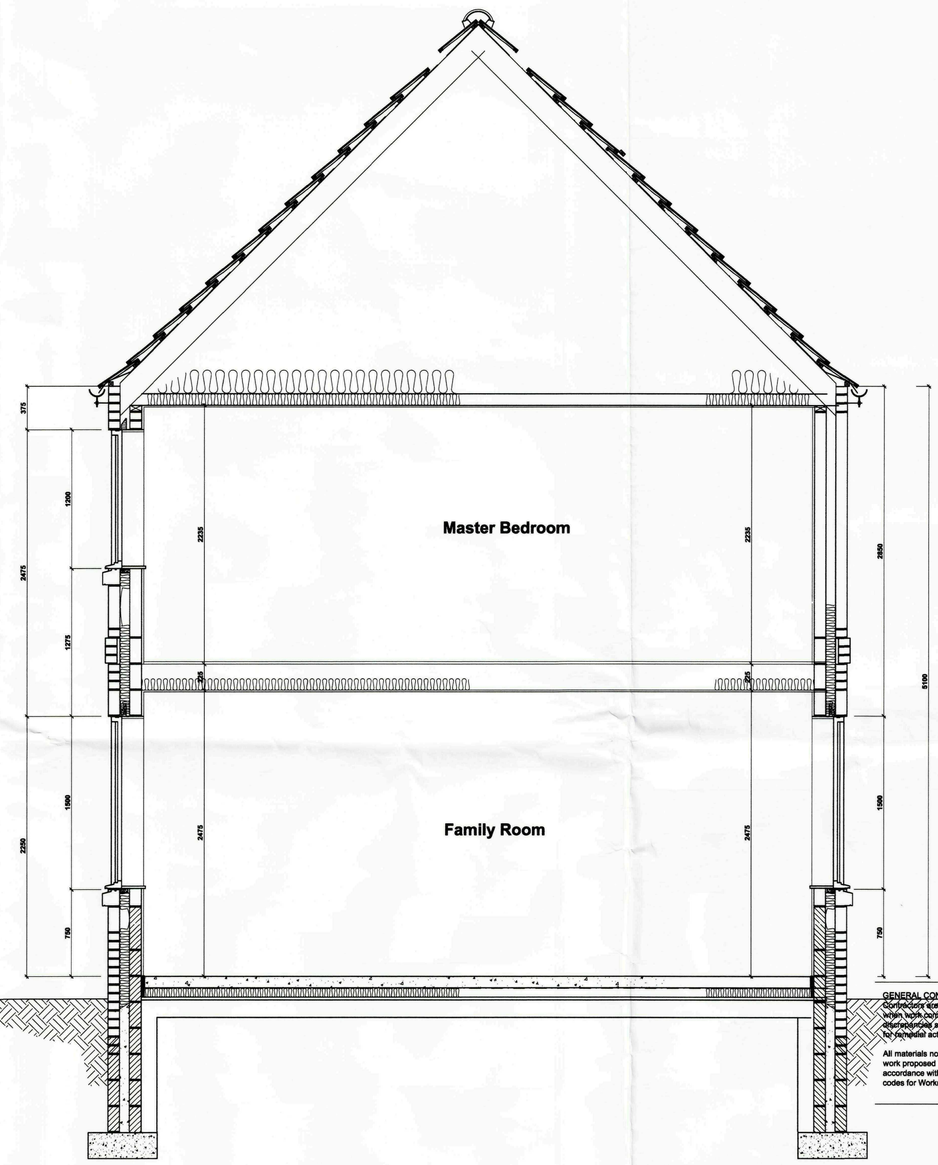

GENERAL CONDITIONS

Contractors are responsible for checking all dimensions on site when work commences and before ordering any materials.Any discrepancies should be brought to the attention of the Client for remedial action before commencing further.

All materials not specified to be of a standard suitable for the work proposed and be fit for purpose.All work to be in accordance with good building practise and all necessary BS codes for Workmanship on Building Sites.

Revisions

Client:

Mr & Mrs P Twell

Site:

Proposed Replacement Dwelling at:
264 Siltside
Gosberton Risegate
PE11 4JR

Drg Title:


Sections

SHDC
Planning & Development
- 8 OCT 2009
Ref: 0863-09

remway Design Ltd
2nd Floor - 5B Sheepmarket
Spalding
P E 1 1 1 B H
Tel : 01775 768 921
e-mail: enquiries@remwaydesign.co.uk


Drg Size	Drawing Number	Revision:
A1	1701-05	

Contractor to check all Dimensions on site prior to ordering materials / commencing work.Do Not Scale from this Drawing - If in doubt then please ask

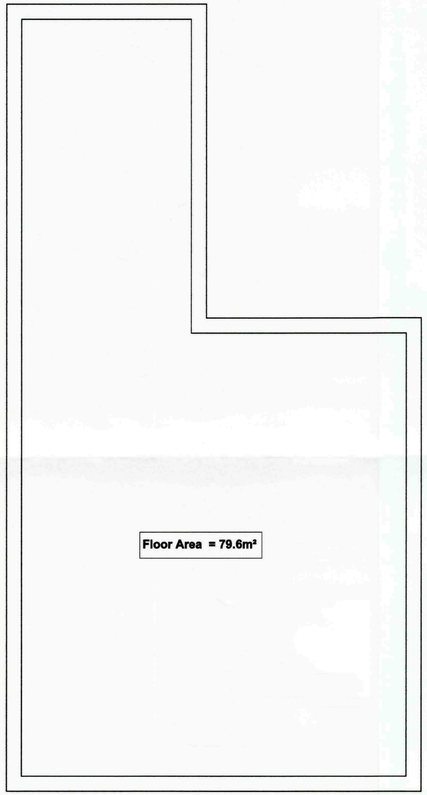

Existing Ground Floor

Scale 1:50

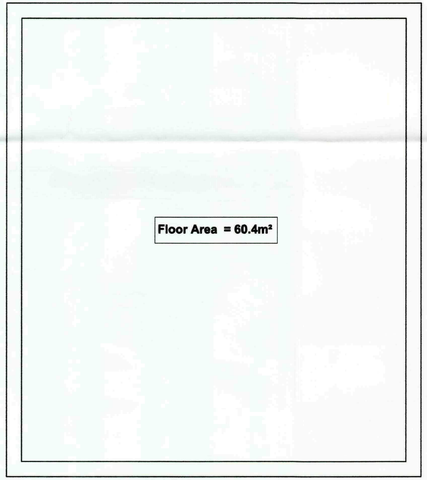

Existing First Floor

Scale 1:50

SMDC
Planning & Development
29 OCT 2009
Ref: 09/0309

GENERAL CONDITIONS

Contractors are responsible for checking all dimensions on site when work commences and before ordering any materials.Any discrepancies should be brought to the attention of the Client for remedial action before commencing further.

All materials not specified to be of a standard suitable for the work proposed and be fit for purpose.All work to be in accordance with good building practise and all necessary BS codes for Workmanship on Building Sites.

Revisions

Client:

Mr & Mrs P Twell

Site:

Proposed Replacement Dwelling at:
264 Siltside
Gosberton Risegate
PE11 4JR

Drg Title:

Existing Floor Areas

remway Design Ltd
2nd Floor - 5B Sheepmarket
Spalding
PE11 1BH
Tel : 01775 766 921
e-mail: enquiries@remwaydesign.co.uk

Drg Size	Drawing Number	Revision:
A2	1701-06	

Contractor to check all Dimensions on site prior to ordering materials / commencing work.Do Not Scale from this Drawing - If in doubt then please ask