Ordnance Survey®

OS Sitemap®



Produced 22.09.2010 from the Ordnance Survey National Geographic Database and incorporating surveyed revision available at this date. © Crown Copyright 2010.

Reproduction in whole or part is prohibited without the *prior permission* of Ordnance Survey.

Ordnance Survey, the OS Symbol and OS Sitemap are registered trademarks of Ordnance Survey, the national mapping agency of Great Britain.

The representation of a road, track or path is no evidence of a right of way.

The representation of features as lines is no evidence of a property boundary.

Part or all of this OS Sitemap is enlarged from mapping *produced at one or more of the following* scales: 1:1250, 1:2500, 1:10000.


Metres
0 20 40

Scale 1:1250


Supplied by: **Bookmark Spalding Ltd**
Serial number: 00107400
Centre coordinates: 520321.75 329748.5

Further information can be found on the OS Sitemap Information leaflet or the Ordnance Survey web site: www.ordnancesurvey.co.uk

0803-10

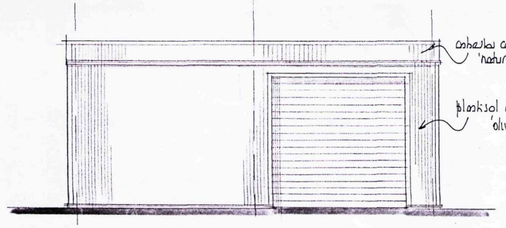


north

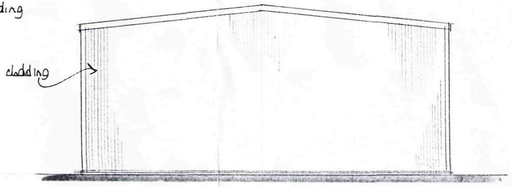


east (west similar).



south

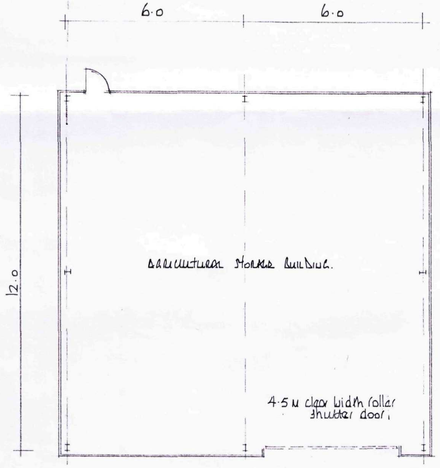

floor plan

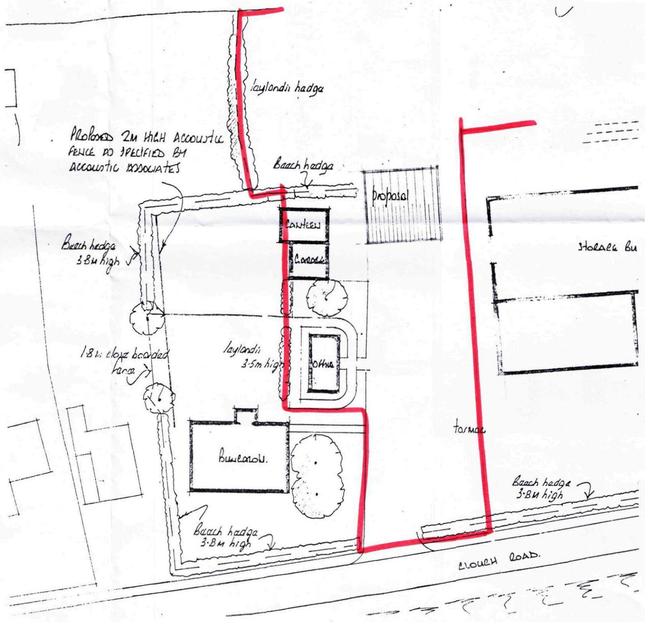

SHDC
Planning & Development
28 SEP 2010
Ref: 0803-10

EAST MIDLANDS DESIGN ASSOC.

Architectural Consultants

Willow Lodge
Horseshoe Road
Spalding
Lincs
PE11 3JA

Tel/fax :- 01775 767968
Email :- willowlodge@talktalk.net
Mobile 'phone :- 07710815044

Client
Lowsberts transport

Project
Proposed Agricultural Horse Building at

Drawing
Plans & Elevations

Scale
1:100 & 1:500

Date
Sept '10

Drawn
AR

Dwg No.
10/31/01

Rev