SITE PLAN - SCALE 1:2500

...E SURVEY


ALL PLANTS PLUS NURSERY - GOSBERTON BANK

HEIGHTS IN METI

:432-2532

LLAND ADMIN CO

SPALDING R D

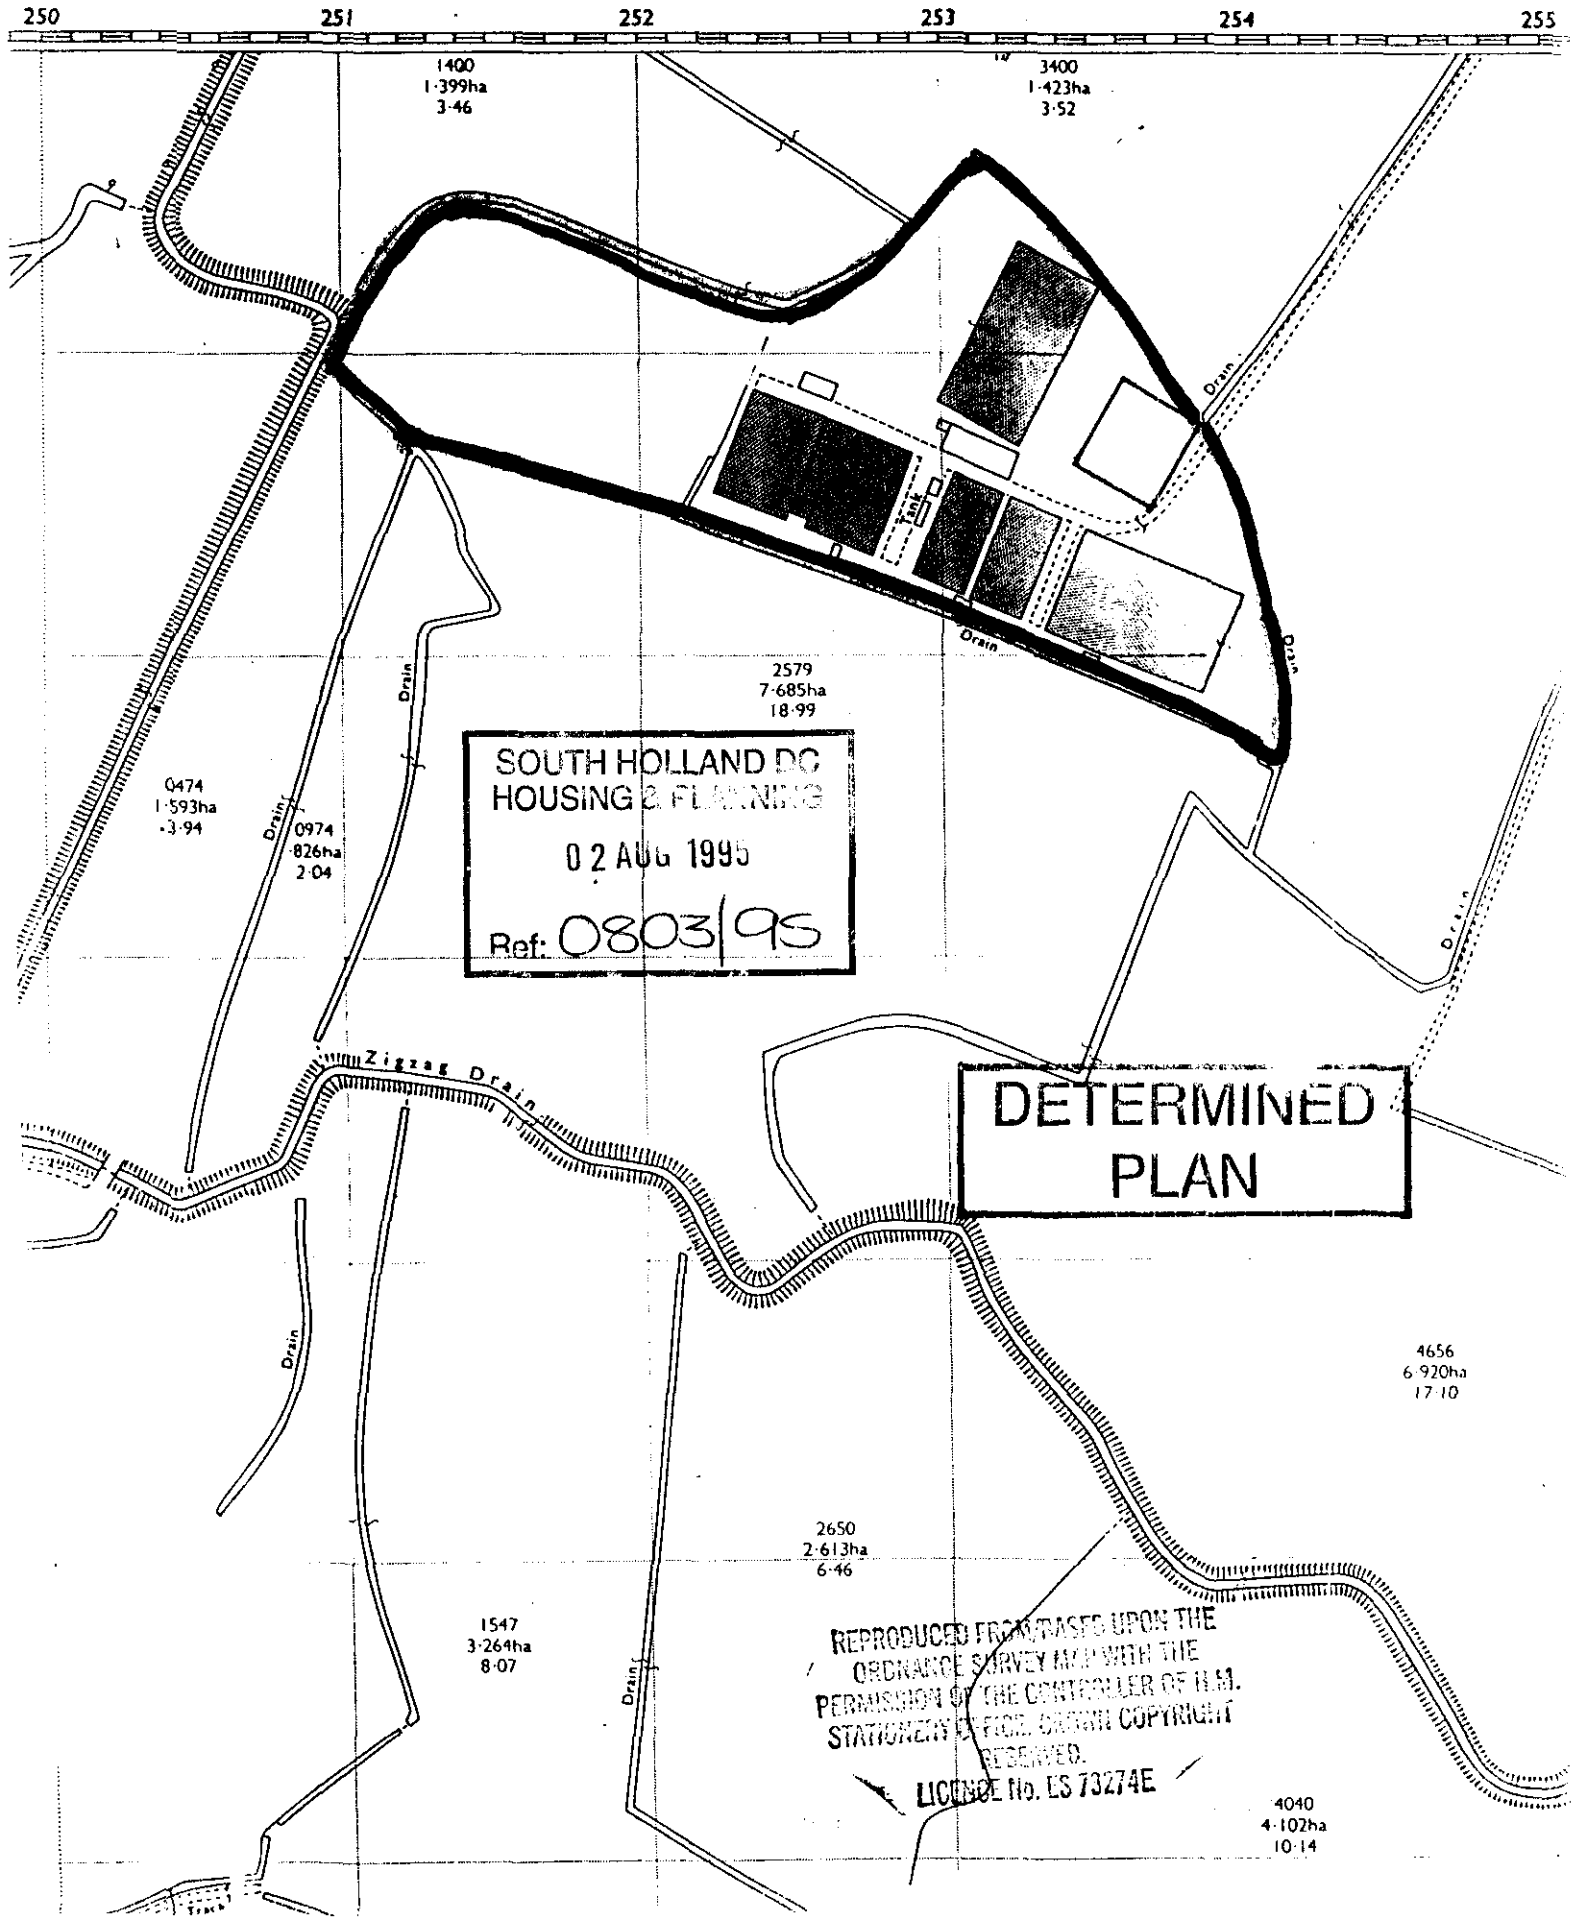

SOUTH HOLLAND DC
HOUSING & PLANNING
02 AUG 1995
Ref: 0803/95

DETERMINED PLAN

REPRODUCED FROM BASE UPON THE ORDNANCE SURVEY MAP WITH THE PERMISSION OF THE CONTROLLER OF H.M. STATIONERY OFFICE. CROWN COPYRIGHT RESERVED.
LICENCE No. ES 73274E