



Rear Elevation

Side Elevation

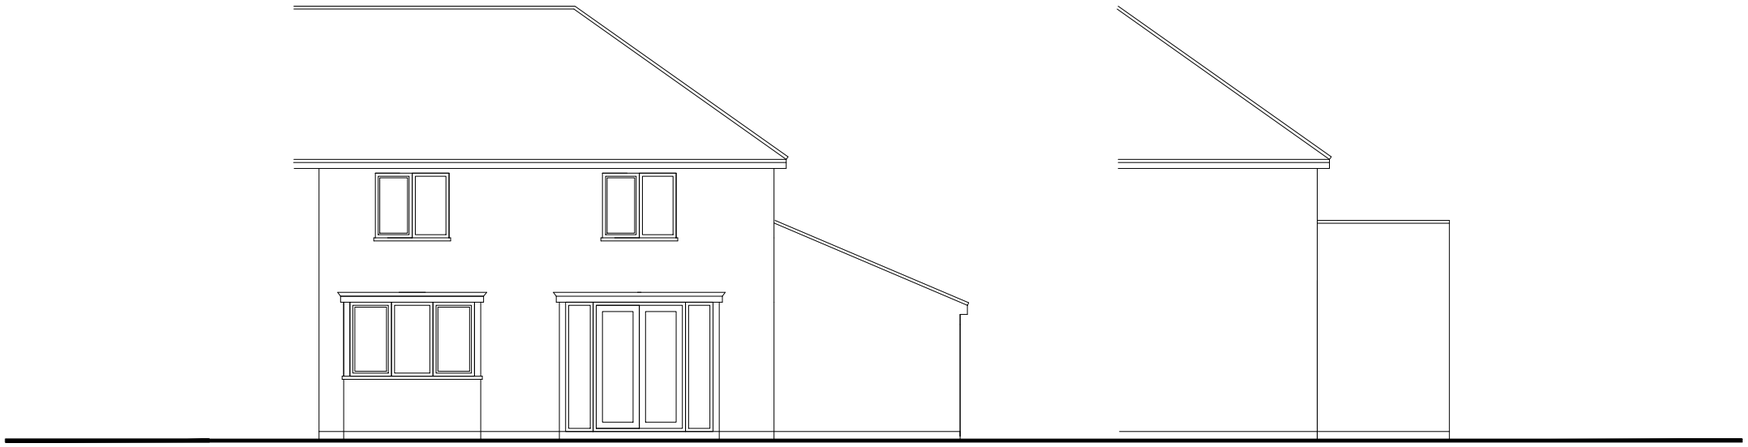

Floor Plan

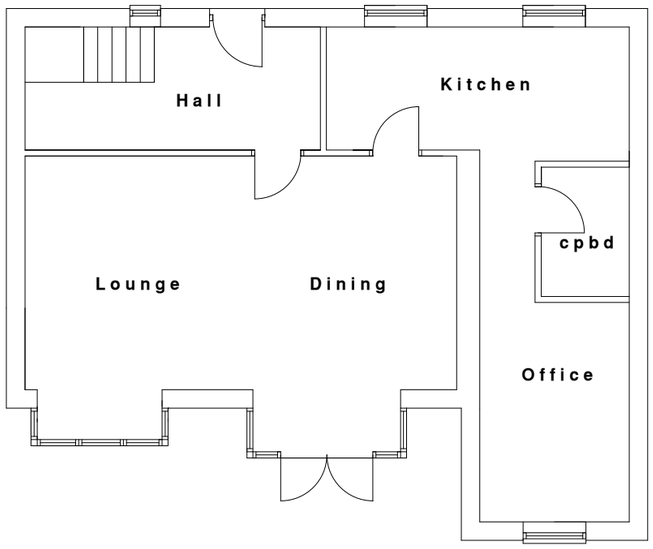

Notes

All dimensions must be checked on site and not scaled from this drawing, any discrepancies to be reported the office below.
The Contractor shall make a survey of the site and shall be responsible for obtaining all dimensions and levels necessary for the proper construction of works as indicated.

Client

MILLWARD

Job Title

5 PRIMITIVE GAIT
CLOUGH ROAD
GOSBERTON CLOUGH
SPALDING
PE11 4TN

Drawing Title

SURVEY DRAWING

©Copyright

ELEVATION

ELEVATION DESIGN LTD

DESIGN - CONSTRUCTION
PROJECT MANAGEMENT

16 Wright Street Hull HU2 8JU

Telephone 01482 221155
Fax 01482 221105
Email Josh@elevationdesign.org.uk

Revisions	Date	Description	DR	CH

Status

EXISTING SCHEME

Scale	Date
A3- 1:100	05/09/2023

Drawn By	Checked	Approved
KS		

Drawing No.	Rev
1001/427/01	