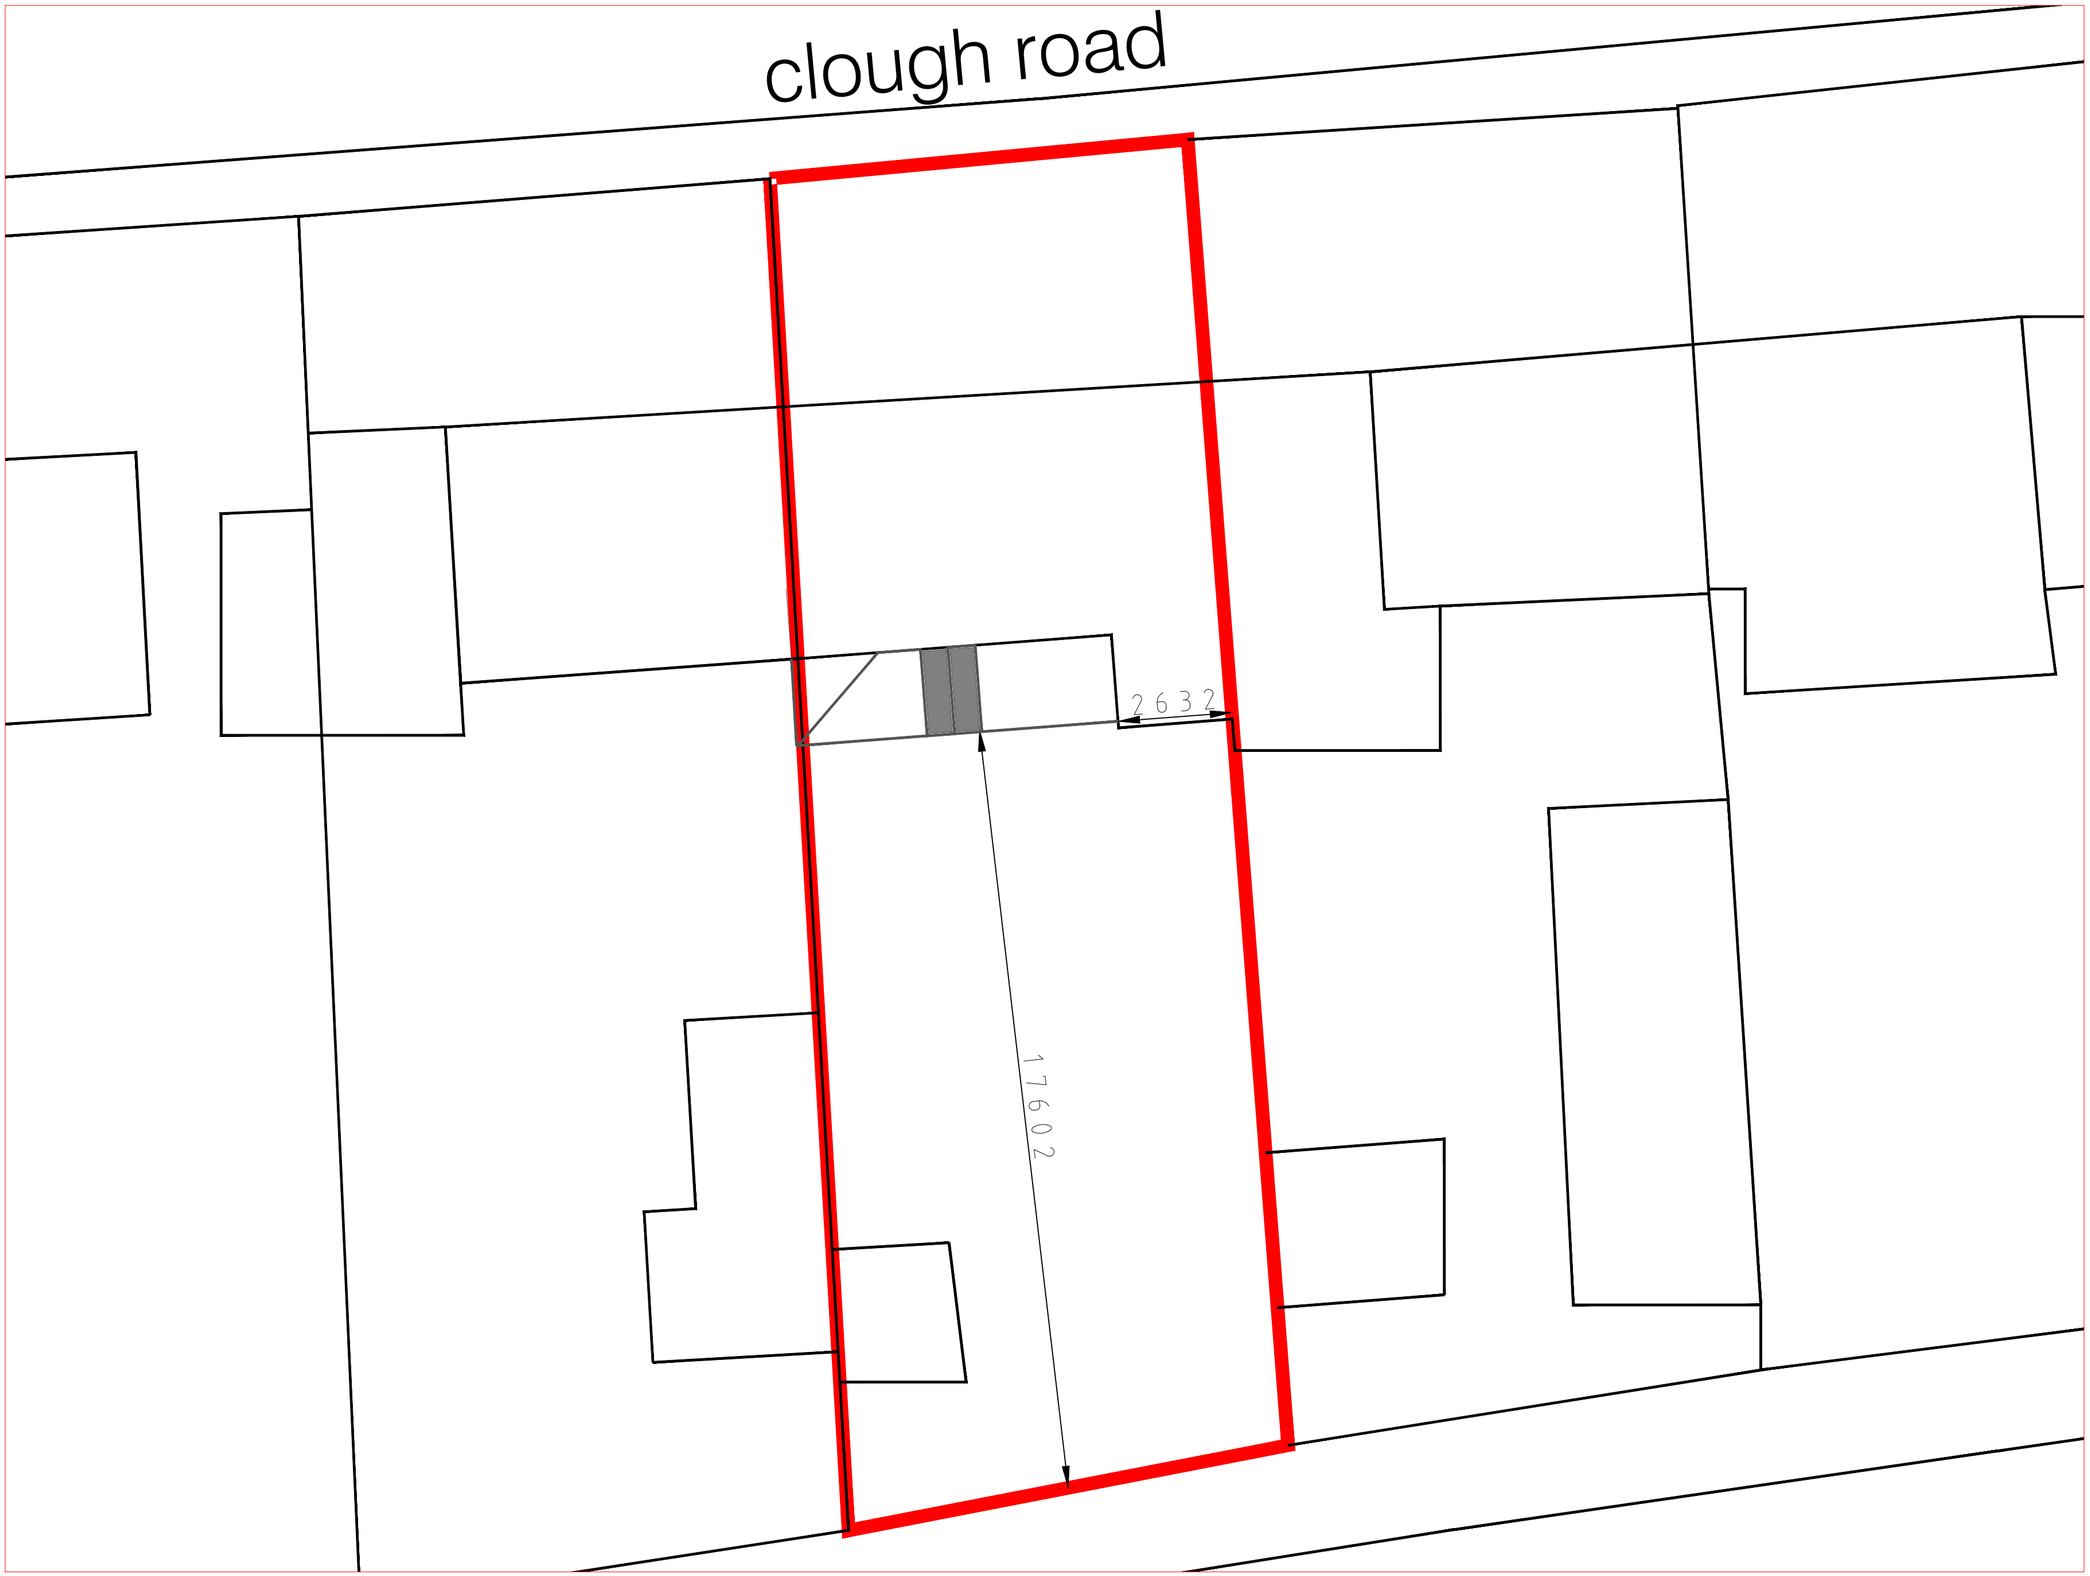


Notes

1. All dimensions must be checked on site and not scaled from this drawing, any discrepancies to be reported the office below.
2. The Contractor shall make a survey of the site and shall be responsible for obtaining all dimensions and levels necessary for the proper construction of works as indicated.

Client

MILLWARD

Job Title

5 PRIMITIVE GAIT
CLOUGH ROAD
SPALDING

Drawing Title

SITE PLAN

©Copyright

ELEVATION

ELEVATION DESIGN LTD

DESIGN - CONSTRUCTION
PROJECT MANAGEMENT

16 Wright Street Hull HU2 8JU

Telephone 01482 221155
Fax 01482 221105
Email kennedy@elevationdesign.org.uk

Revisions	Date	Description	DR	CH

Status: PLANNING

Scale	Date
A4 - 1:500	09/06/2023

Drawn By	Checked	Approved
KS		

Drawing No.	Rev
1001/427/04	