
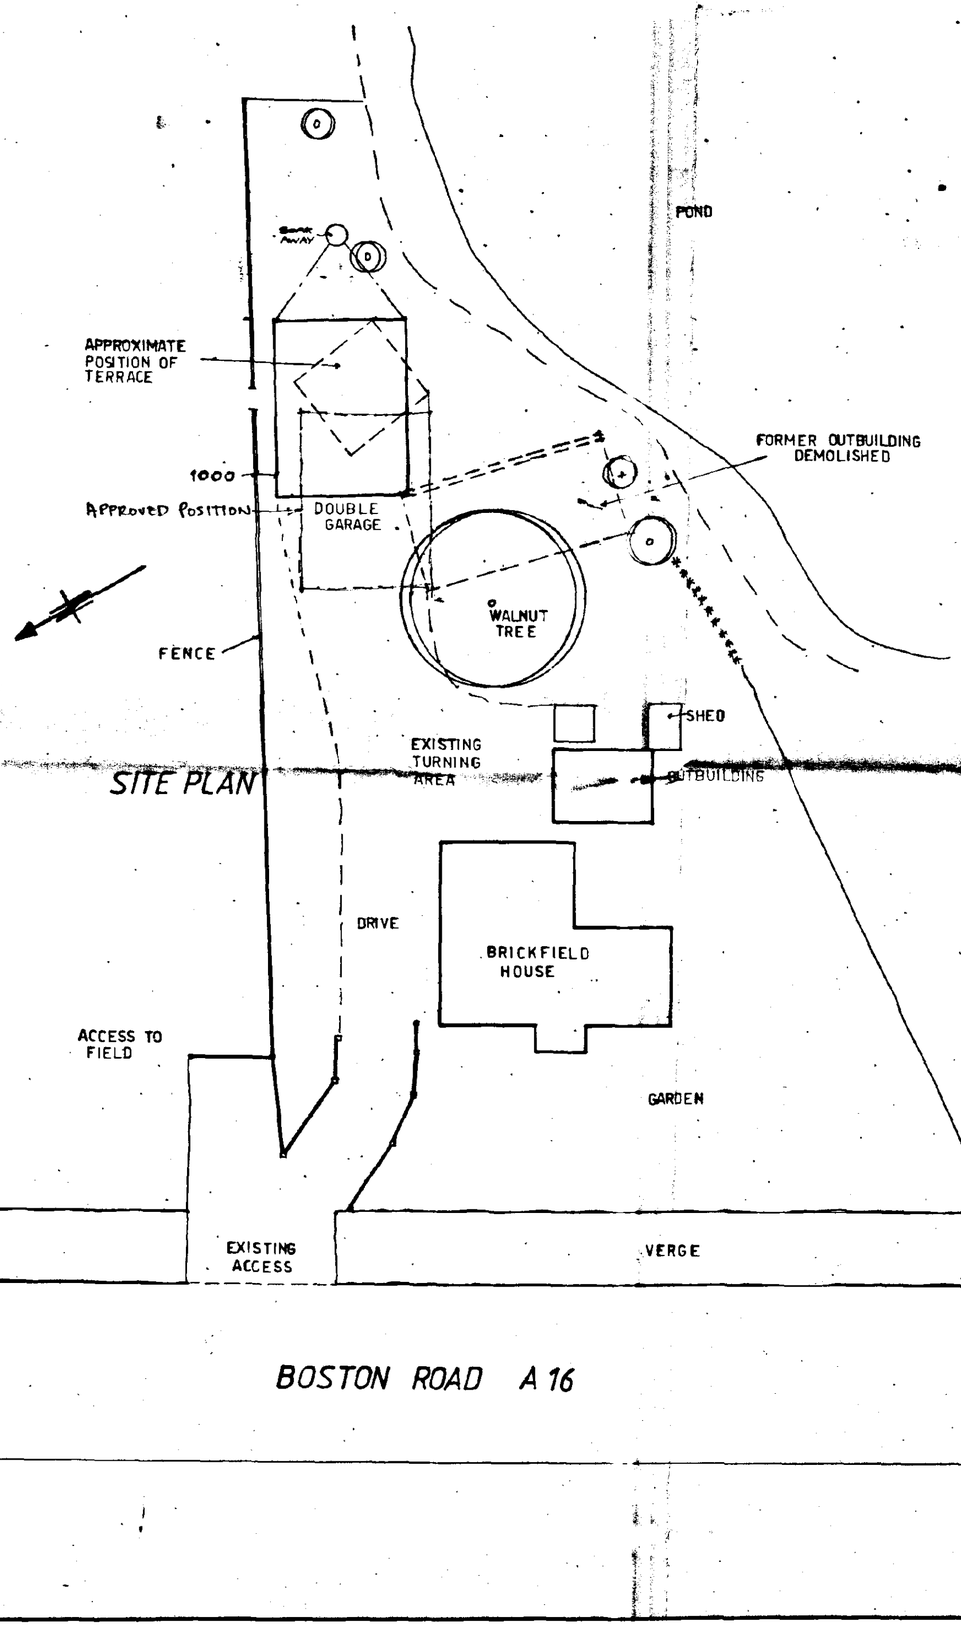


SITE PLAN

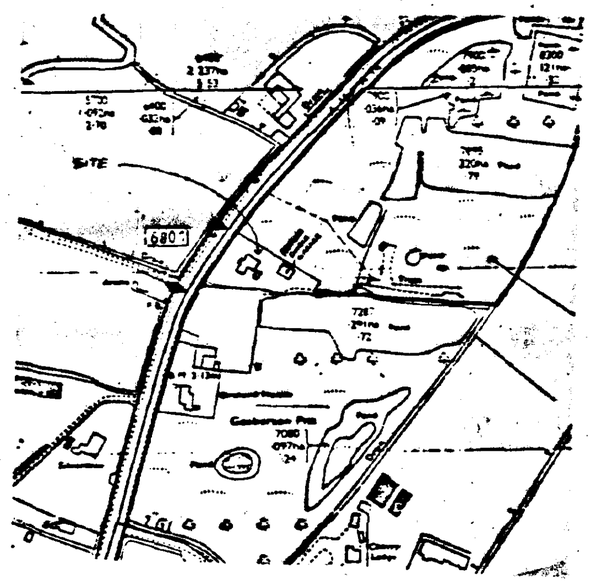

LOCATION PLAN

A - ALTERATIONS THROUGH STRUCTURAL REPORT 18/12/95

AMENDED PLAN
Ref. A1

Double Garage at
Brickfield House
Boston Road
Gosberton

SOUTH HOLLAND DISTRICT COUNCIL
PLANNING DEPARTMENT
10 JAN 1996
Ref: 0811/95

Mr & Mrs Fyson

SITE PLAN & LOCATION PLAN

Meldrum Lee & Gillatt
Architects, Quantity Surveyors
Management & Cost Consultants

Issuing Office:
Boston (0205) 364799
Skegness (0754) 767086
Grantham (0476) 590179

Date: JULY 95
Drawn by: MJB
Scale: 1:200
Checked by:
Drawing No.: 12874-01
Revision: A

Do not scale. The Contractor is to check all dimensions on site and report any discrepancy to the Architect.

AM ADMIN 921701