
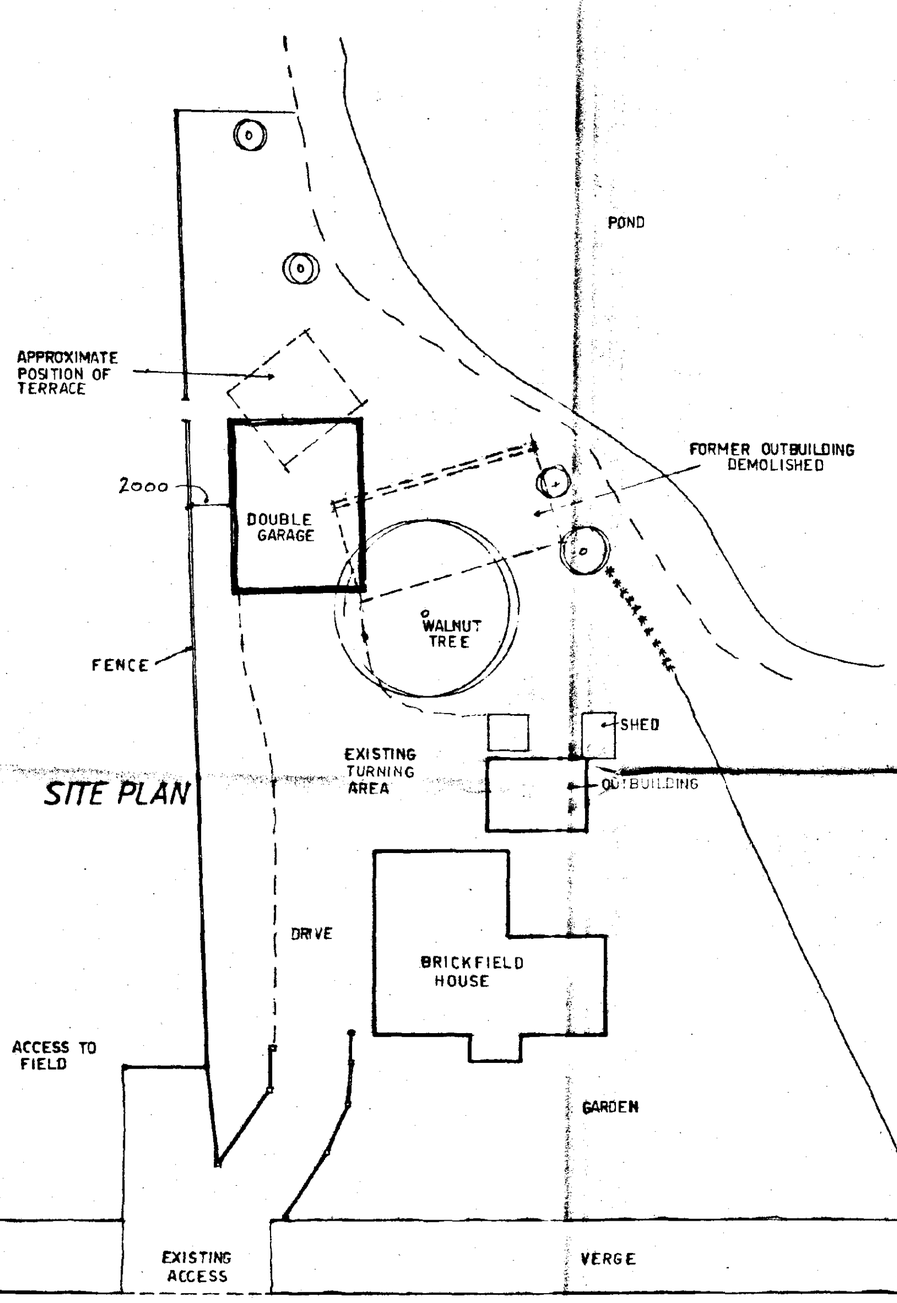


SITE PLAN

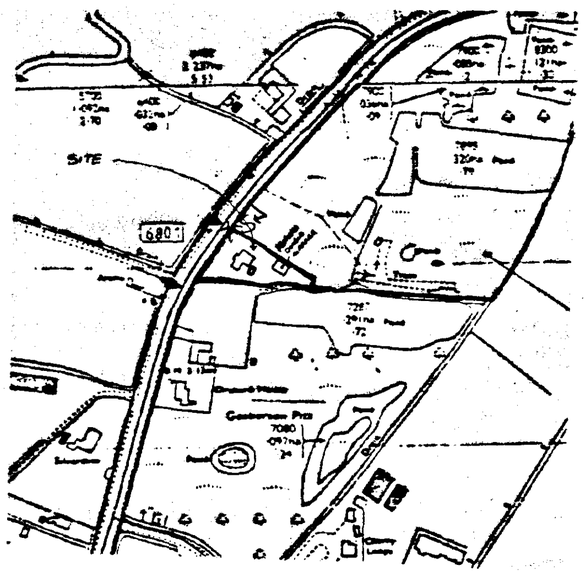

LOCATION PLAN

SOUTH HO... HOUSING ...
07 AUG 1995
Ref: H08/0811/95.

Double Garage at
Brickfield House
Boston Road
Gosberton

DETERMINED PLAN

Mr & Mrs Fyson

SITE PLAN & LOCATION PLAN


Meldrum Lee & Gillatt
Architects, Quantity Surveyors
Management & Cost Consultants


Issuing Office:
Boston (0205) 364795
Skegness (0754) 767066
Grantham (0476) 590129


Date: JULY 95 | Drawn by: MJB
Scale: 1:200 | Checked by:
Drawing No.: 12874-01 | Revision:

Do not scale. The Contractor is to check all dimensions on site and report any discrepancy to the Architect.

AM ADMEL 921701

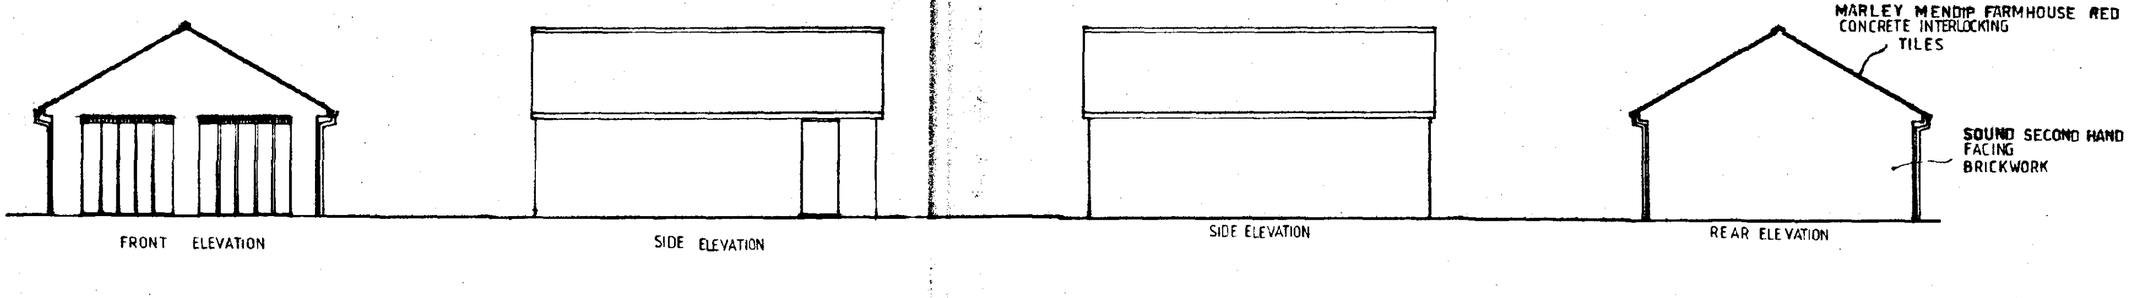

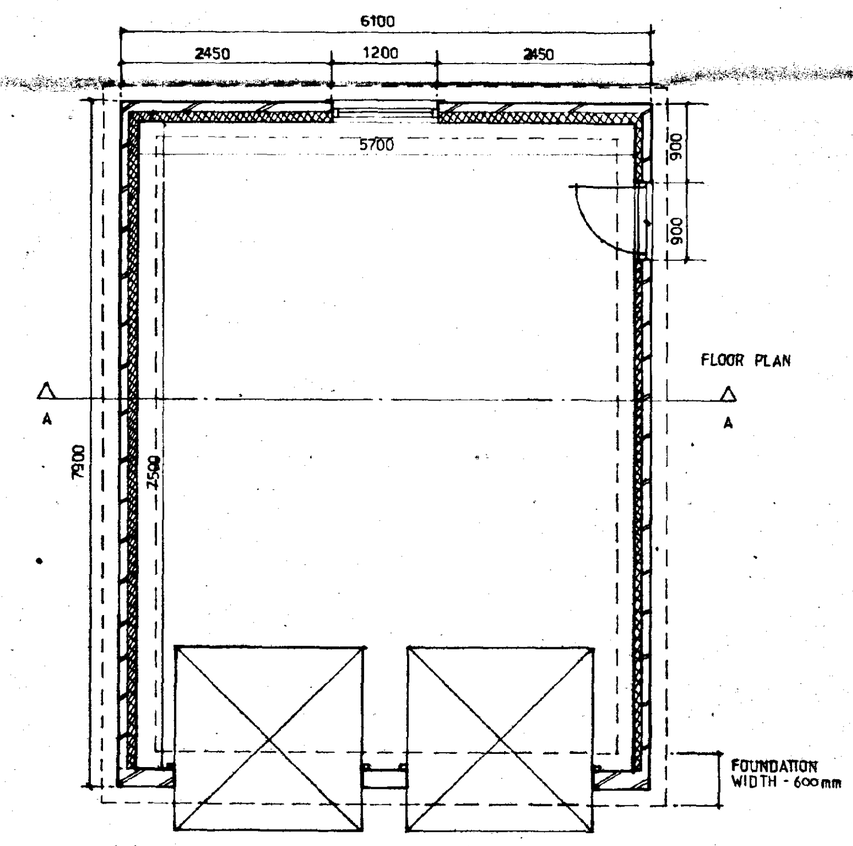

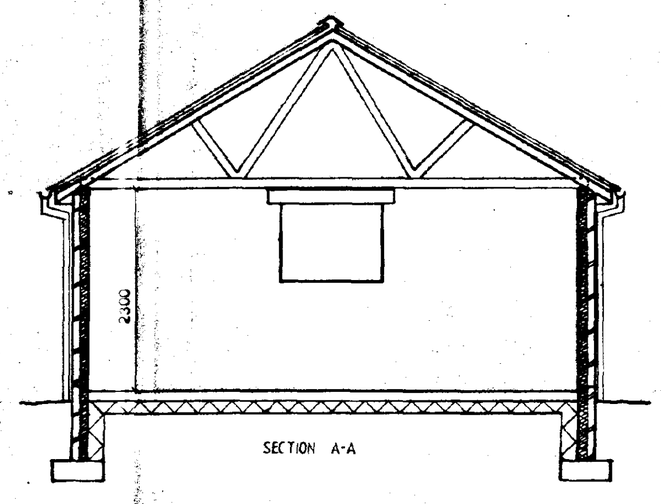

Double Garage at
Brickfield House
Boston Road
Gosberton

DETERMINED PLAN

Mr & Mrs Fyson

Proposed Plan, Section & Elevation.

Meldrum Lee & Gillatt
Architects, Quantity Surveyors
Management & Cost Consultants

Issuing Office:
Boston (0205) 364795
Skegness (0754) 767066
Grantham (0476) 590129

Date: JULY 95 | Drawn by: MJB
Scale: 1:100 1:50 | Checked by:
Drawing No.: 12874-02 | Revision:

Do not scale. The Contractor is to check all dimensions on site and report any discrepancy to the Architect.

AM ADMEL 921701