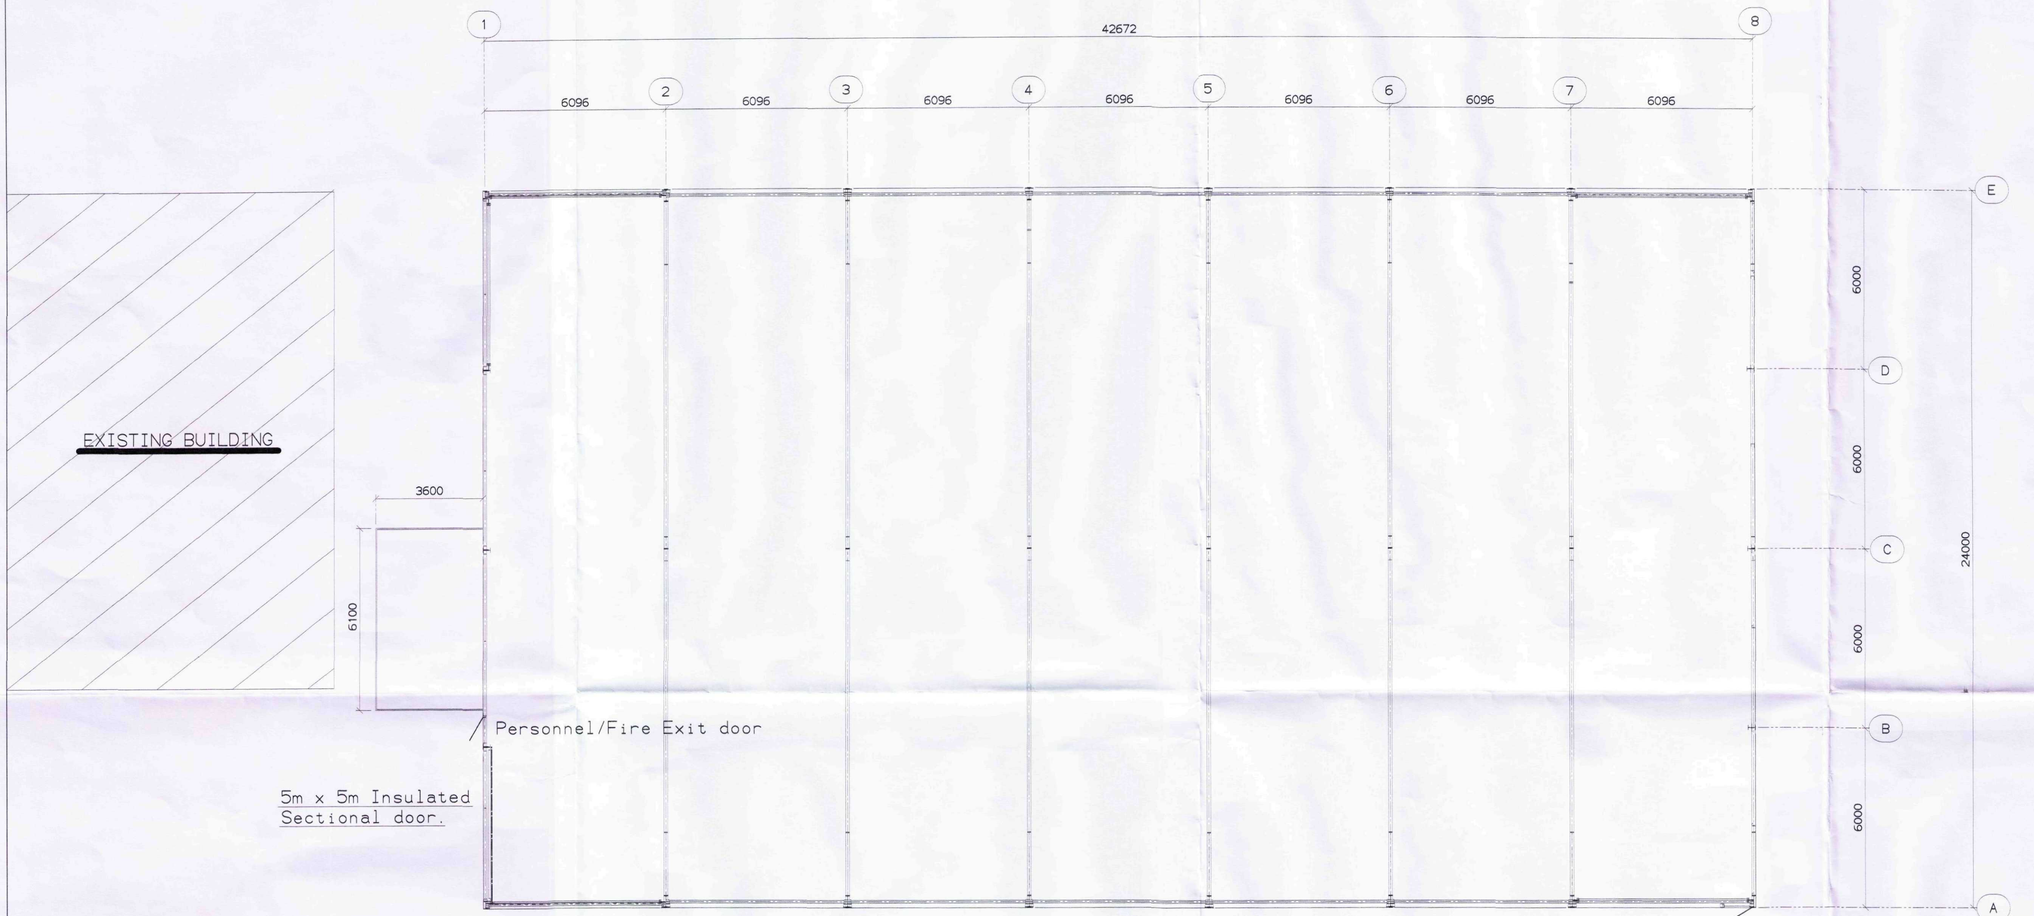


FLOOR/ROOF PLAN

EXISTING BUILDING

SHDC
Planning & Development
01 DEC 2011
Ref: 0840-11

AMENDED PLAN
Ref. A1

					GENERAL NOTES:	CLIENT	DRAWN	D.P.	30/08/11	B. Pope & Sons Ltd.	Church Farmyard, Sempringham, Sleaford, Lincs. NG34 0LU. Tel: +44 (0)1529 241493 Fax: +44 (0)1529 241493 Email: sales@bpopeandsons.co.uk		
						John Grant (Donington) Ltd	CHECKED						
						PROJECT							
	A	D.P.	24/11/11	Lean-to building added.		Box potato store							
DETAILS	REV	BY	DATE	DETAILS		TITLE					SCALE	JOB No	DWG No.	REV
						Muxlows Farm, Gosberton Bank					1:100	PSC 453	PSC 453/6	A