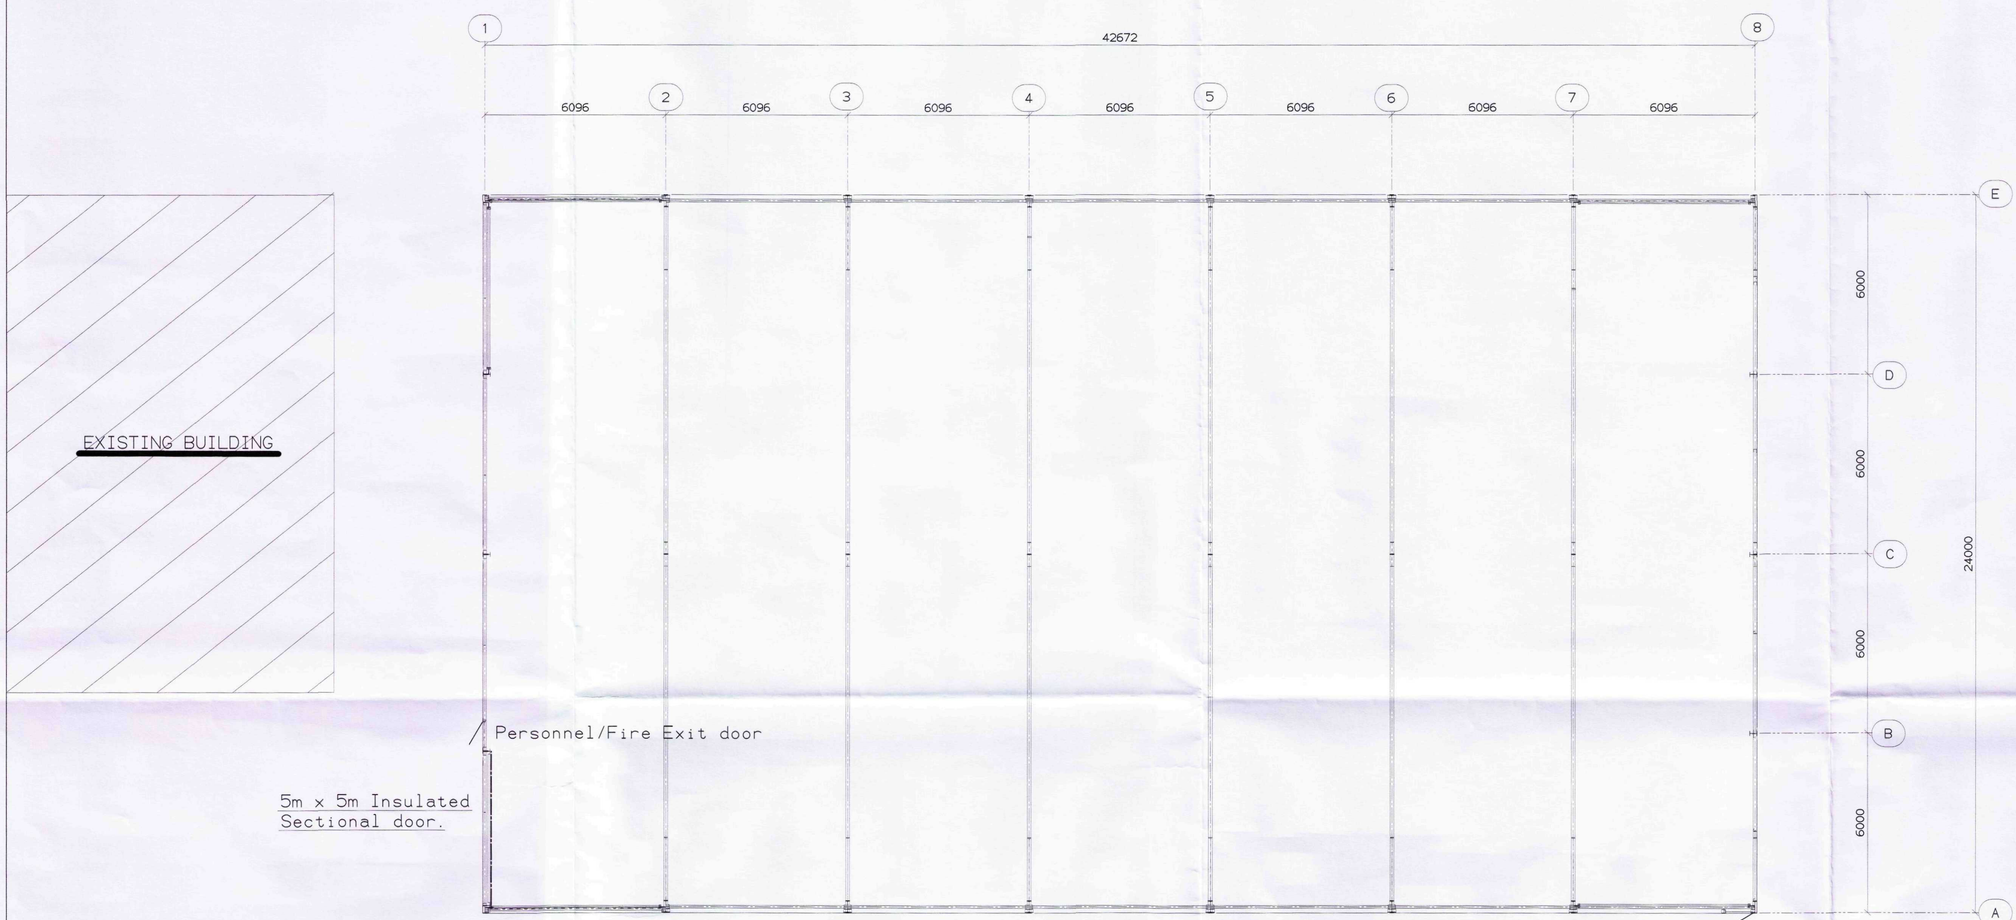


FLOOR/ROOF PLAN

EXISTING BUILDING

SHDC
Planning & Development
31 OCT 2011
Ref: 0840-11

DETAILS	REV	BY	DATE	DETAILS	

GENERAL NOTES:

CLIENT: John Grant (Donington) Ltd

PROJECT: Box potato store

TITLE: Muxlows Farm, Gosberton Bank

DRAWN	D.P.	30/08/11
CHECKED		

B. Pope & Sons Ltd.
Church Farmyard
Sempringham
Sleaford, Lincs. NG34 0LU
Tel: +44 (0)1529 241493
Fax: +44 (0)1529 241493
Email: sales@bpopeandsons.co.uk

SCALE	JOB No	DWG No.	REV
1:100	PSC 453	PSC 453/6	