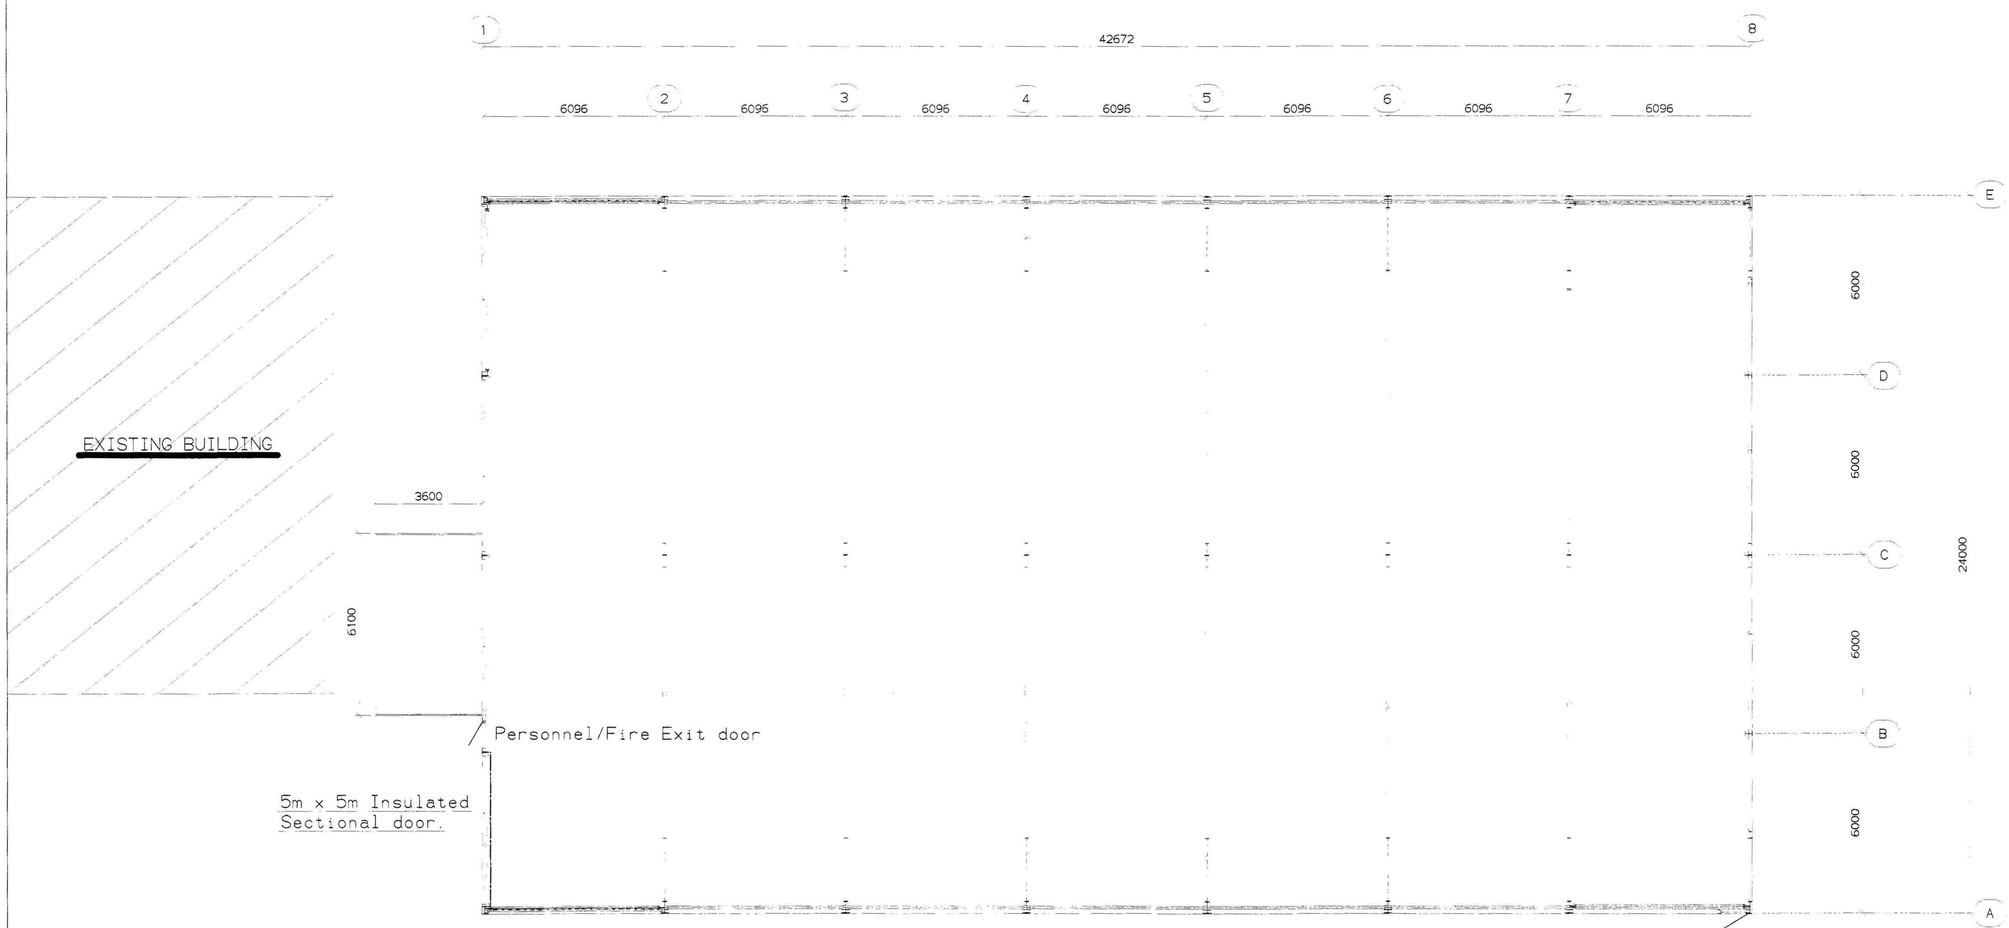


FLOOR/ROOF PLAN

EXISTING BUILDING

	A	D.P.	24/11/11	Lean-to building added.
DETAILS	REV	BY	DATE	DETAILS

GENERAL NOTES:

CLIENT
John Grant (Donington) Ltd

PROJECT
Box potato store

TITLE
Muxlows Farm, Gosberton Bank

DRAWN	D.P.	30/08/11
CHECKED		

B. Pope & Sons Ltd.
Church Farmyard
Sempringham
Sleaford, Lincs. NG34 0LU
Tel: +44 (0)1529 241493
Fax: +44 (0)1529 241493
Email: sales@bpopeandsons.co.uk

SCALE	JOB No	DWG No.	REV
1:100	PSC 453	PSC 453/6	A