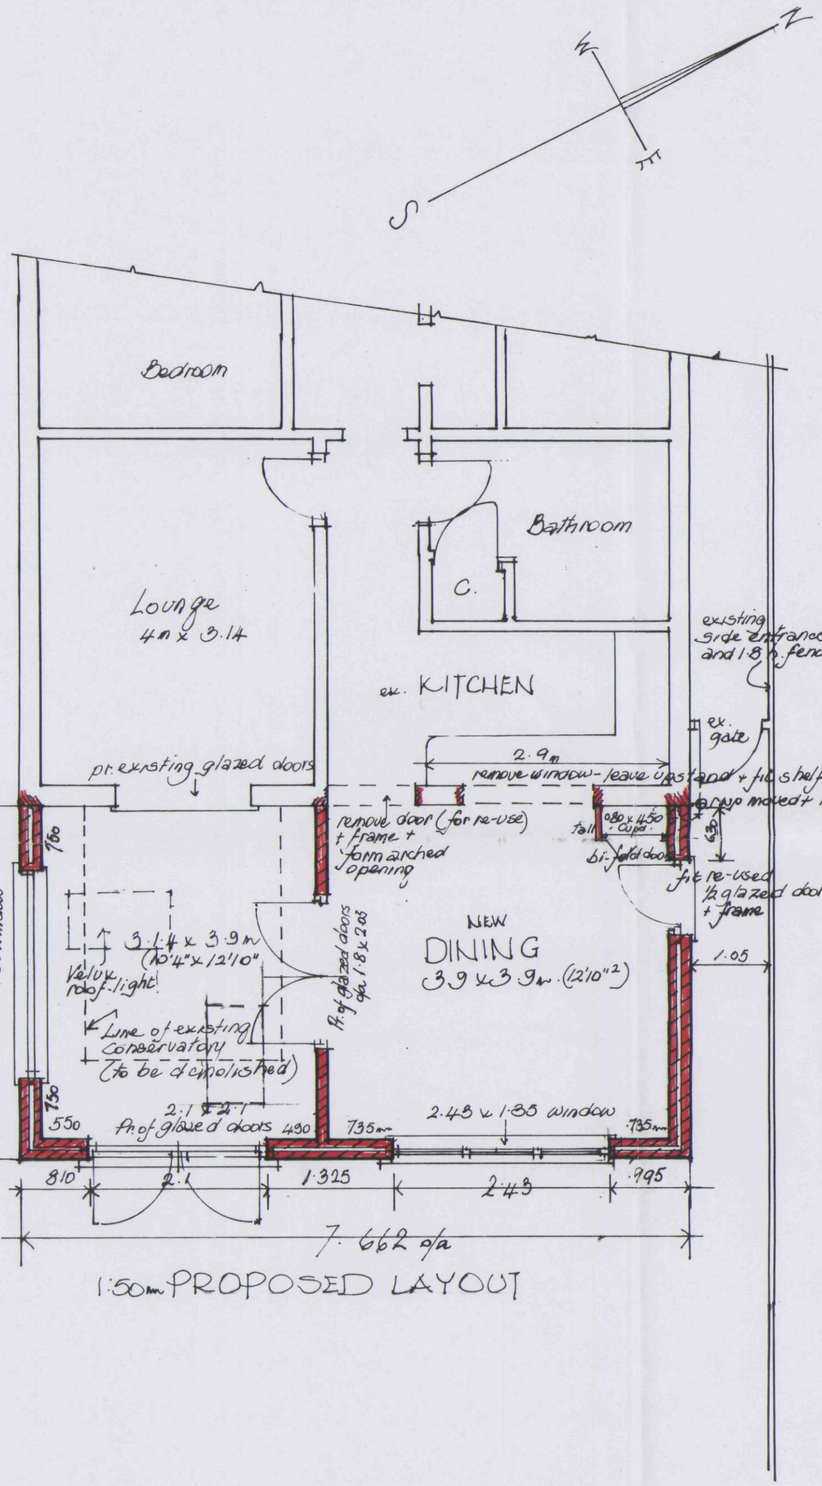

1:50mm PROPOSED LAYOUT

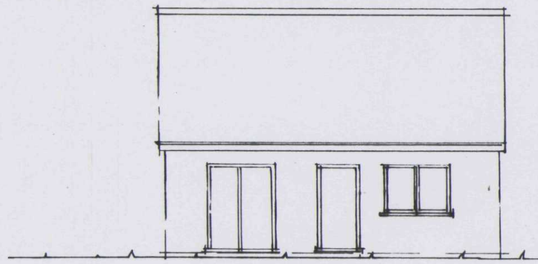

EXISTING rear elevation

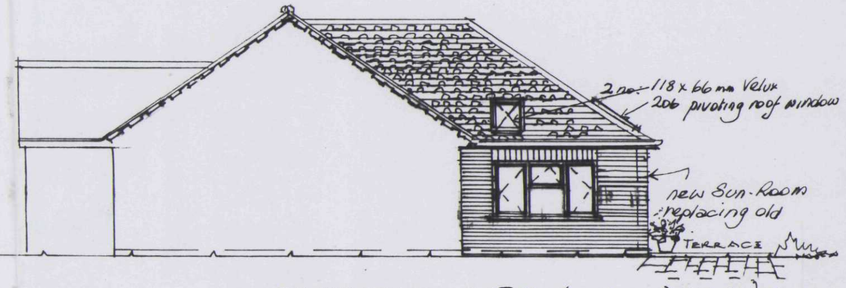

PROPOSED SIDE (south-west) ELEVATION

Brickwork: Multi wire-cut to match bond texture + pointing.

Roof tiles: Buff Bold roll

PROPOSED SIDE ELEVATION (N/east)

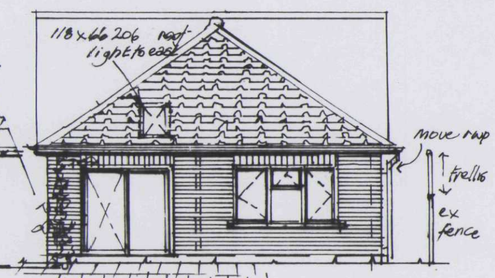

PROPOSED REAR ELEVATION (south-east)

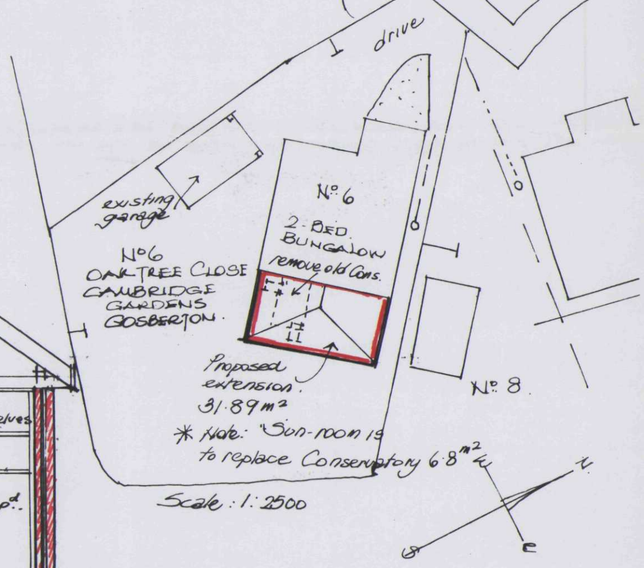

SITE PLAN

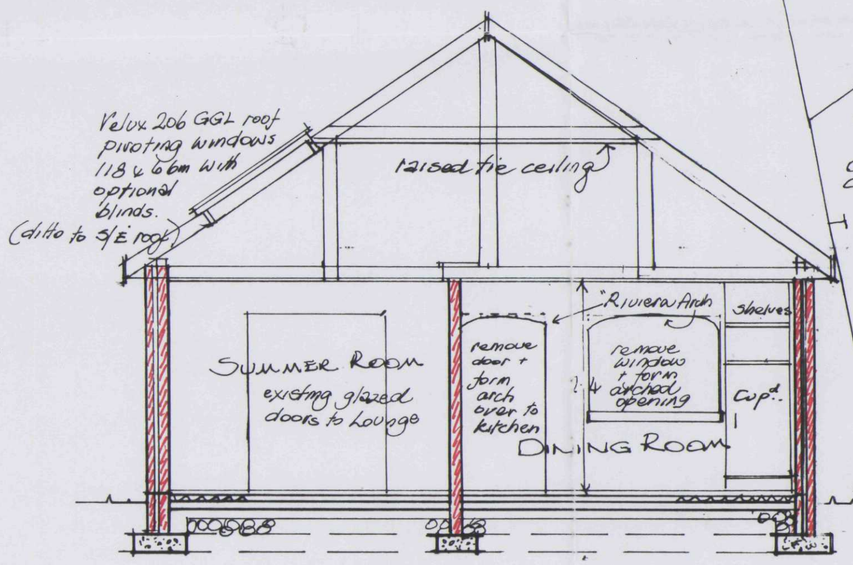

1:50mm SECTION thro' new extension.

SHDC
Planning & Development
- 3 JUL 2003
Ref 844/03

PROPOSED EXTENSIONS to No 6 OAK TREE CLOSE · CAMBRIDGE GARDENS · GOSBERTON · FOR Mr and Mrs P. SEYMOUR

Drawing no: 238/1A. July 1st '03. Scale: 1:100 + 1:50mm for Planning Sub.

DETERMINED PLAN

Mary L. Cresswell MBIAT COPB
4 Victoria Mews
Spalding, Lincs
PE11 1XL
Tel: 01775 723656