

EXISTING REAR ELEVATION
SCALE 1:100 @A3




PROPOSED REAR ELEVATION
SCALE 1:100 @A3

THE WINDOWS MARKED WITH AN * ARE TO BE REPLACED.

THE EXISTING WINDOWS ARE WHITE PAINTED TIMBER CASEMENT WINDOWS .

THE PROPOSED WINDOWS ARE WHITE PAINTED TIMBER CASEMENT WINDOWS.

THE PROPOSED WINDOWS HAVE BEEN DESIGNED TO REPLACE THE EXISTING, BUT TO REMAIN IN KEEPING WITH THE PROPERTY AND NOT TO DETRACT FROM THE ORIGINAL APPEARANCE OF THE EXISTING PRODUCTS.

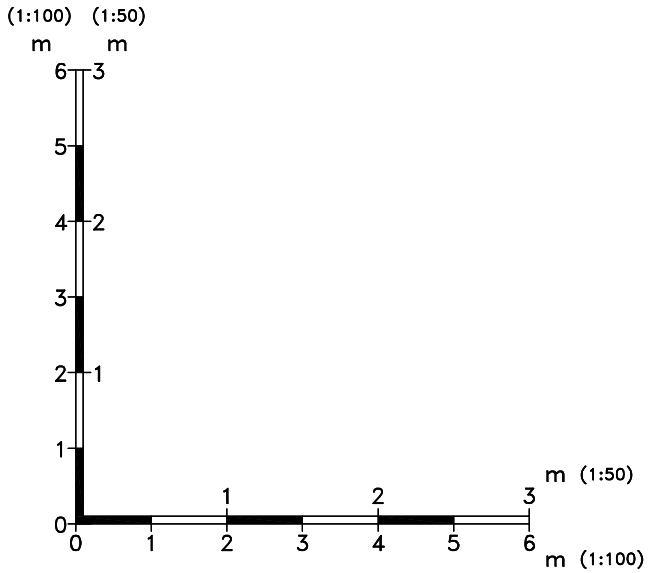

NOTES

1. All dimensions are in millimetres(mm) & levels in meters(m) unless noted otherwise.
2. This drawing to be read in conjunction with all relevant specifications.
3. All work to comply with the relevant British Standards, GGF Codes of Practice and Building Regulations if non exempt.

PROJECT NUMBER
CT3662AU

CLIENT
MR. I. CUMMINGS
75 HIGH STREET
GOSBERTON
SPALDING
LINCOLNSHIRE
PE11 4NJ

TITLE
EXISTING AND PROPOSED ELEVATION

DRAWN	CHECKED	DATE	SCALE
L. RAKSTYTE	SR	23-08-16	AS SHOWN @ A3
DRG. NO. 3662-PP-01			REVISION

Fit the best Everest

EVEREST HOUSE
SOPERS ROAD
POTTERS BAR
HERTFORDSHIRE
EN6 4SG

© Crown copyright. All rights reserved. Licence number 0100042205
© Crown copyright. All rights reserved. Licence number 0100031673