


FRONT ELEVATION (N)

Scale: 1:50


0 0.5 1 1.5 2
metres

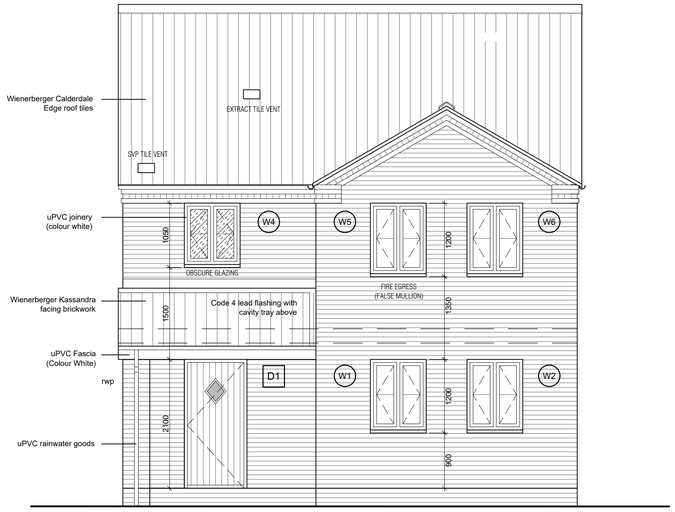

SIDE ELEVATION (W)

Scale: 1:50


0 0.5 1 1.5 2
metres

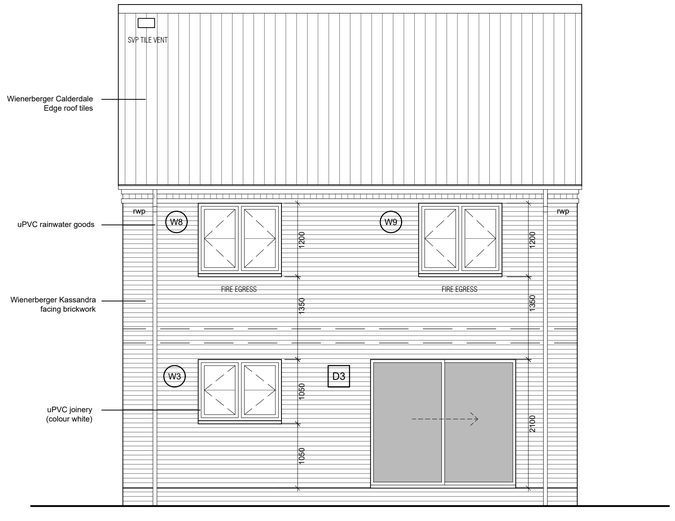

REAR ELEVATION (S)

Scale: 1:50

0 0.5 1 1.5 2
metres

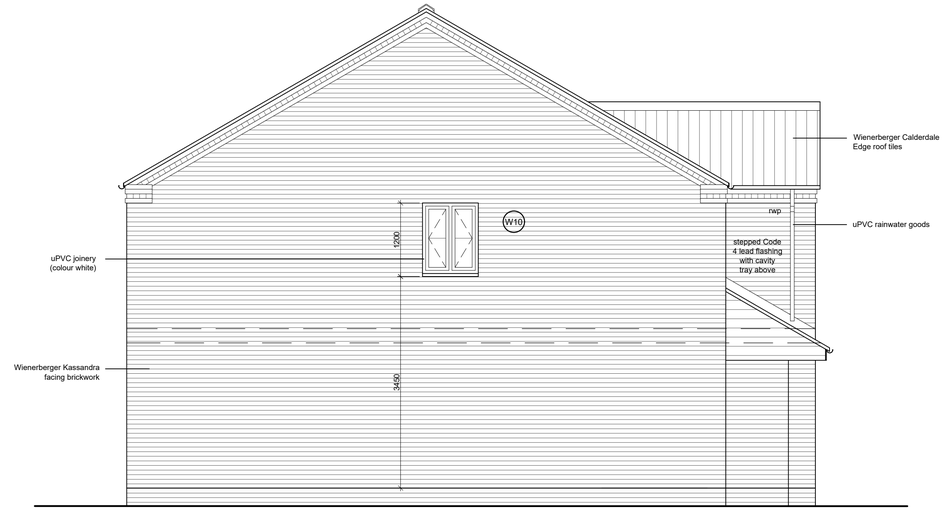

SIDE ELEVATION (E)

Scale: 1:50

0 0.5 1 1.5 2
metres

ELEVATION KEY

- EXTRACT TILE VENT — Indicates tile ventilator for extract fan
- SVP TILE VENT — Indicates tile ventilator for SVP
- FLUE — Indicates boiler flue
- Hatch indicates brickwork - As agreed with Planning
- Hatch indicates obscured glazing
- Indicates external wall light
- EXTRACT — Indicates wall ventilator for extract fan
- Hatch indicates roof tiles - As agreed with Planning
- Hatch indicates safety glazing

General Notes

1. All dimensions are shown in 'mm' unless otherwise stated.
2. The contractor, sub-contractors and suppliers must verify all dimensions on site prior to the commencement of any work.
3. This drawing is to be read in conjunction with all relevant engineers and specialist sub-contractors drawings and specifications.
4. Any discrepancies are to be brought to the designers attention.

- All structural elements are to be designed by clients structural engineer where required
- All dimensions are to brick openings/courses.
- All kitchens are shown indicatively and are to be detailed separately in conjunction with client's kitchen manufacturer.
- Electrical positions and sizes are indicative only and are to be designed by clients Mechanical & Electrical contractor ensuring furniture layouts can be achieved.
- Finished Floor Level to be set 300mm (min) above general ground level.

Status

FOR APPROVAL

SWANN EDWARDS
ARCHITECTURE
Swann Edwards Architecture Limited, Swann Edwards Architecture,
Black Barn, Fen Road, Guyhirn, Wisbech, Cambs. PE13 4AA
t 01945 450694 e info@swannedwards.co.uk w www.swannedwards.co.uk

Job Title
Proposed New Dwelling
78 Risegate, Gosberton Risegate,
Spalding, PE11 4EY
For: Mr Green

Drawing Title
Building Regulation Drawing
Elevations

Date	Drawn by
July 2021	RS
	Checked by MC
Job No. SE-1683	Sheet Size A1
Dwg No. 2100	Revision BR01

Swann Edwards Architecture Limited ©