




GROUND FLOOR PLAN

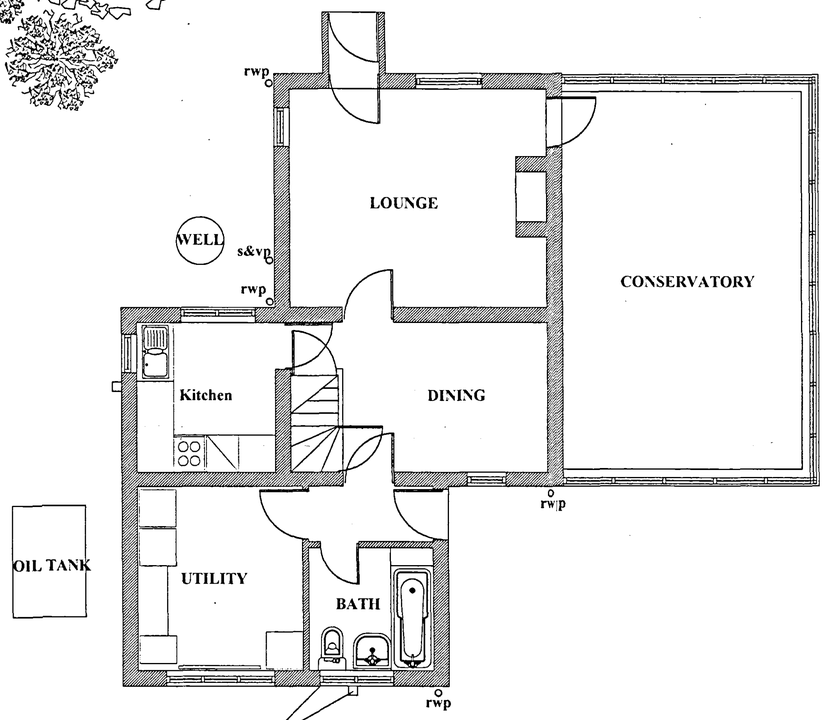

FIRST FLOOR PLAN

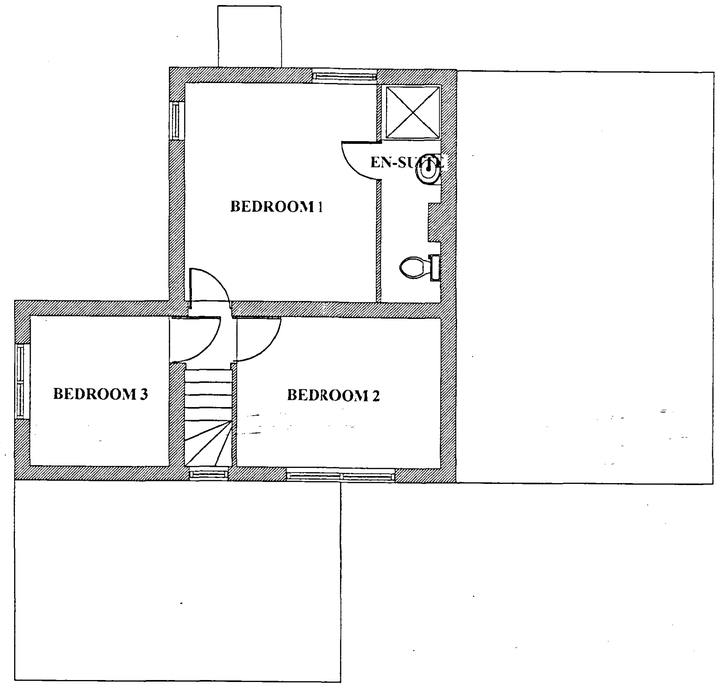



EXISTING SOUTH ELEVATION

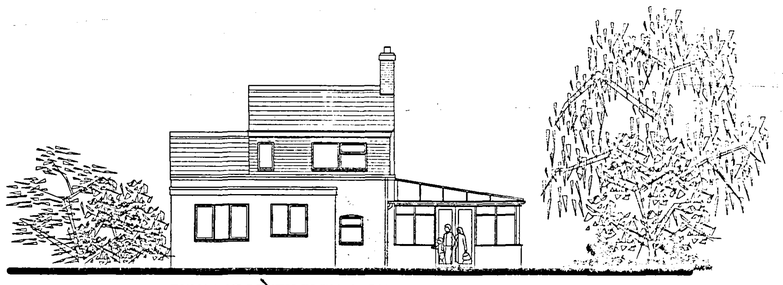


EXISTING SOUTH ELEVATION

N

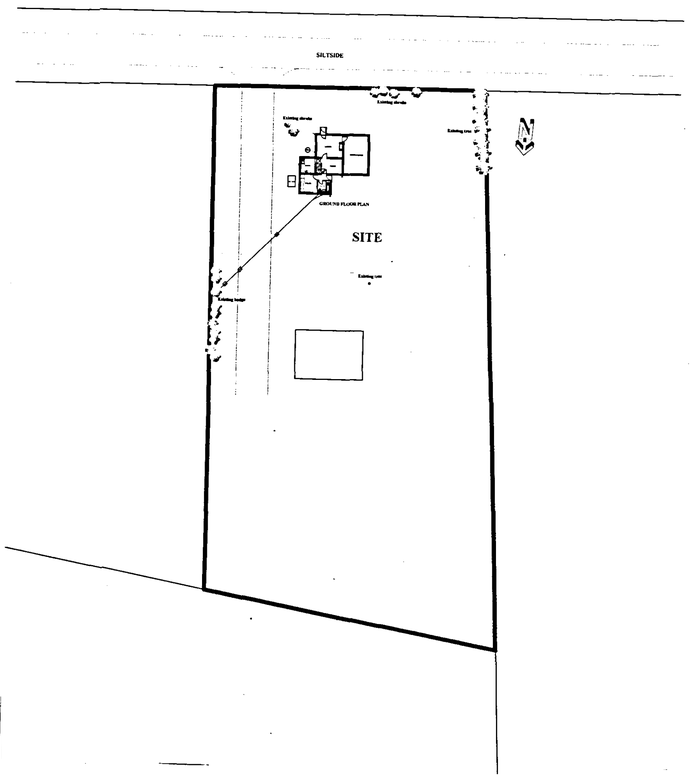


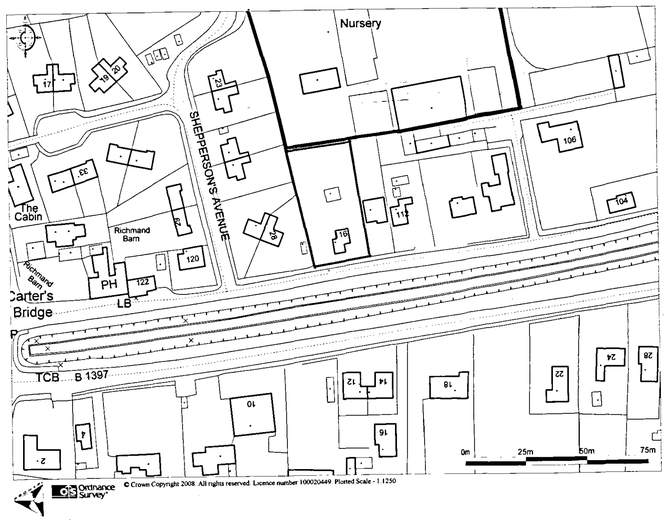

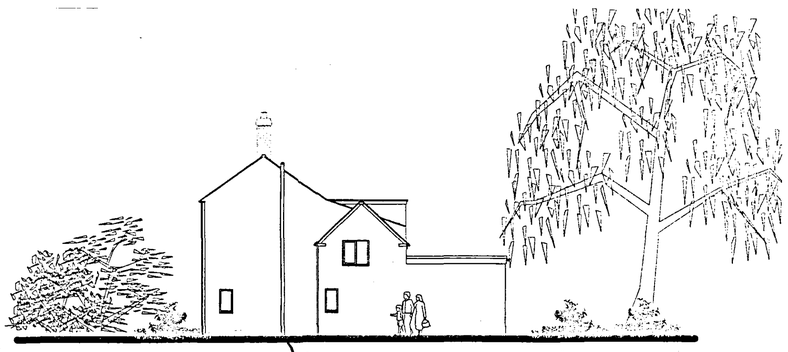

EXISTING SOUTH ELEVATION

E

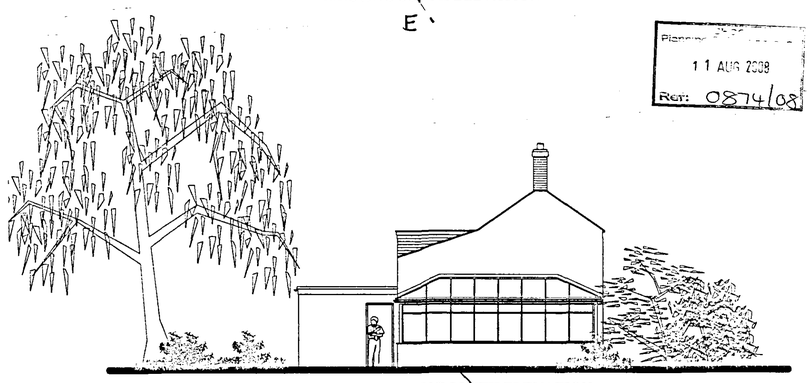

EXISTING SOUTH ELEVATION

W

Planning
11 AUG 2008
Ref: 0874/08

DETERMINED PLAN

JOHN D LYNCH
partnership
CHARTERED ARCHITECTS

Client
Mr Mark Howard

Project
Alterations & extensions to No. 116 Siltside

Drawing
Existing Plans and Elevations

Date July 2007 | *Drawn* JDL

Job No. 1670 | *Drawing No.* AL/1A

Scale 1:50 & 1:100 1:2500 | *Revision* B