

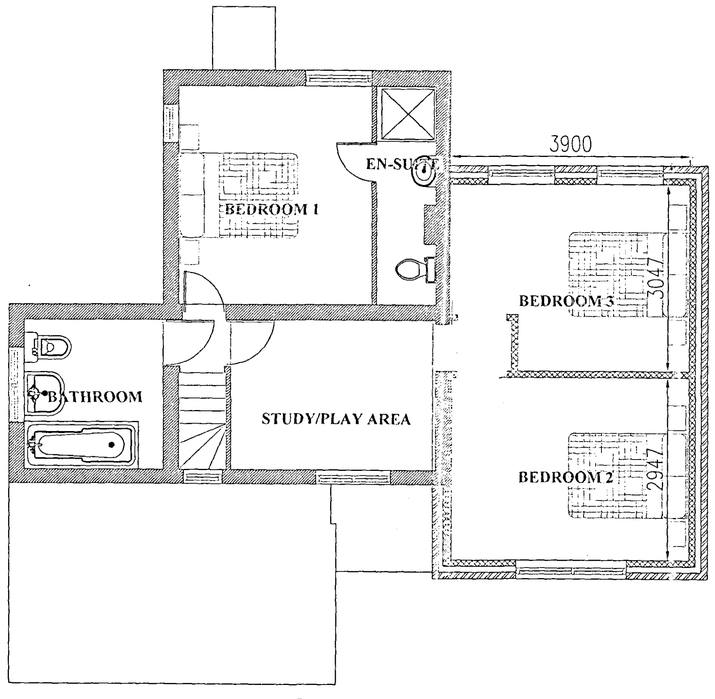



FIRST FLOOR PLAN

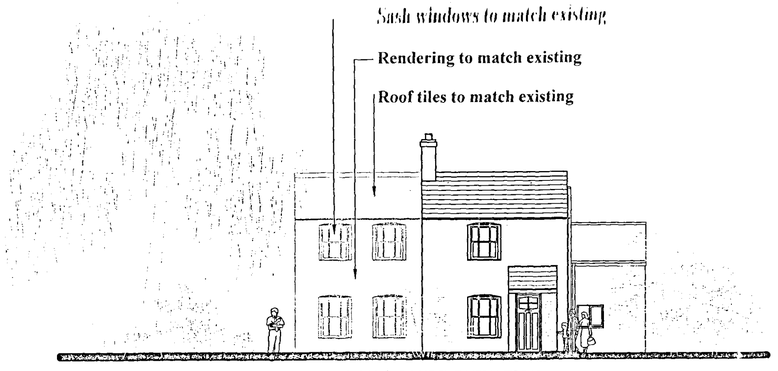


PROPOSED SOUTH ELEVATION

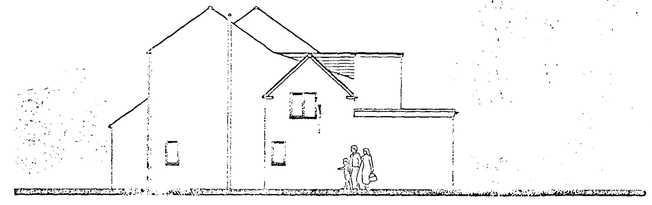


PROPOSED SOUTH ELEVATION

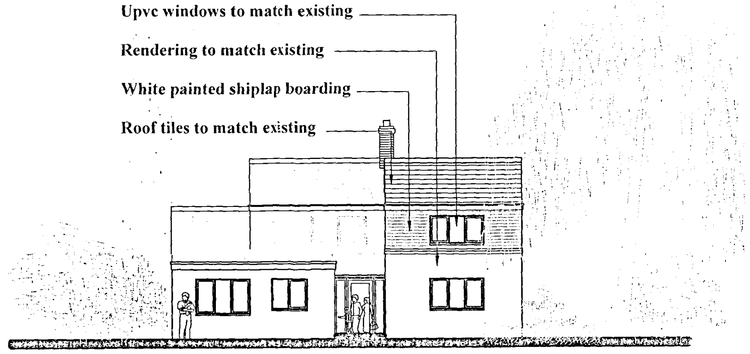


PROPOSED SOUTH ELEVATION

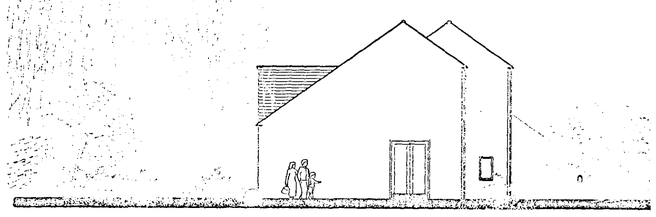


PROPOSED SOUTH ELEVATION

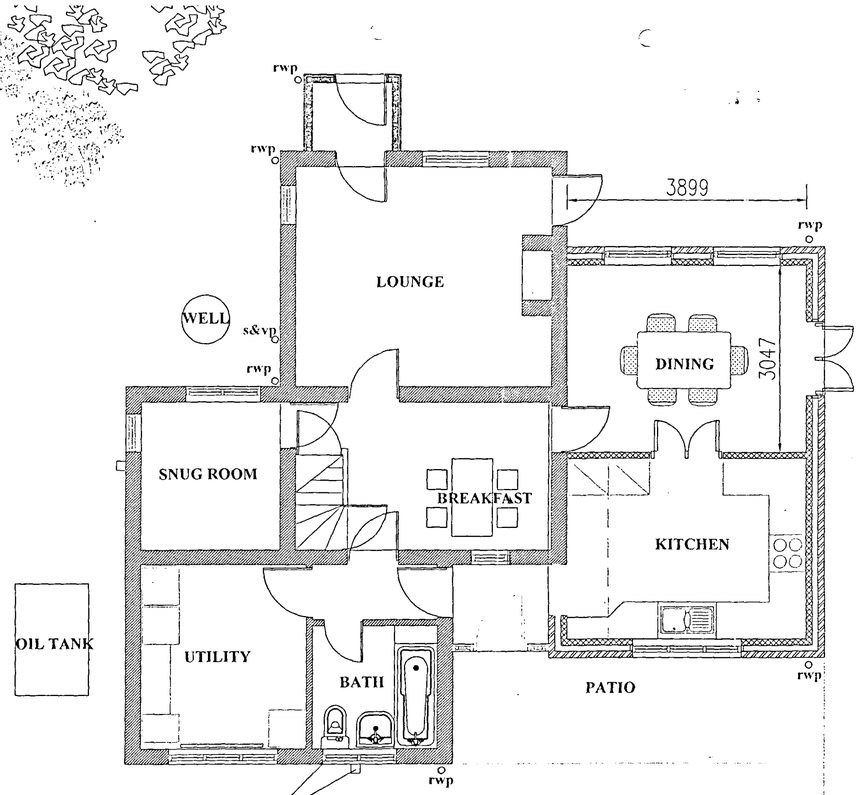

GROUND FLOOR PLAN

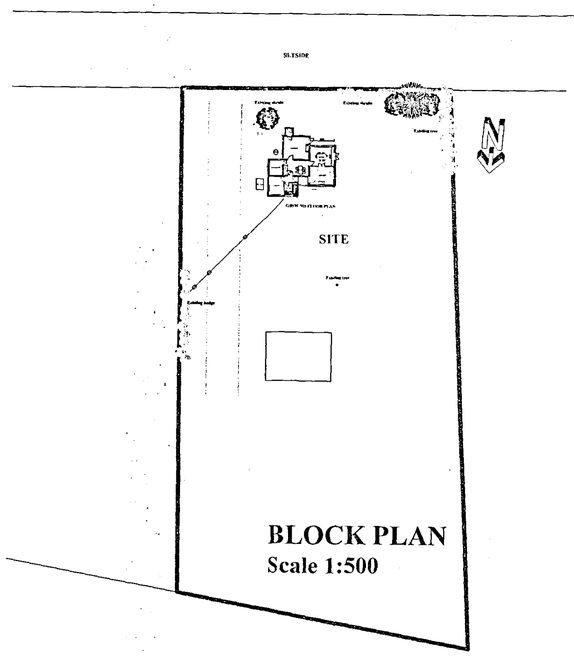

BLOCK PLAN
Scale 1:500

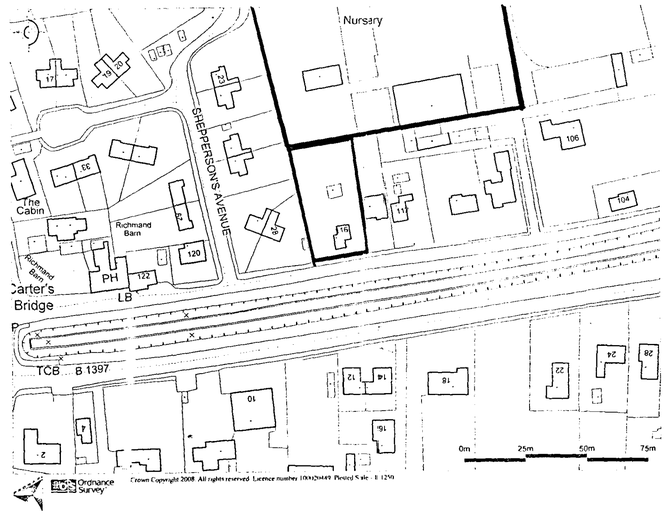

SHDC
Planning & Development
05 AUG 2008
Ref: 0874/08

JOHN D LYNCH
partnership
CHARTERED ARCHITECTS

Client
Mr & Mrs M Howard

Project
Extension to116 Siltside, Gosberton Risegate, Spalding

Drawing
Plans and elevations of Proposals

Date: July 2008 | Drawn: JdI

Job No.: 1670/A | Drawing No.: AL/1

Scale: 1:50 & 1:100 1:1250 Site Plan | Revision:

28 Havelock Street,
Spalding, Lincs PE11 2YL
Tel : 01775 724187
Email : johndlynchArch@aol.com