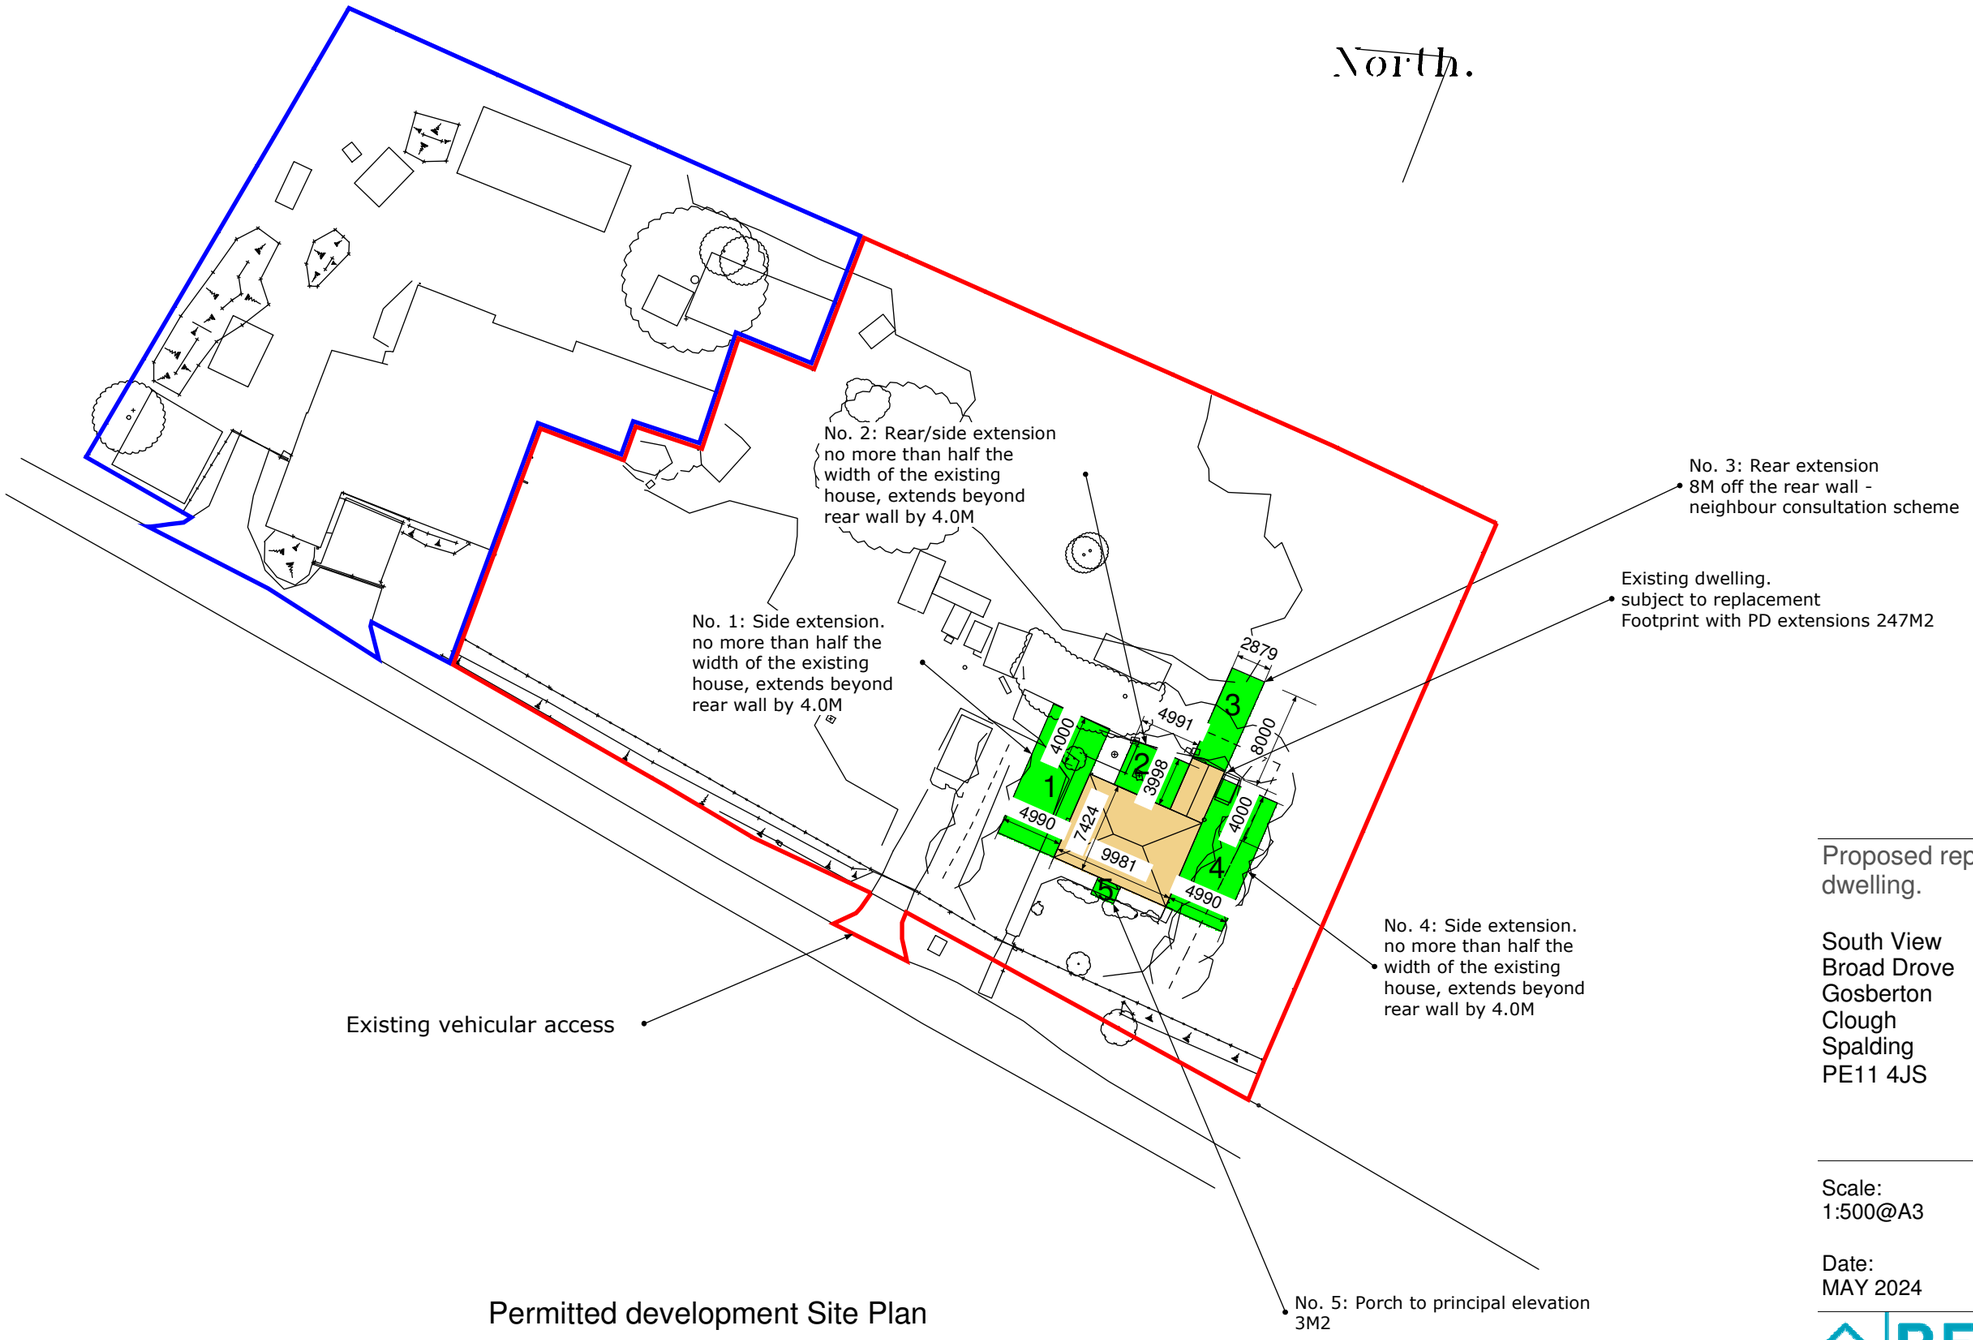


Permitted development Site Plan

0 10 20 50

SCALE BAR 1:500 METERS

Proposed replacement dwelling.

South View
Broad Drove
Gosberton
Clough
Spalding
PE11 4JS

Scale: 1:500@A3	Drawn By: Tom Reeve
Date: MAY 2024	Drawing No: 242602

REEVE ARCHITECTURE & DESIGN

www.tomreeve.co.uk 01780410005
tom@tomreeve.co.uk 07841877487

Copyright: Reeve Architecture & Design.
All rights reserved. This drawing remains the property of Reeve Architecture & Design at all times and may not be reproduced or copied without consent