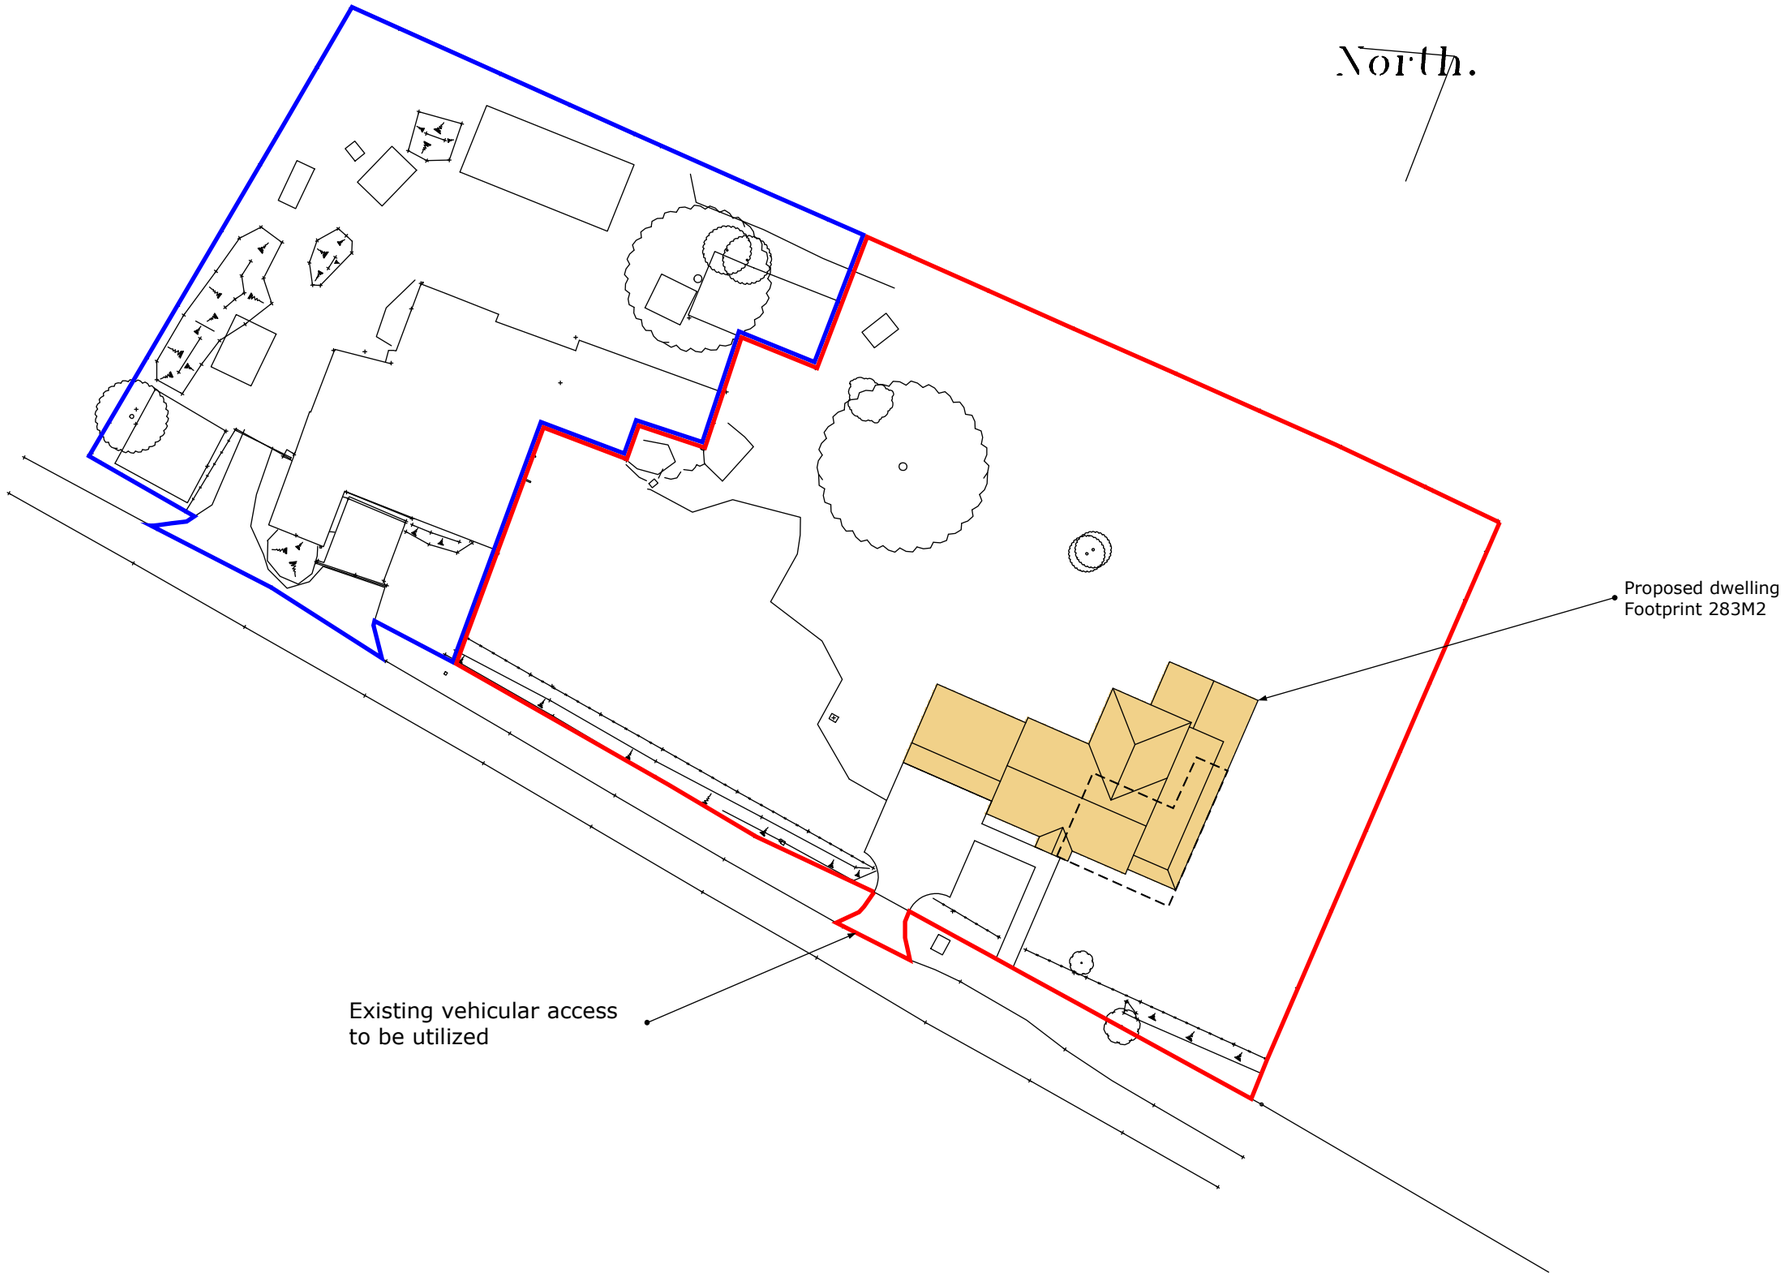


Proposed Site Plan

0 10 20 50

SCALE BAR 1:500 METERS

Proposed replacement dwelling.

South View
Broad Drove
Gosberton
Clough
Spalding
PE11 4JS

Scale:
1:500@A3

Drawn By:
Tom Reeve

Date:
MAY 2024

Drawing No:
242603

REEVE
ARCHITECTURE & DESIGN

www.tomreeve.co.uk
tom@tomreeve.co.uk
01780410005
07841877487

Copyright: Reeve Architecture & Design.
All rights reserved. This drawing remains the property of Reeve Architecture & Design at all times and may not be reproduced or copied without consent