
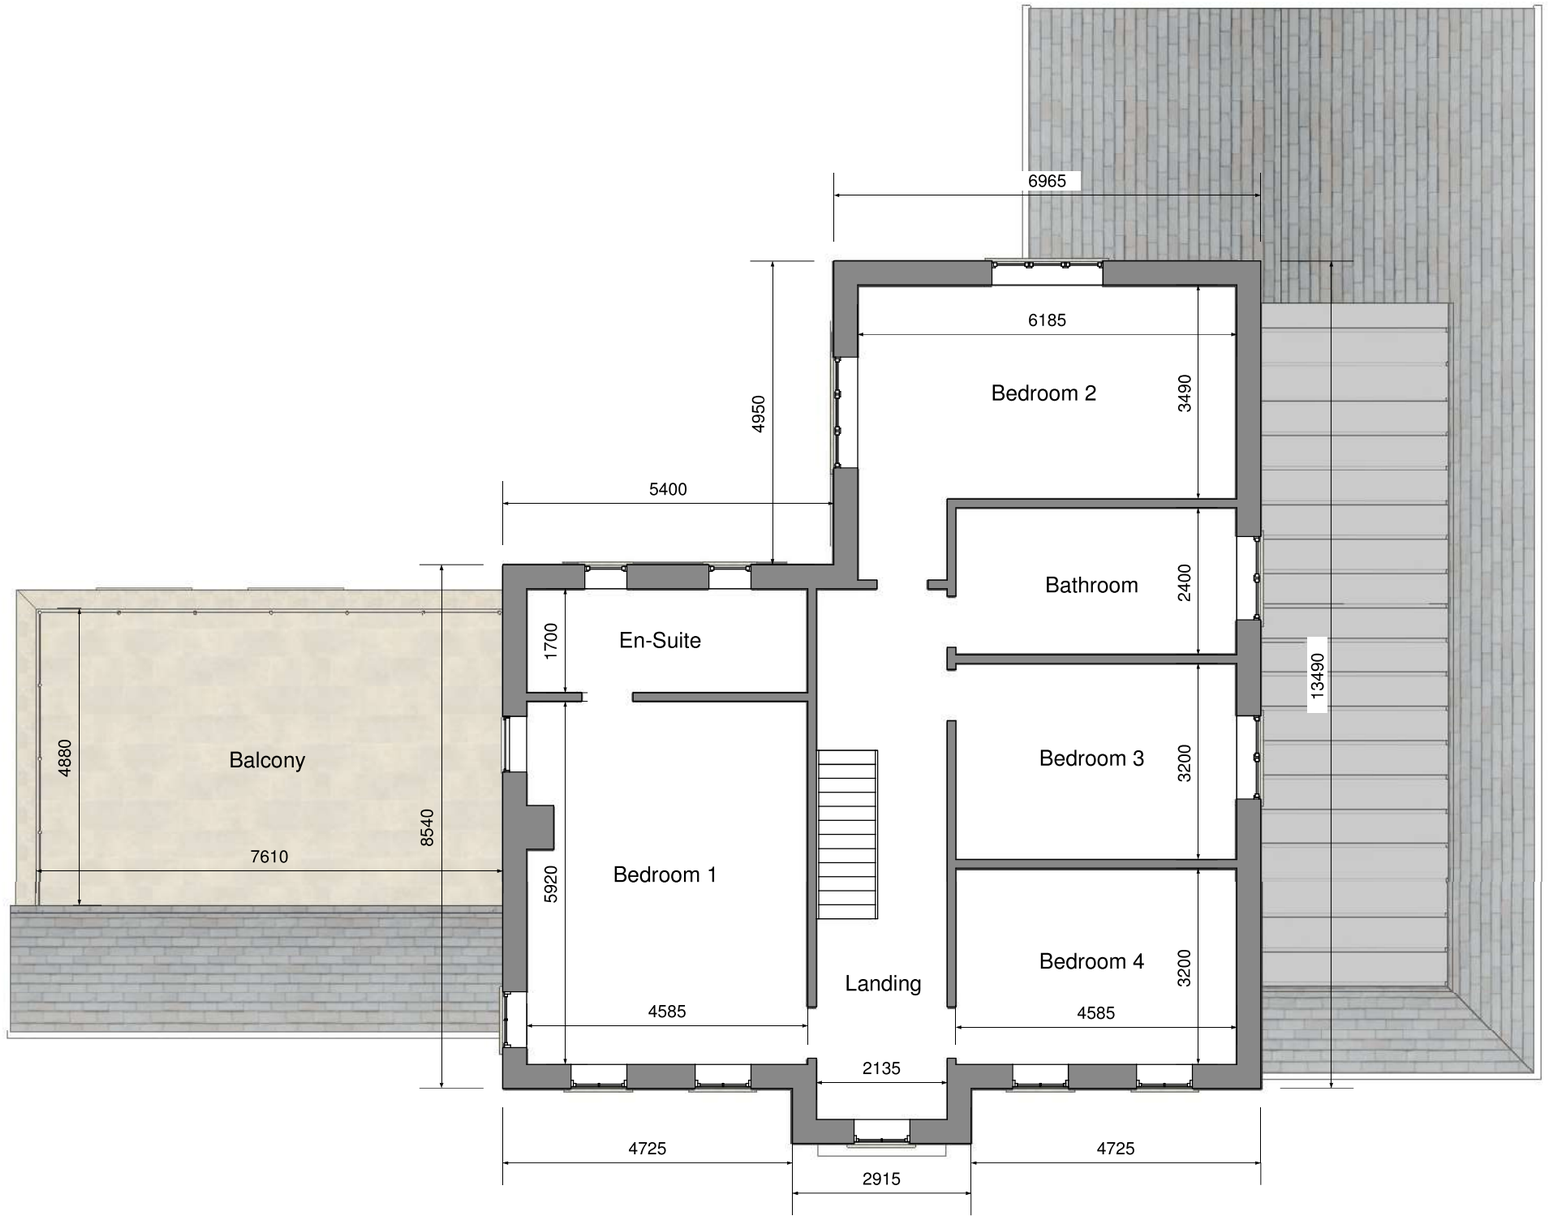


First Floor Plan

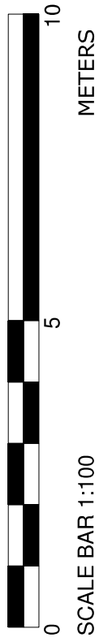

Proposed replacement dwelling.

South View
Broad Drove
Gosberton
Clough
Spalding
PE11 4JS

Scale: 1:100@A3	Drawn By: Tom Reeve
Date: MAY 2024	Drawing No: 242614

REEVE ARCHITECTURE & DESIGN
www.tomreeve.co.uk
tom@tomreeve.co.uk
01780410005
07841877487

Copyright: Reeve Architecture & Design.
All rights reserved. This drawing remains the property of Reeve Architecture & Design at all times and may not be reproduced or copied without consent