


ELEVATION WITHIN COURT FACING WEST

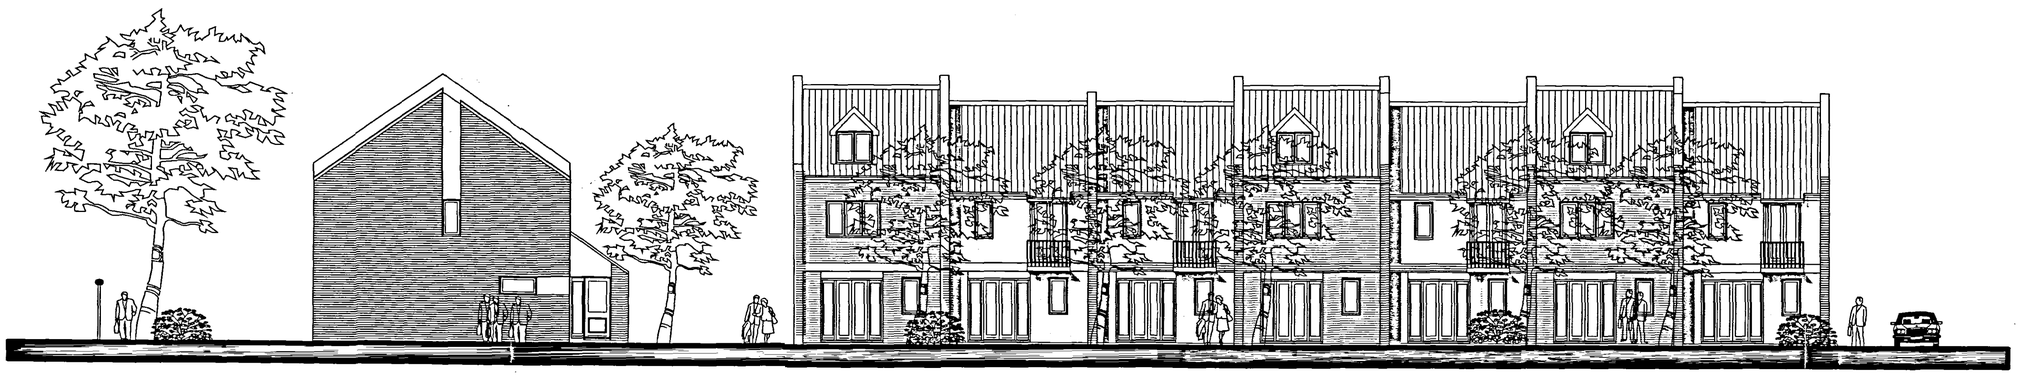

SOUTH ELEVATION



ELEVATION WITHIN COURT FACING EAST



WEST ELEVATION

Planning & Development
- 1 JUL 2004
Ref: 0897/04

JOHN D LYNCH
partnership
CHARTERED ARCHITECTS

Client:-Hansens
Tarrington Estates Ltd

Project:-
Re-development of The Five Bells Site, Gosberton

Drawing:-
Proposed Elevations

Date :	*Drawn*
Jun 2004	**JDL**
Job No. **1613**	*Drawing No.* **AD/4**
Scale. **1:100**	*Revision No.* ***A***