

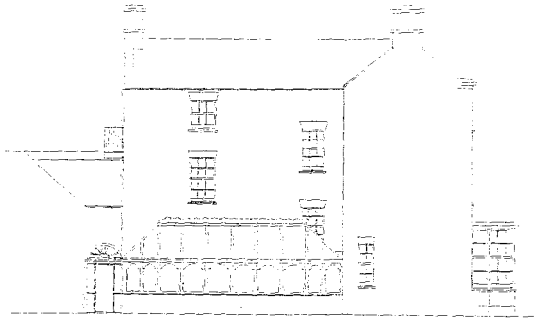


SIDE

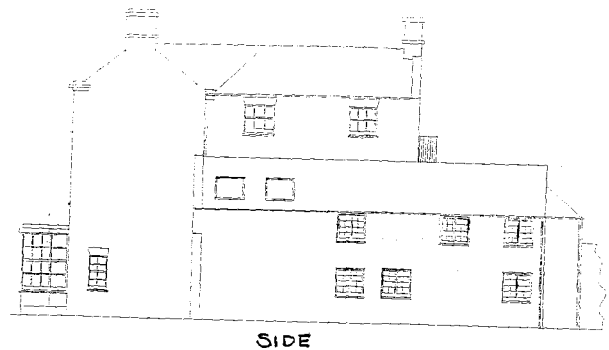


SIDE

H08/0912/95

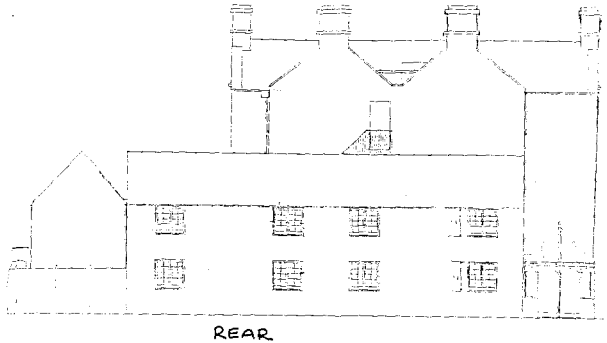


REAR

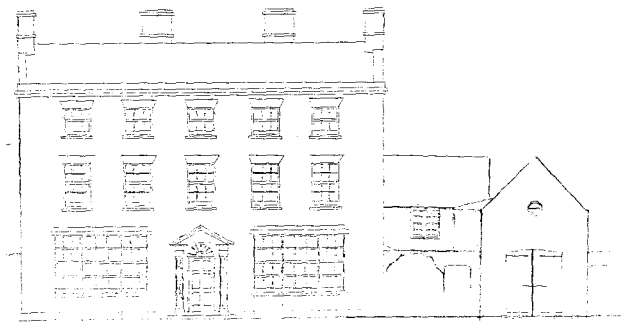


FRONT

CONSERVATORY

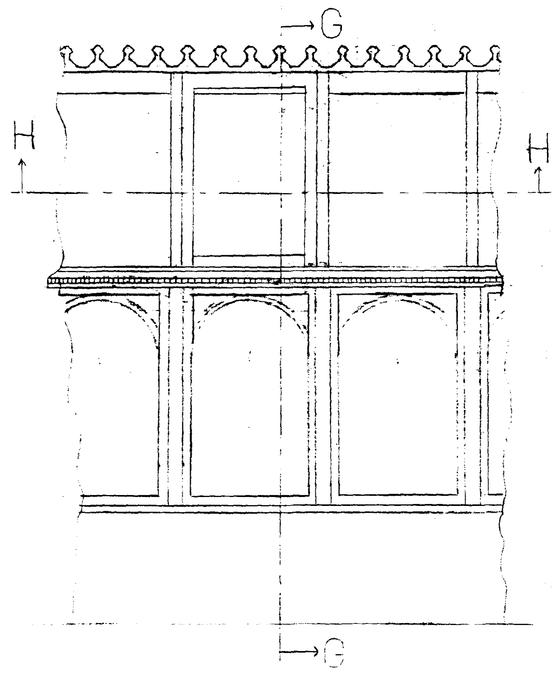


Conservatory constructed in softwood with 3 opening sashes


SECTION H-H

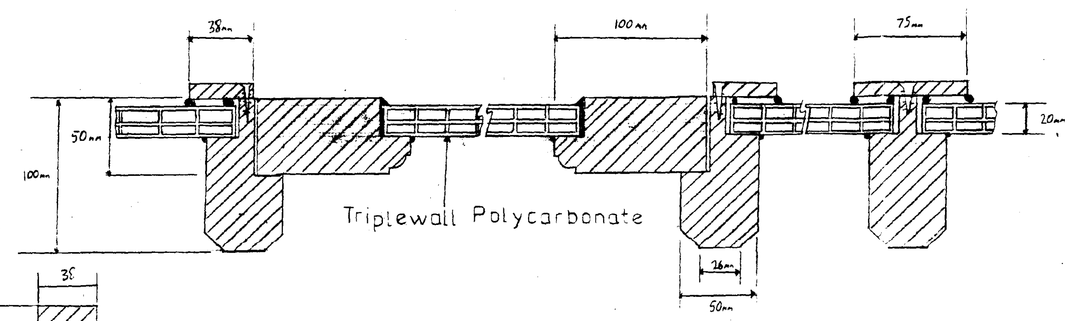


SECTION G-G

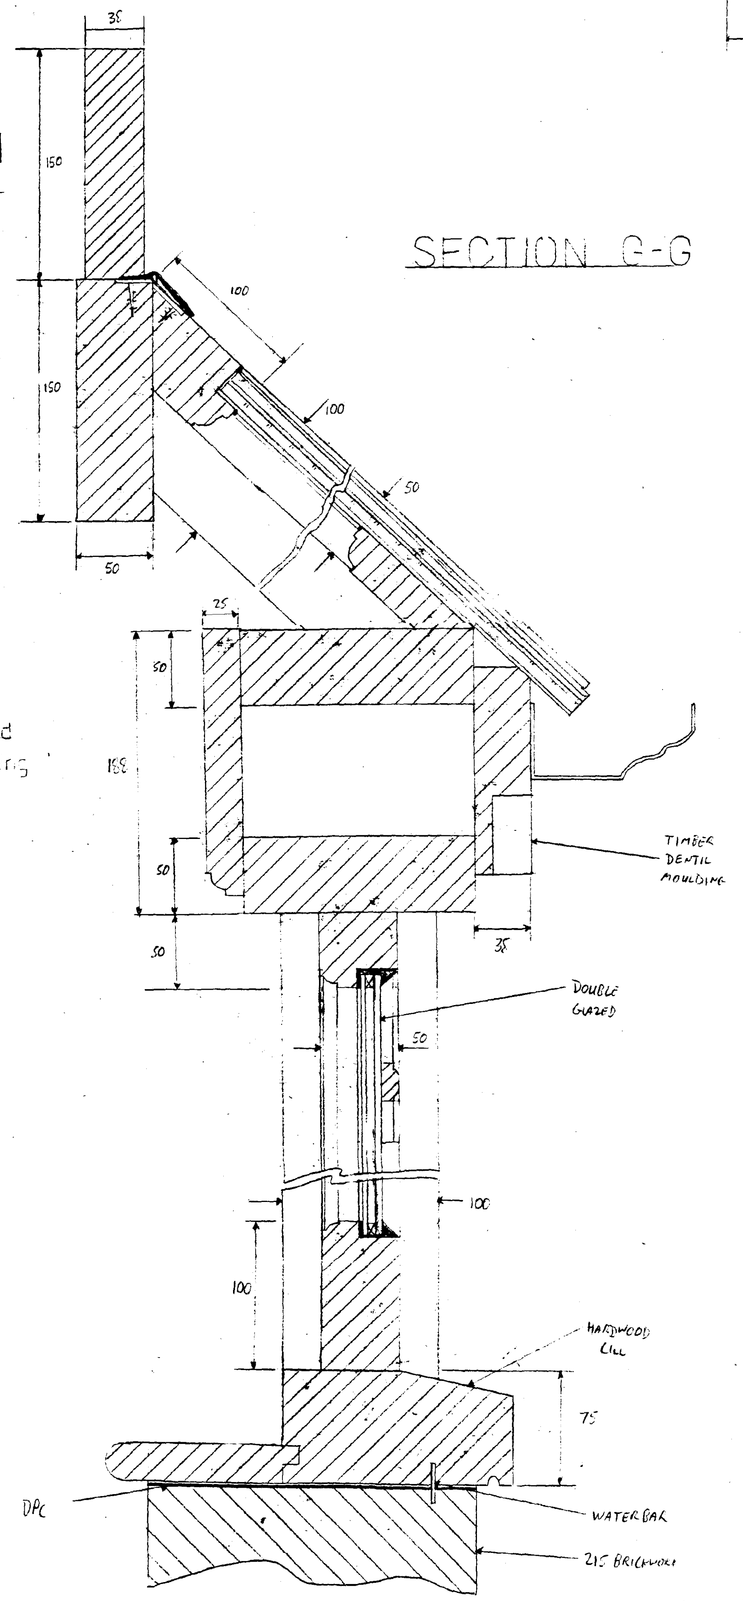

TYPICAL DOOR LINING DETAIL

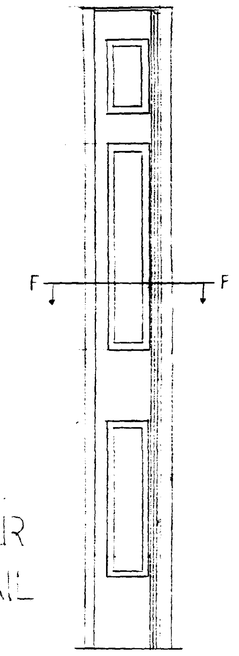


TYPICAL DOOR DETAIL

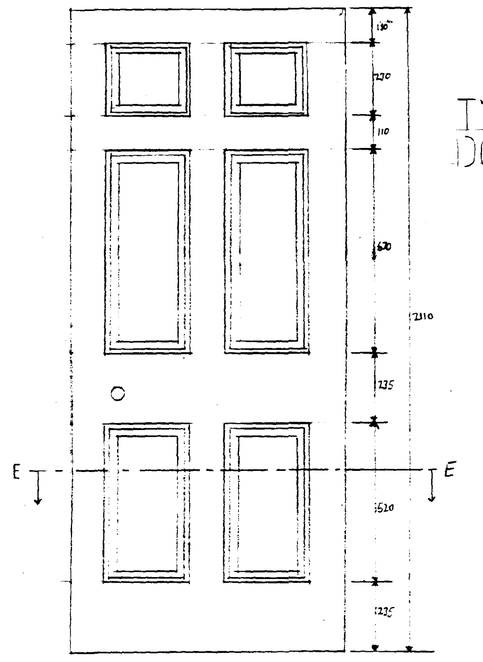


Finish with intumescent paint (½ hr resistance)


SECTION E-E

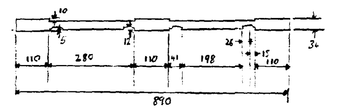


SECTION F-F

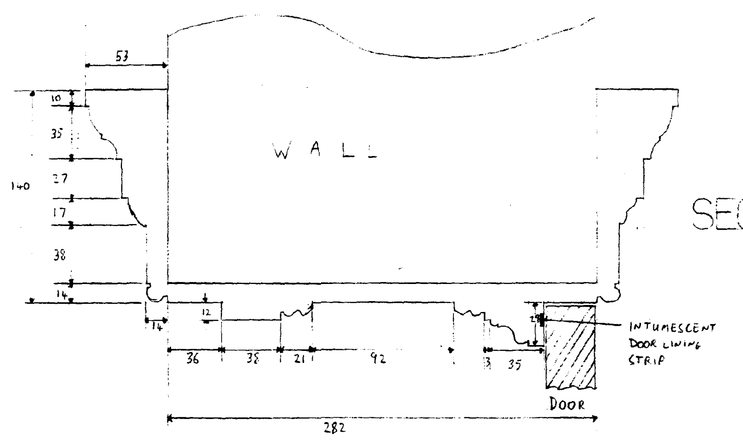

ENTRANCE and PARKING DETAILS

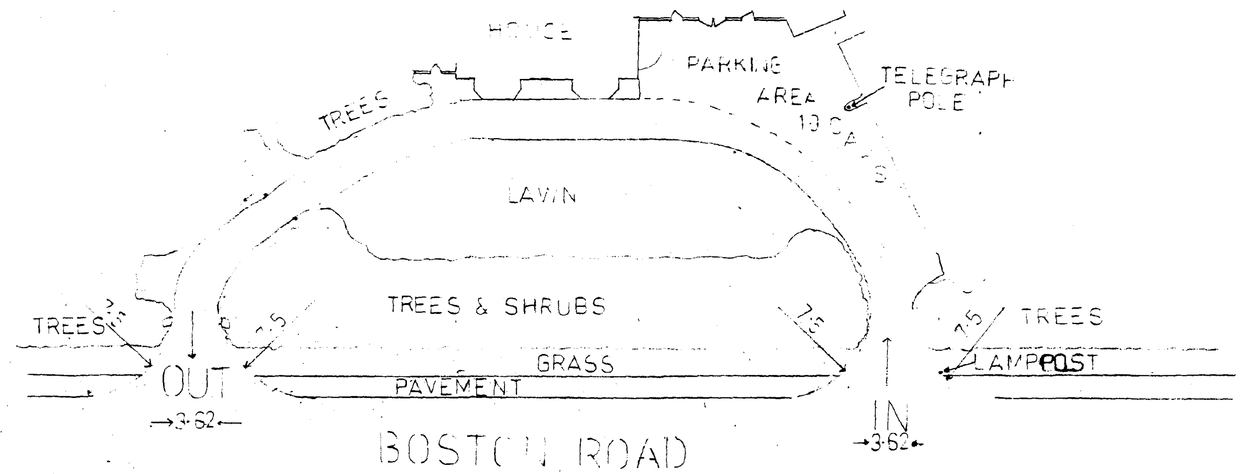

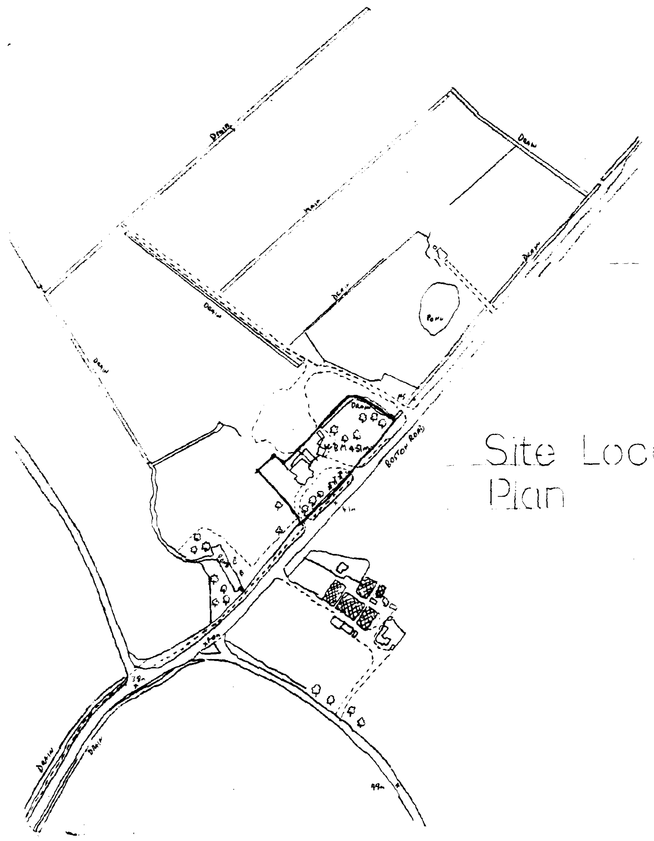

NOTES

newcastle notes

Woodlands
Boston Road
Gosberton
Lincolnshire
PE11 4NU


DETAILS

Scale 250:1 10:1 21
drawn by GR Laslett
date Jan 1995


SOUTH HOLLAND DISTRICT COUNCIL HOUSING DEPARTMENT
12 SEP 1995
Ref: 0913/95

NOTES


SECTION A-A

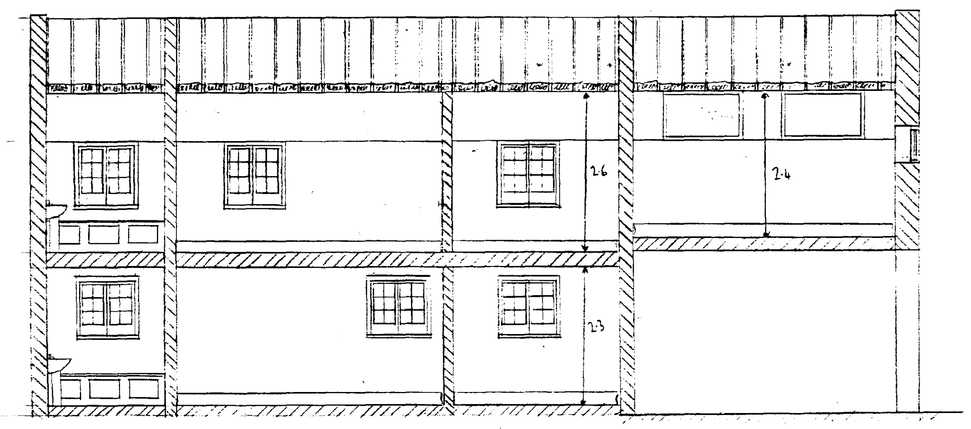


SECTION B-B

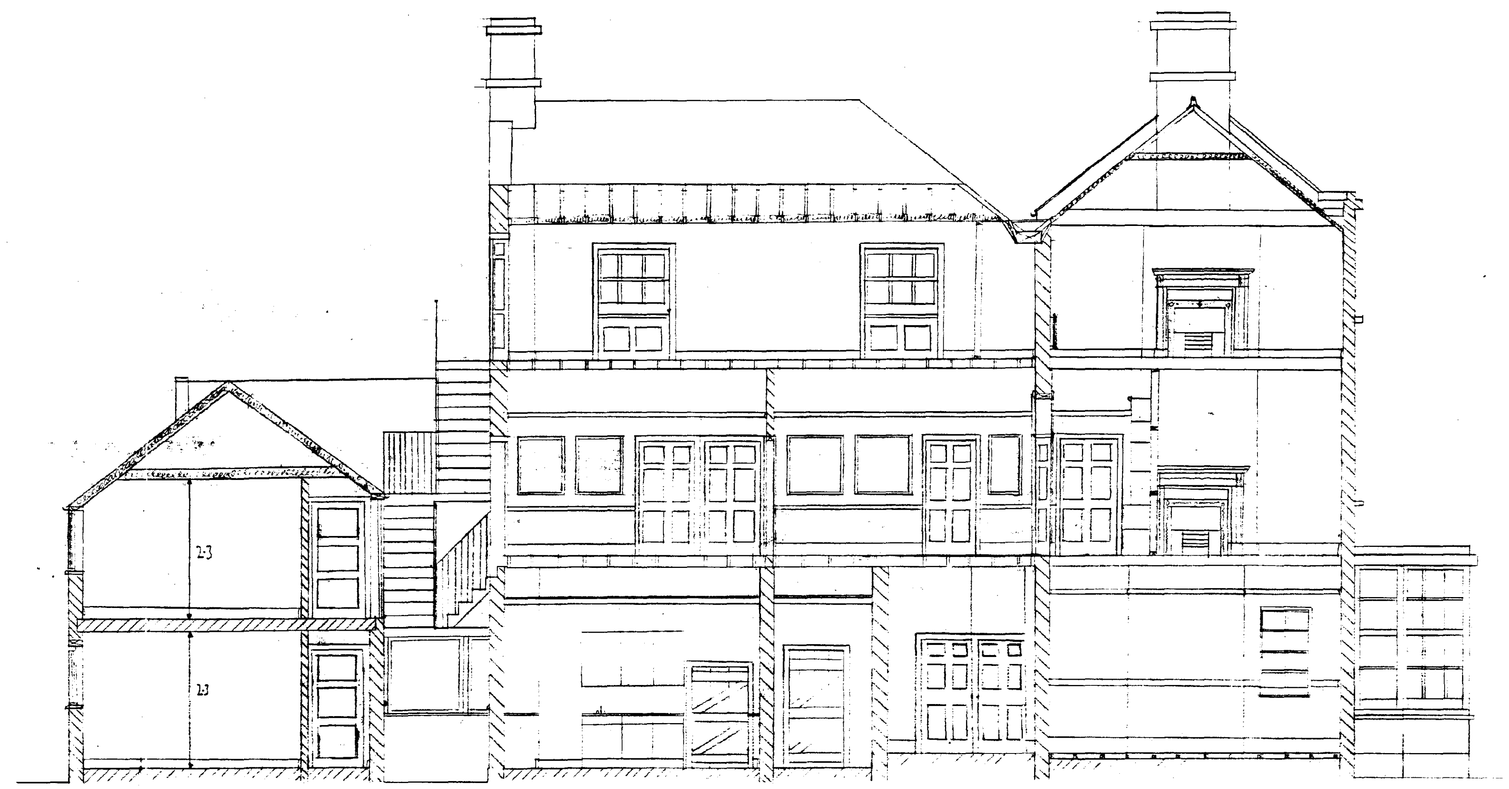

SECTION C-C

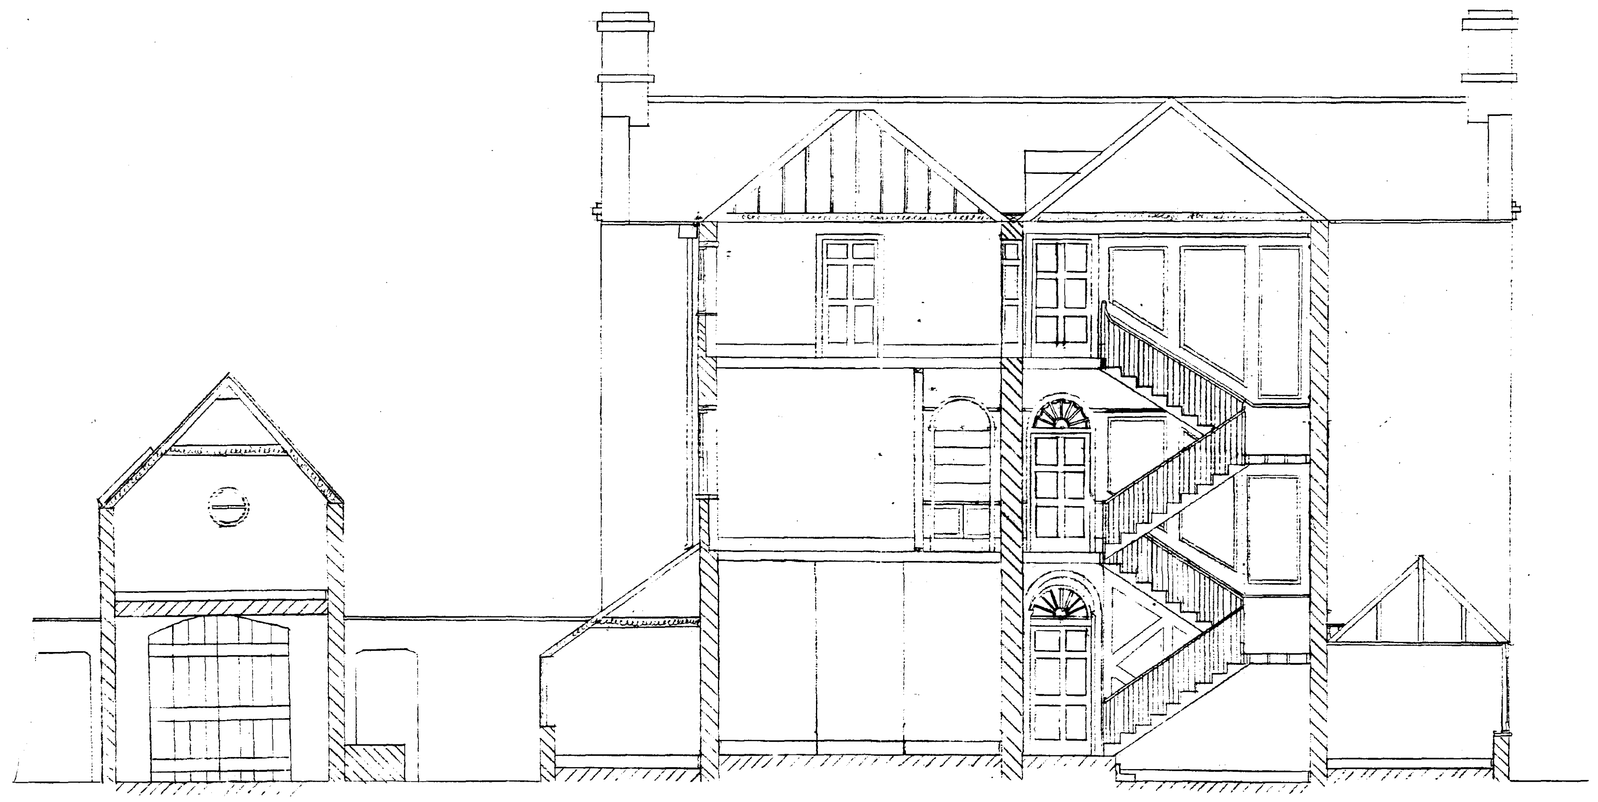

SECTION D-D

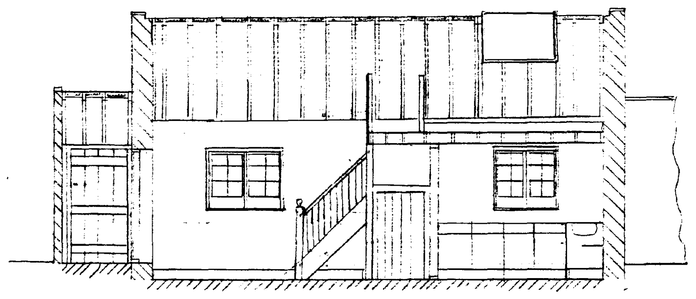

SOUTH ... BOROUGH COUNCIL
HOUSE ... PLANNING
12 SEP 1995
Ref: 0912/95

revised notes

Woodlands
Boston Road
Gosberton
Lincolnshire
PE11 4NU

Proposed Section


Scale 50:1
drawn by GR Lad
date Nov 1993

Drwg no. 008

FRONT ELEVATION




SIDE ELEVATION

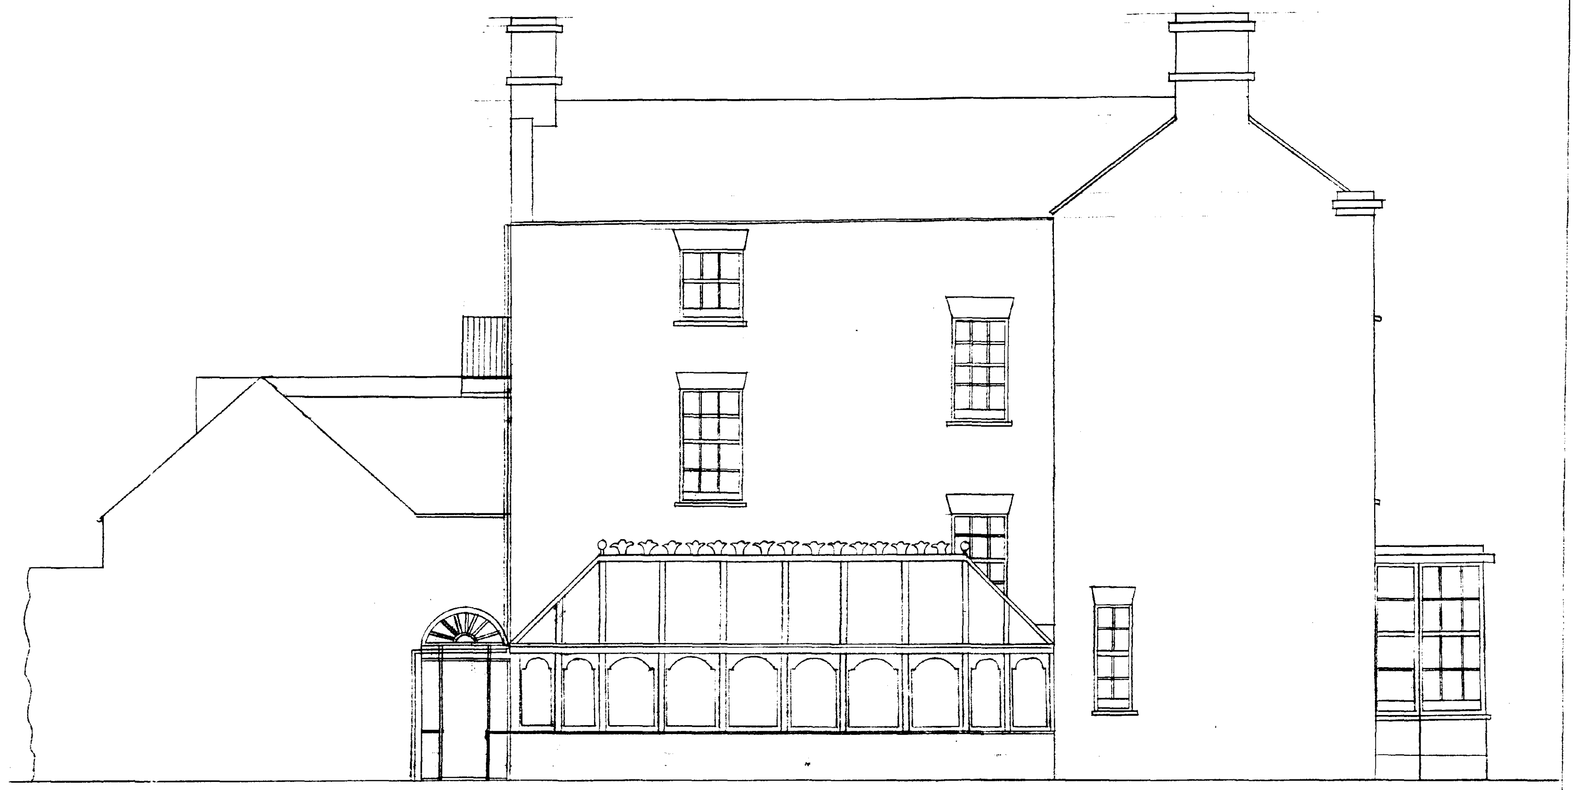

REAR ELEVATION



SIDE ELEVATION

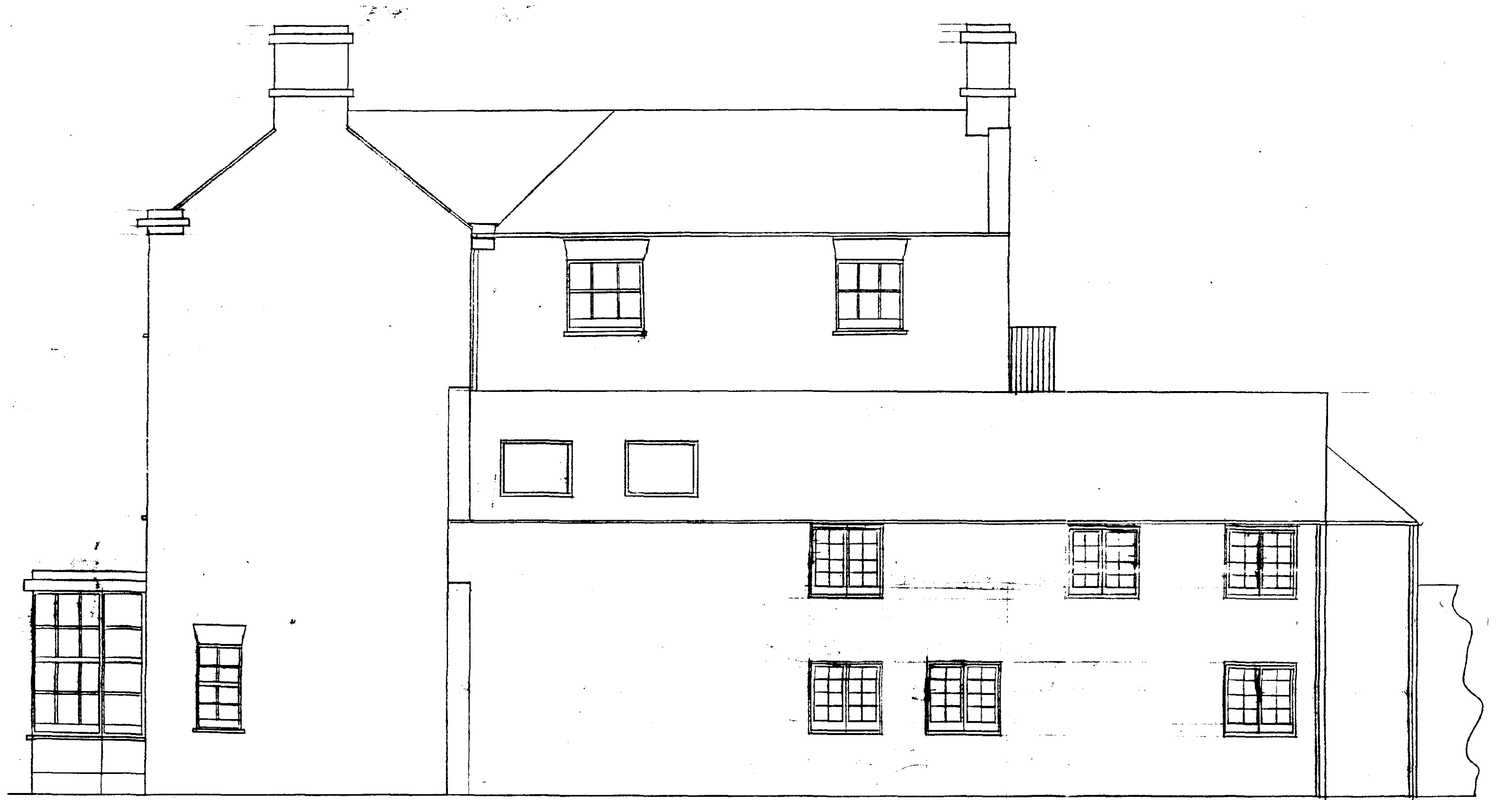

revisions notes

Woodlands
Boston Road
Gosberton
Lincolnshire
PE11 4NU


Proposed Elevations


Scale 50:1
drawn by GRLadley
date Nov 1993


Drwg No. 007


SOUTH HOLLAND DISTRICT COUNCIL
PLANNING
12 SEP 1995
Ref: S91/2/95


Notes

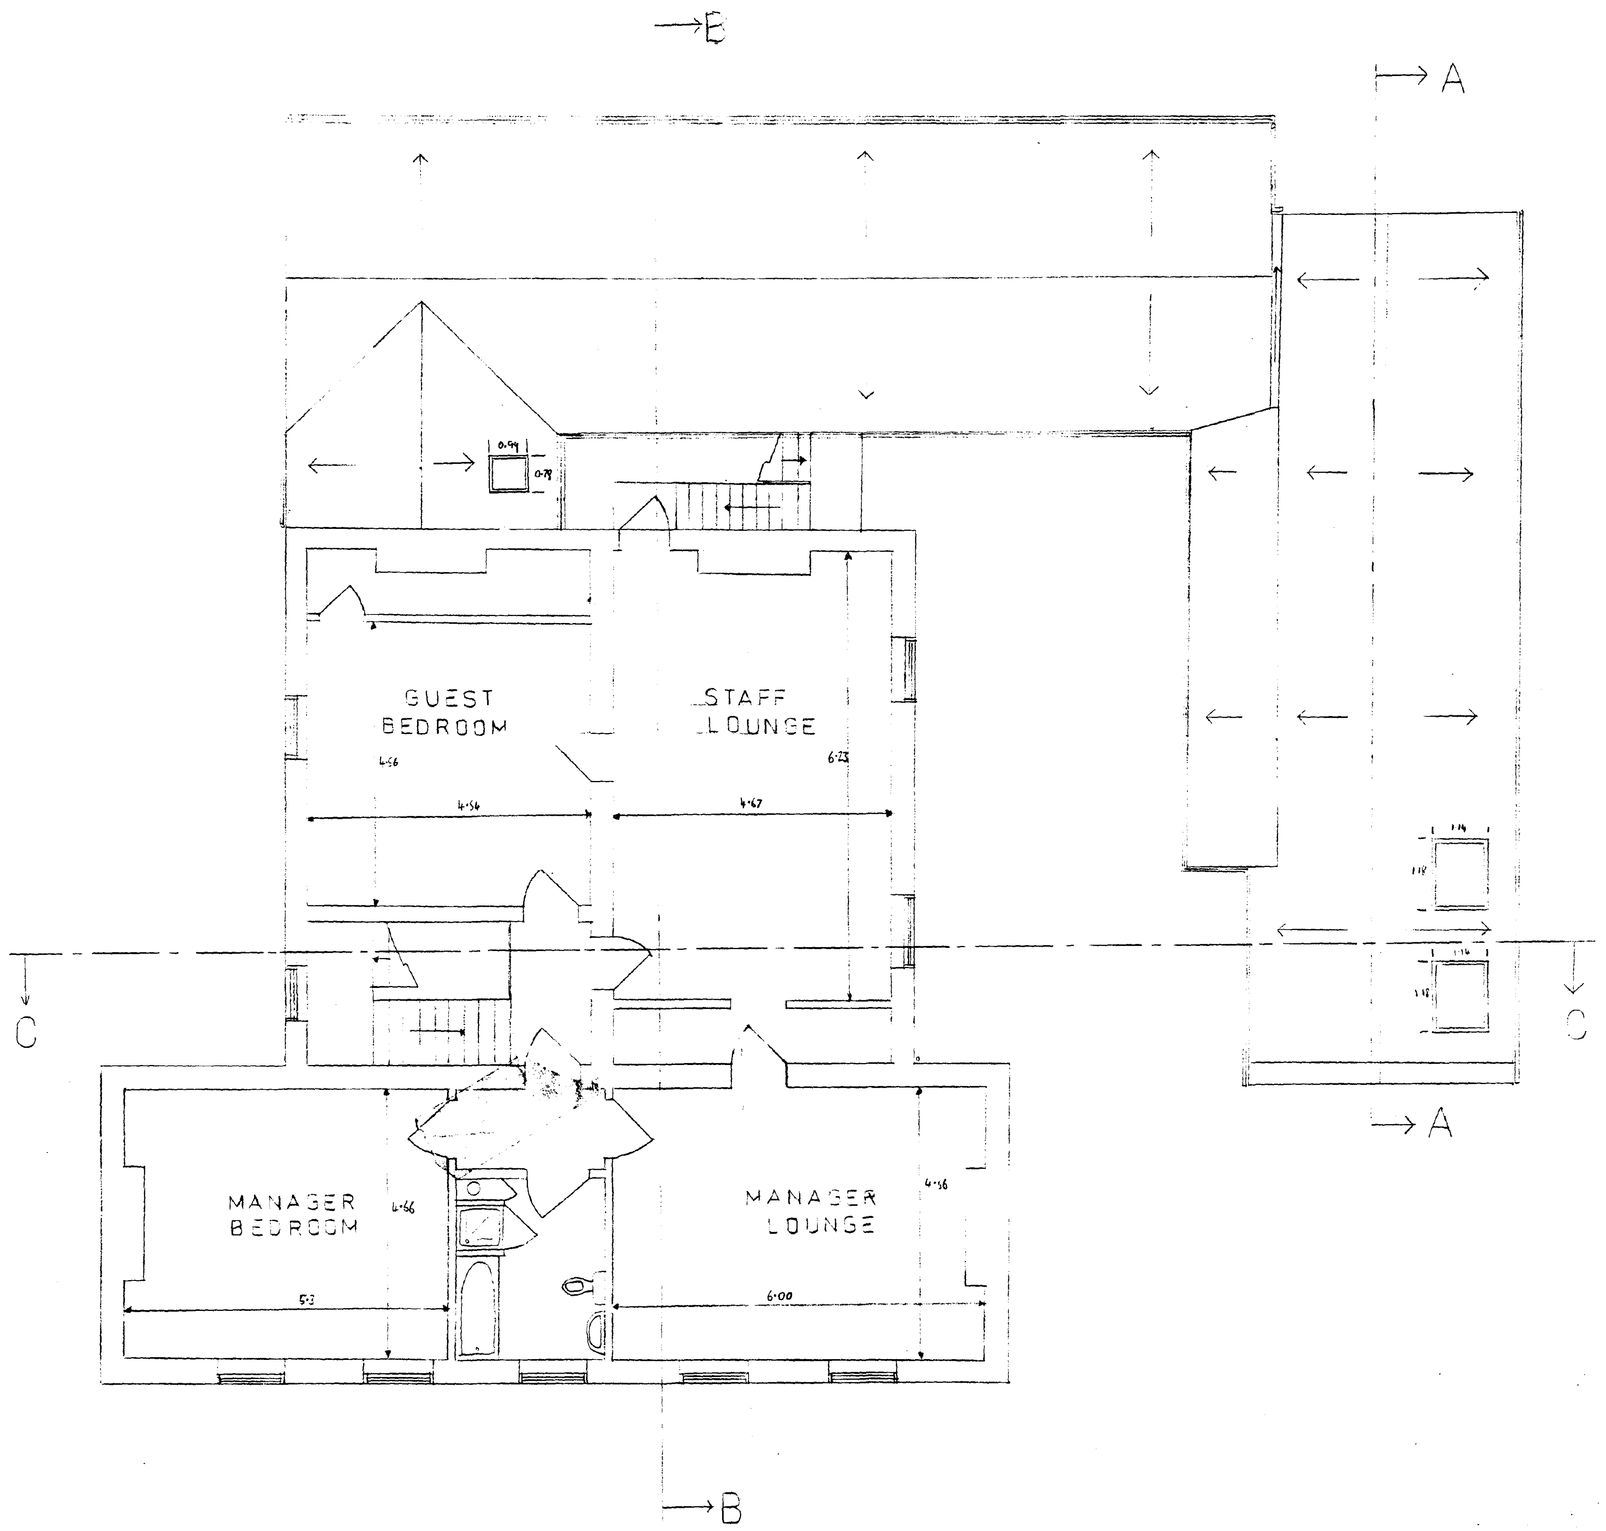

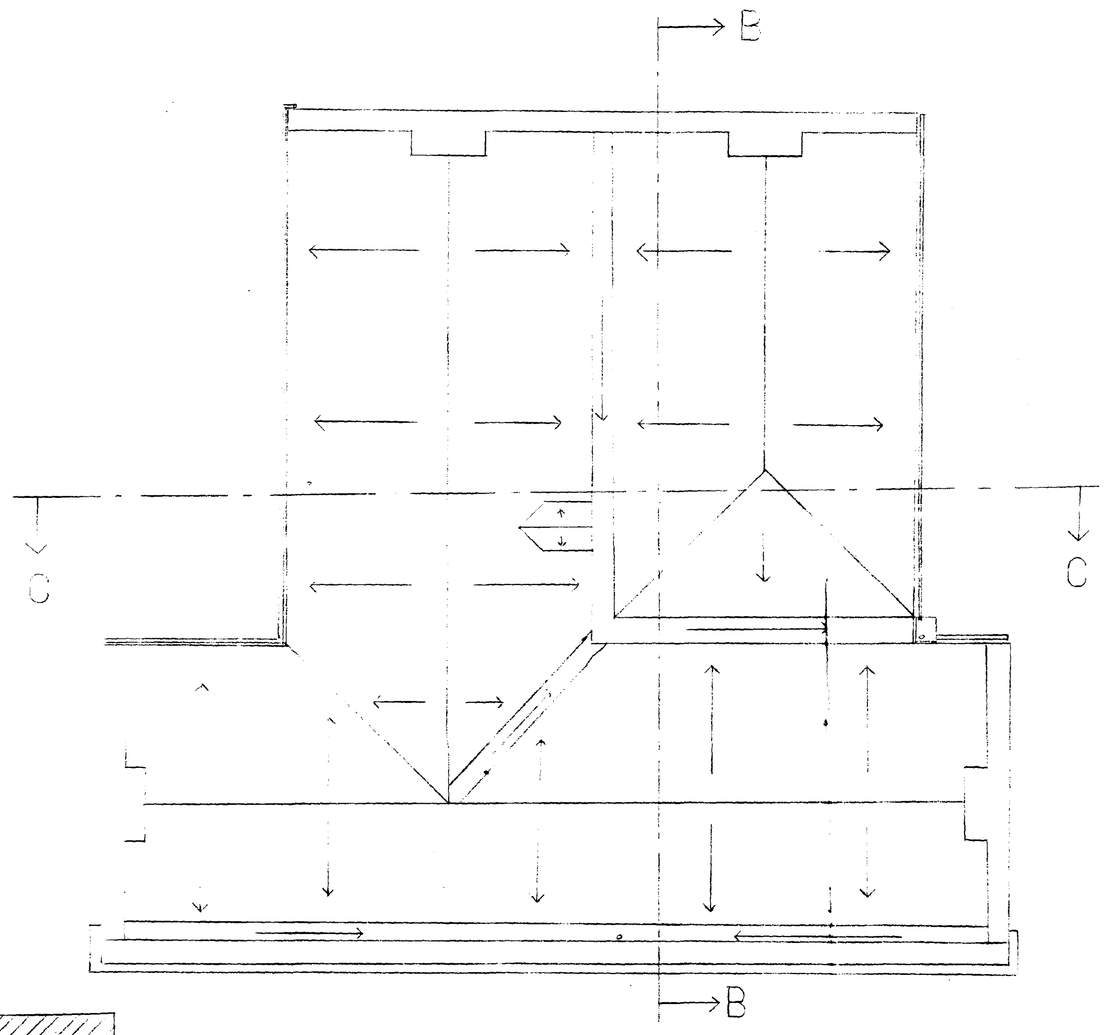

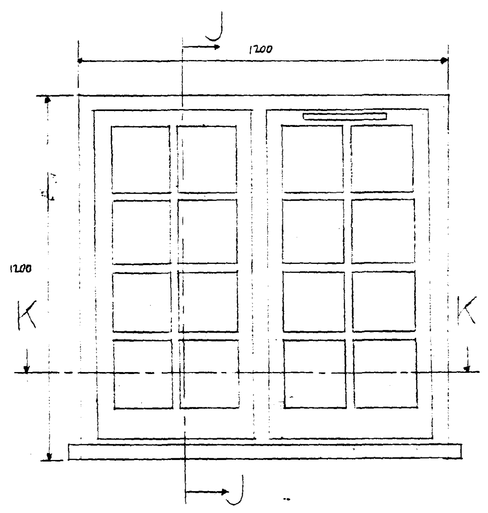

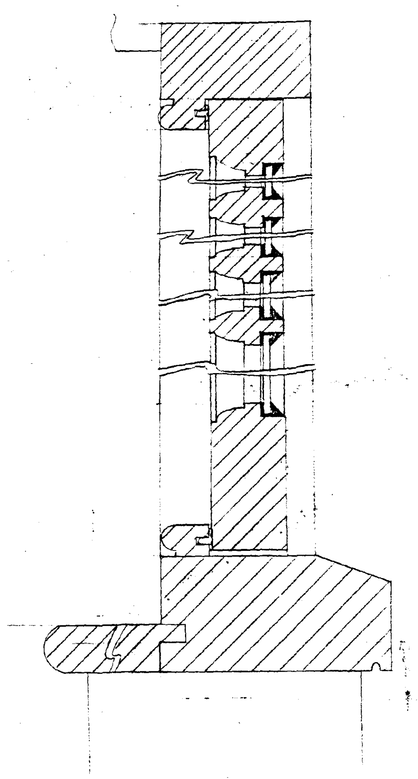

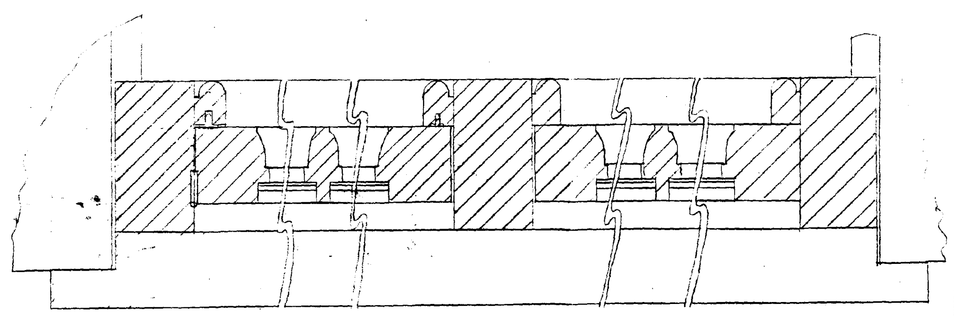

rev	date	notes


Woodlands
Boston Road
Gosberton
Lincolnshire
PE11 4NU


Proposed Second Floor


Scale 50:1
drawn by GR Lackley
date Nov 1993

SOUTH HOLLAND DC
HOUSING & PLANNING
12 SEP 1995
Ref: 0912/95

Notes

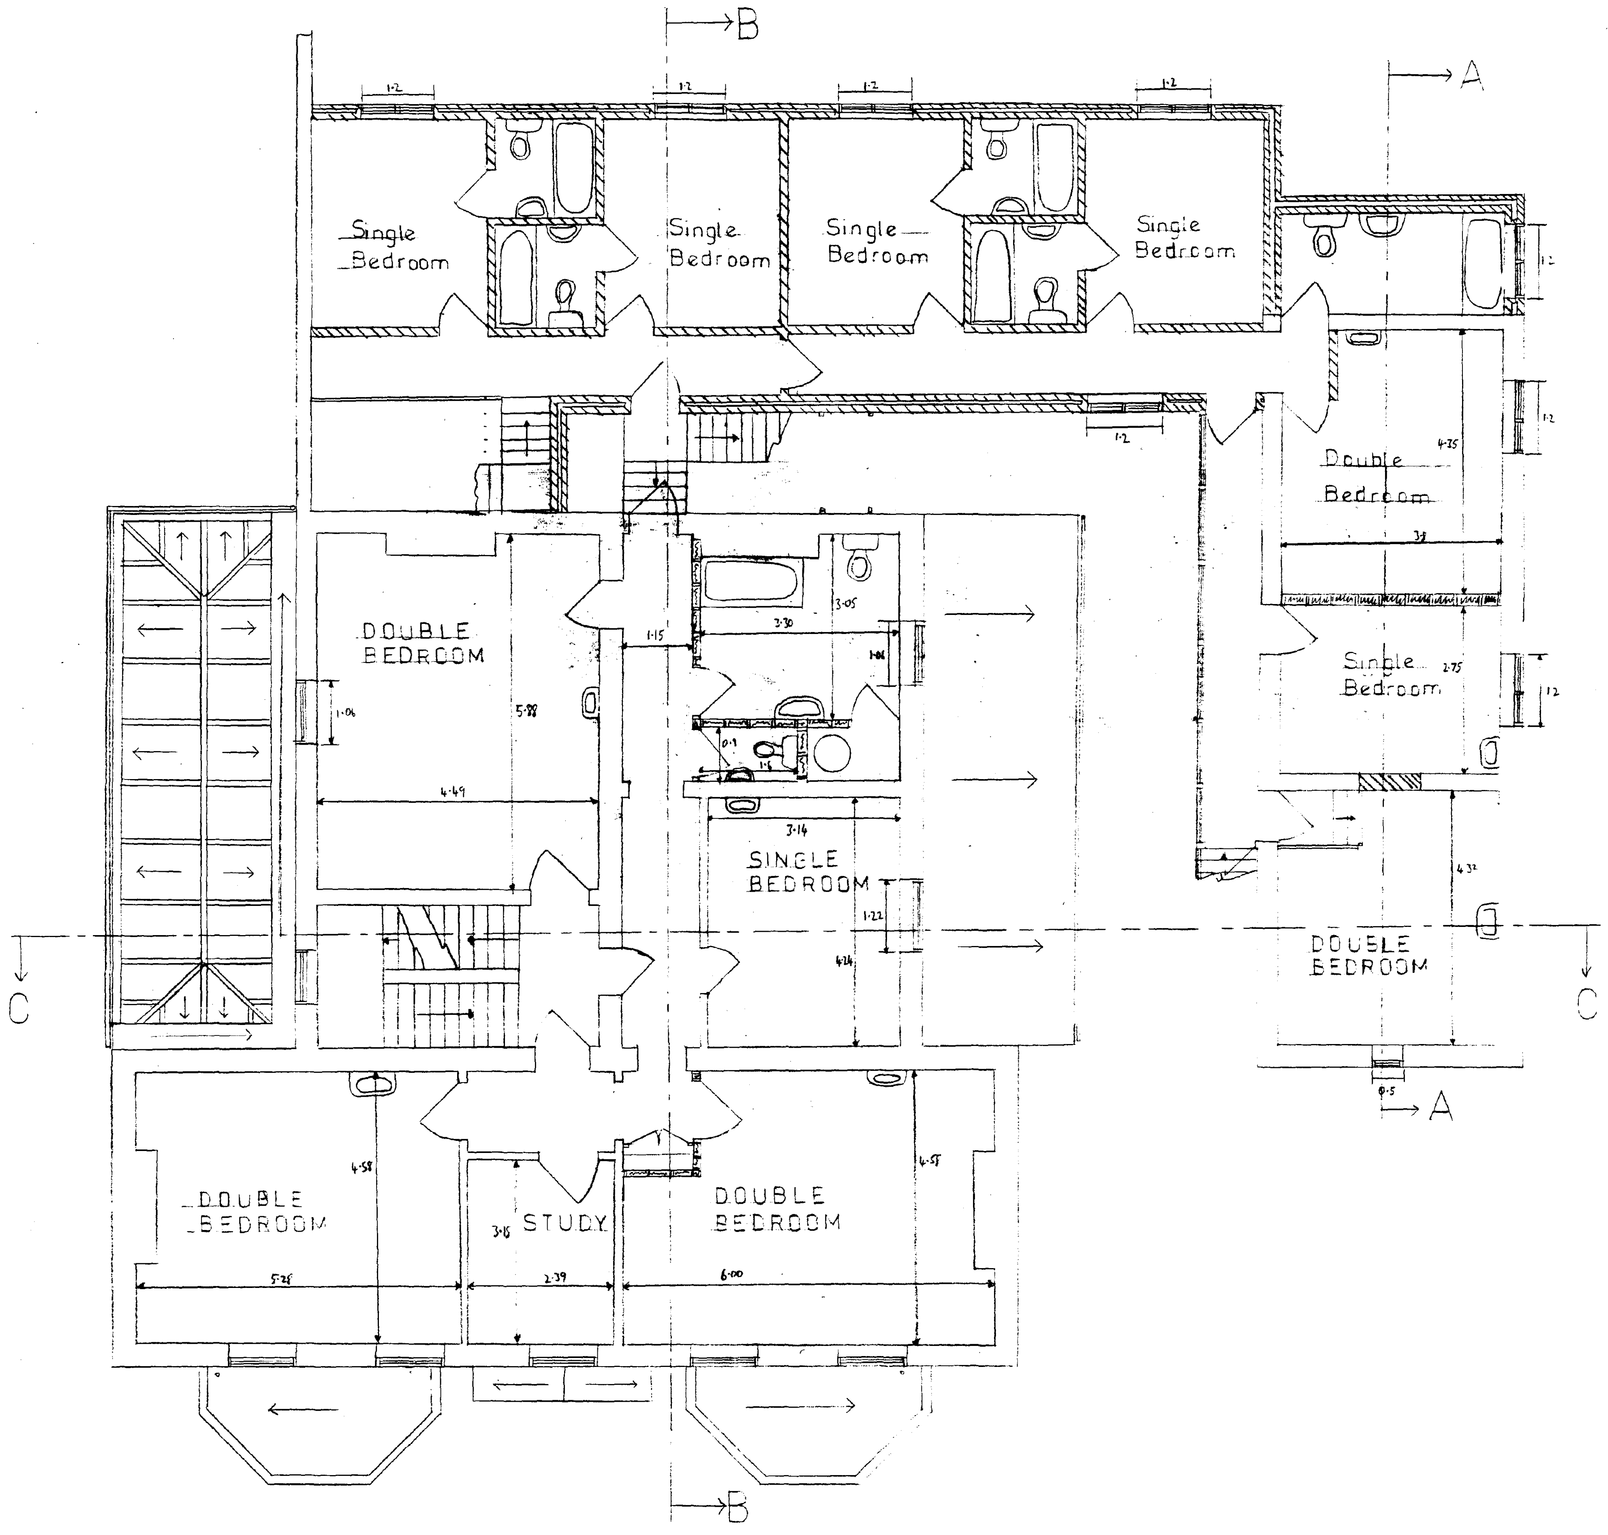

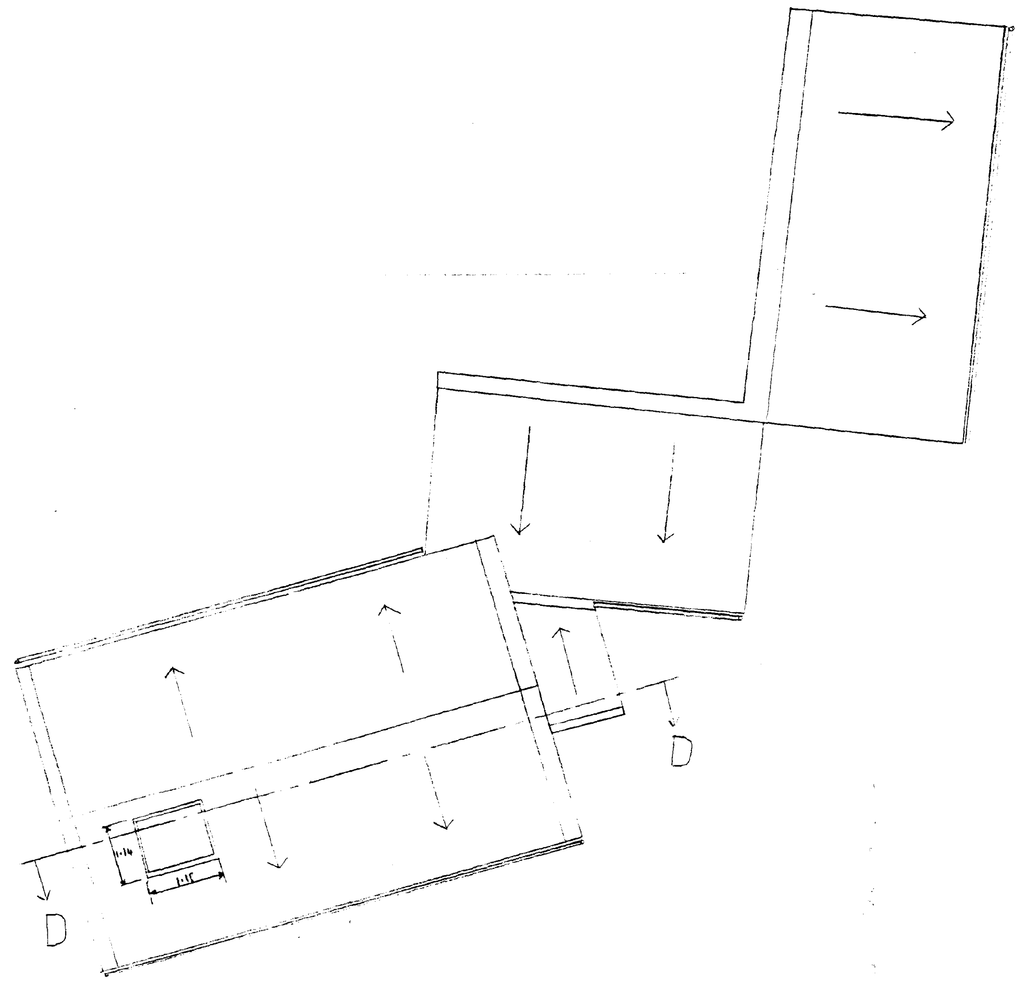

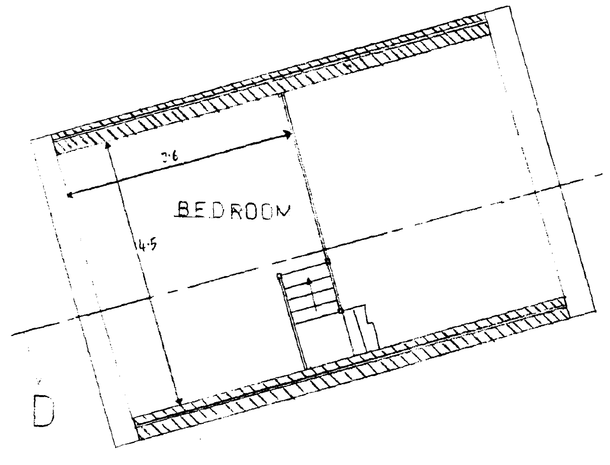

Owner's Cottage
Mezzanine Floor

Rev Date Notes


Woodlands
Bostor Road
Gosberton
Lincolnshire
PE11 4NU


Proposed First Floor


Scale 50:1
drawn by GR Ladley
date Nov 1993

Drwg No. 005

Notes

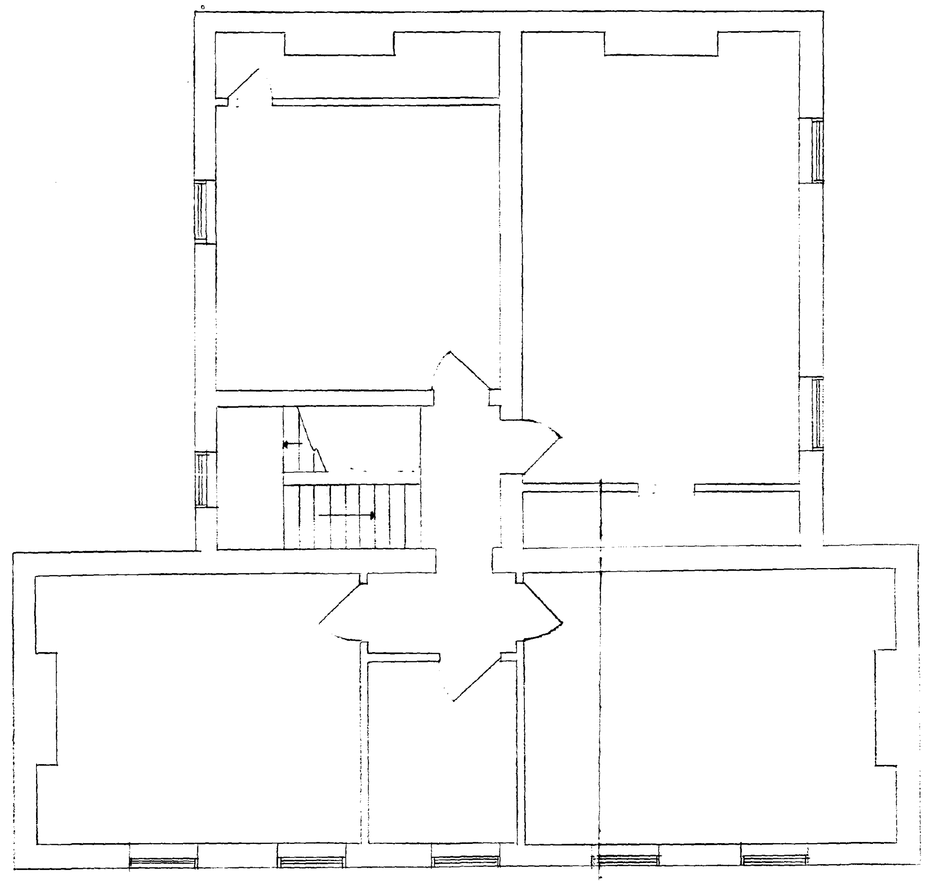

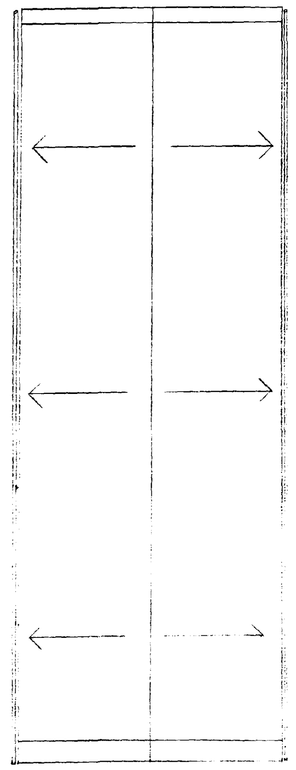

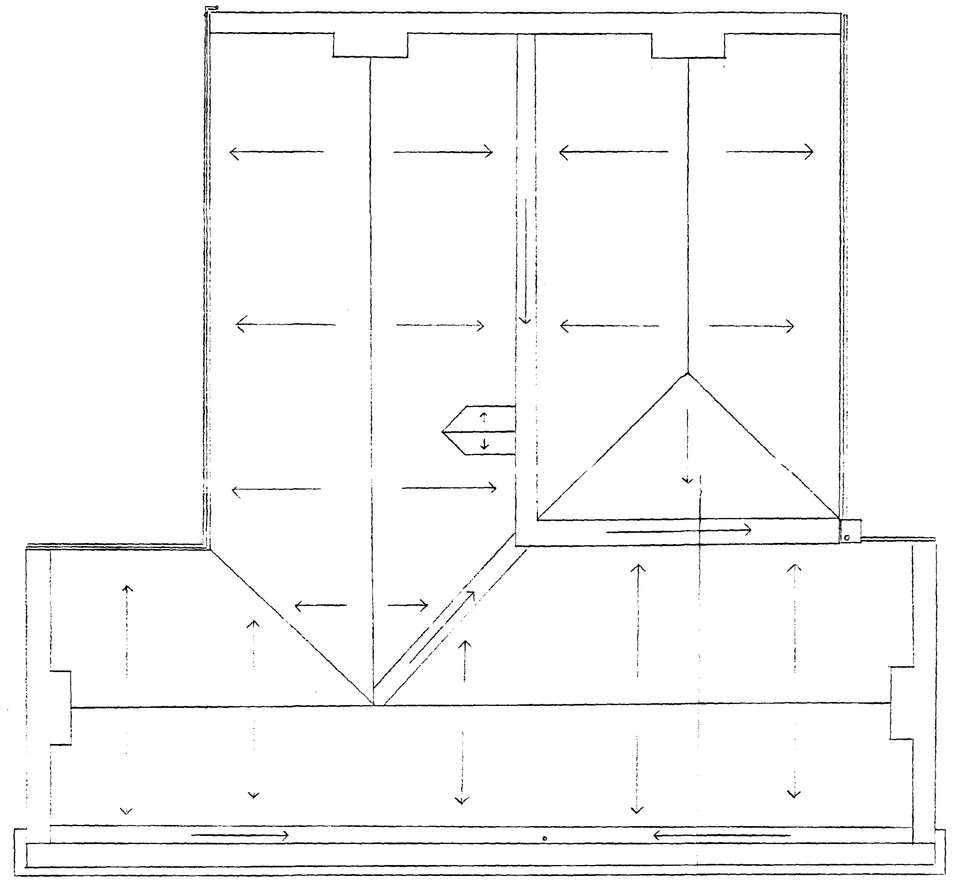

rev	date	notes


Woodlands
Boston Road
Gosberton
Lincolnshire
PE11 4NU


Existing 2nd Floor and Roofplan

Scale 50:1
drawn by G R Ladley
date Nov 1993

Drwg No. 003

SOUTH ... DISTRICT COUNCIL
HOUSING ... PLANNING
12 SEP 1995
Ref: 95/195

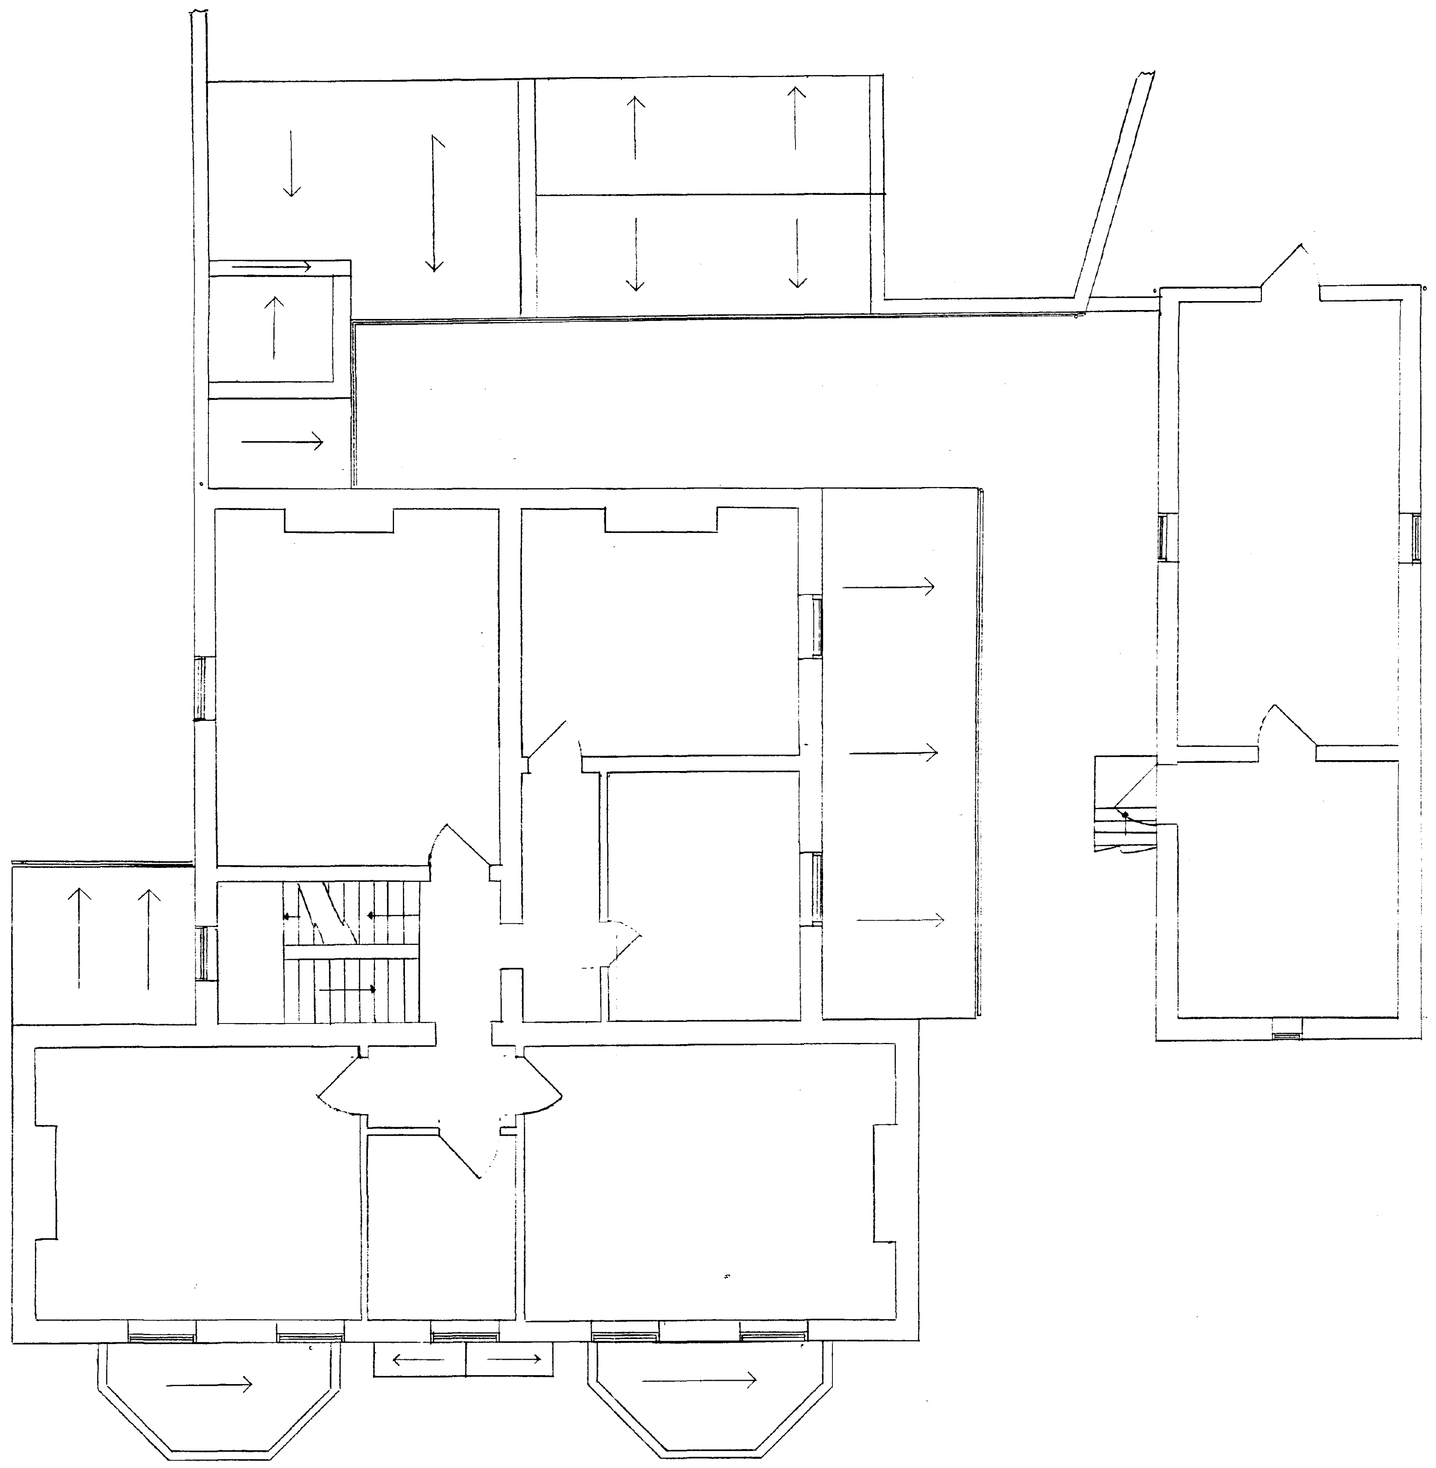

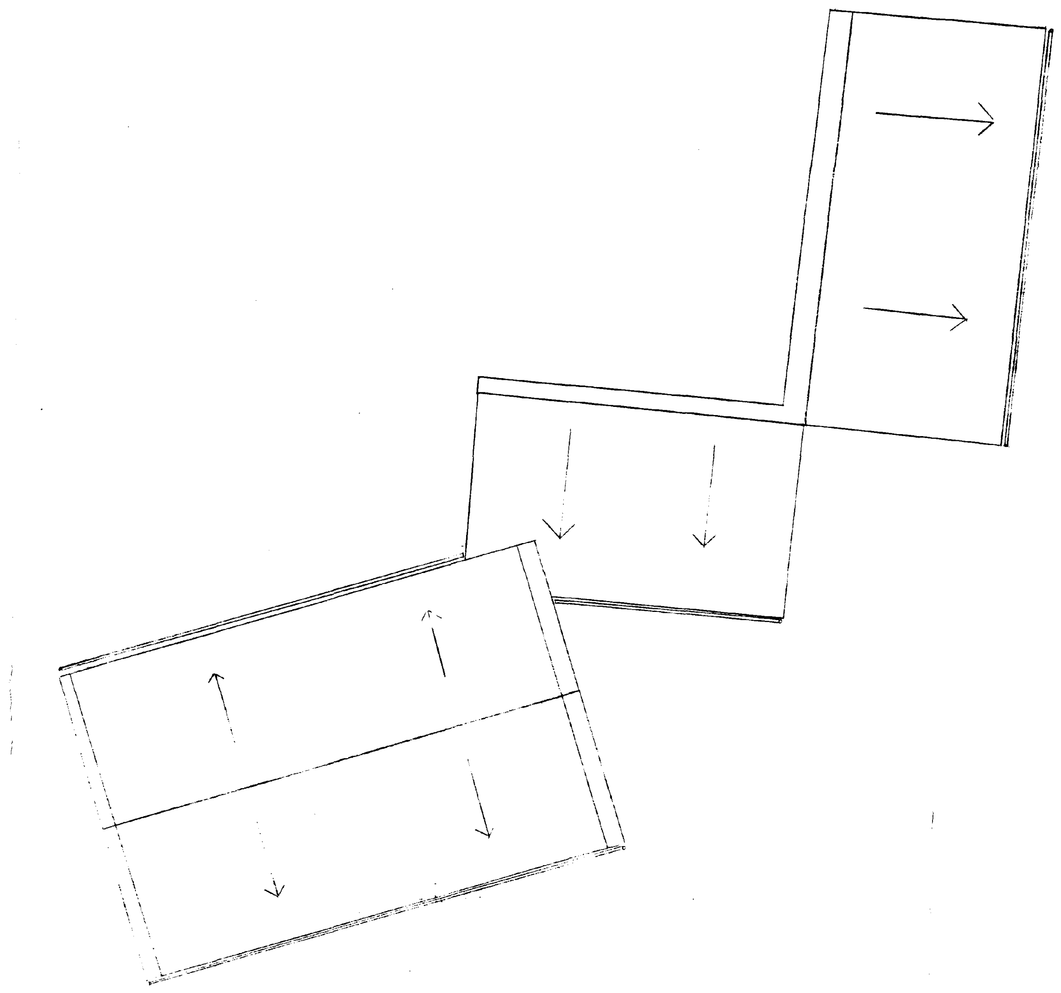

Notes

rev	date	notes

Woodlands
Boston Road
Gosberton
Lincolnshire
PE11 4NU


Existing First Floor

Scale 50:1
drawn by GRLadley
date Nov 1993

Drwg No. 002

SOUTH KESTEVEN DC
HOUSING & PLANNING
12 SEP 1995
Ref: 0912/95

Notes

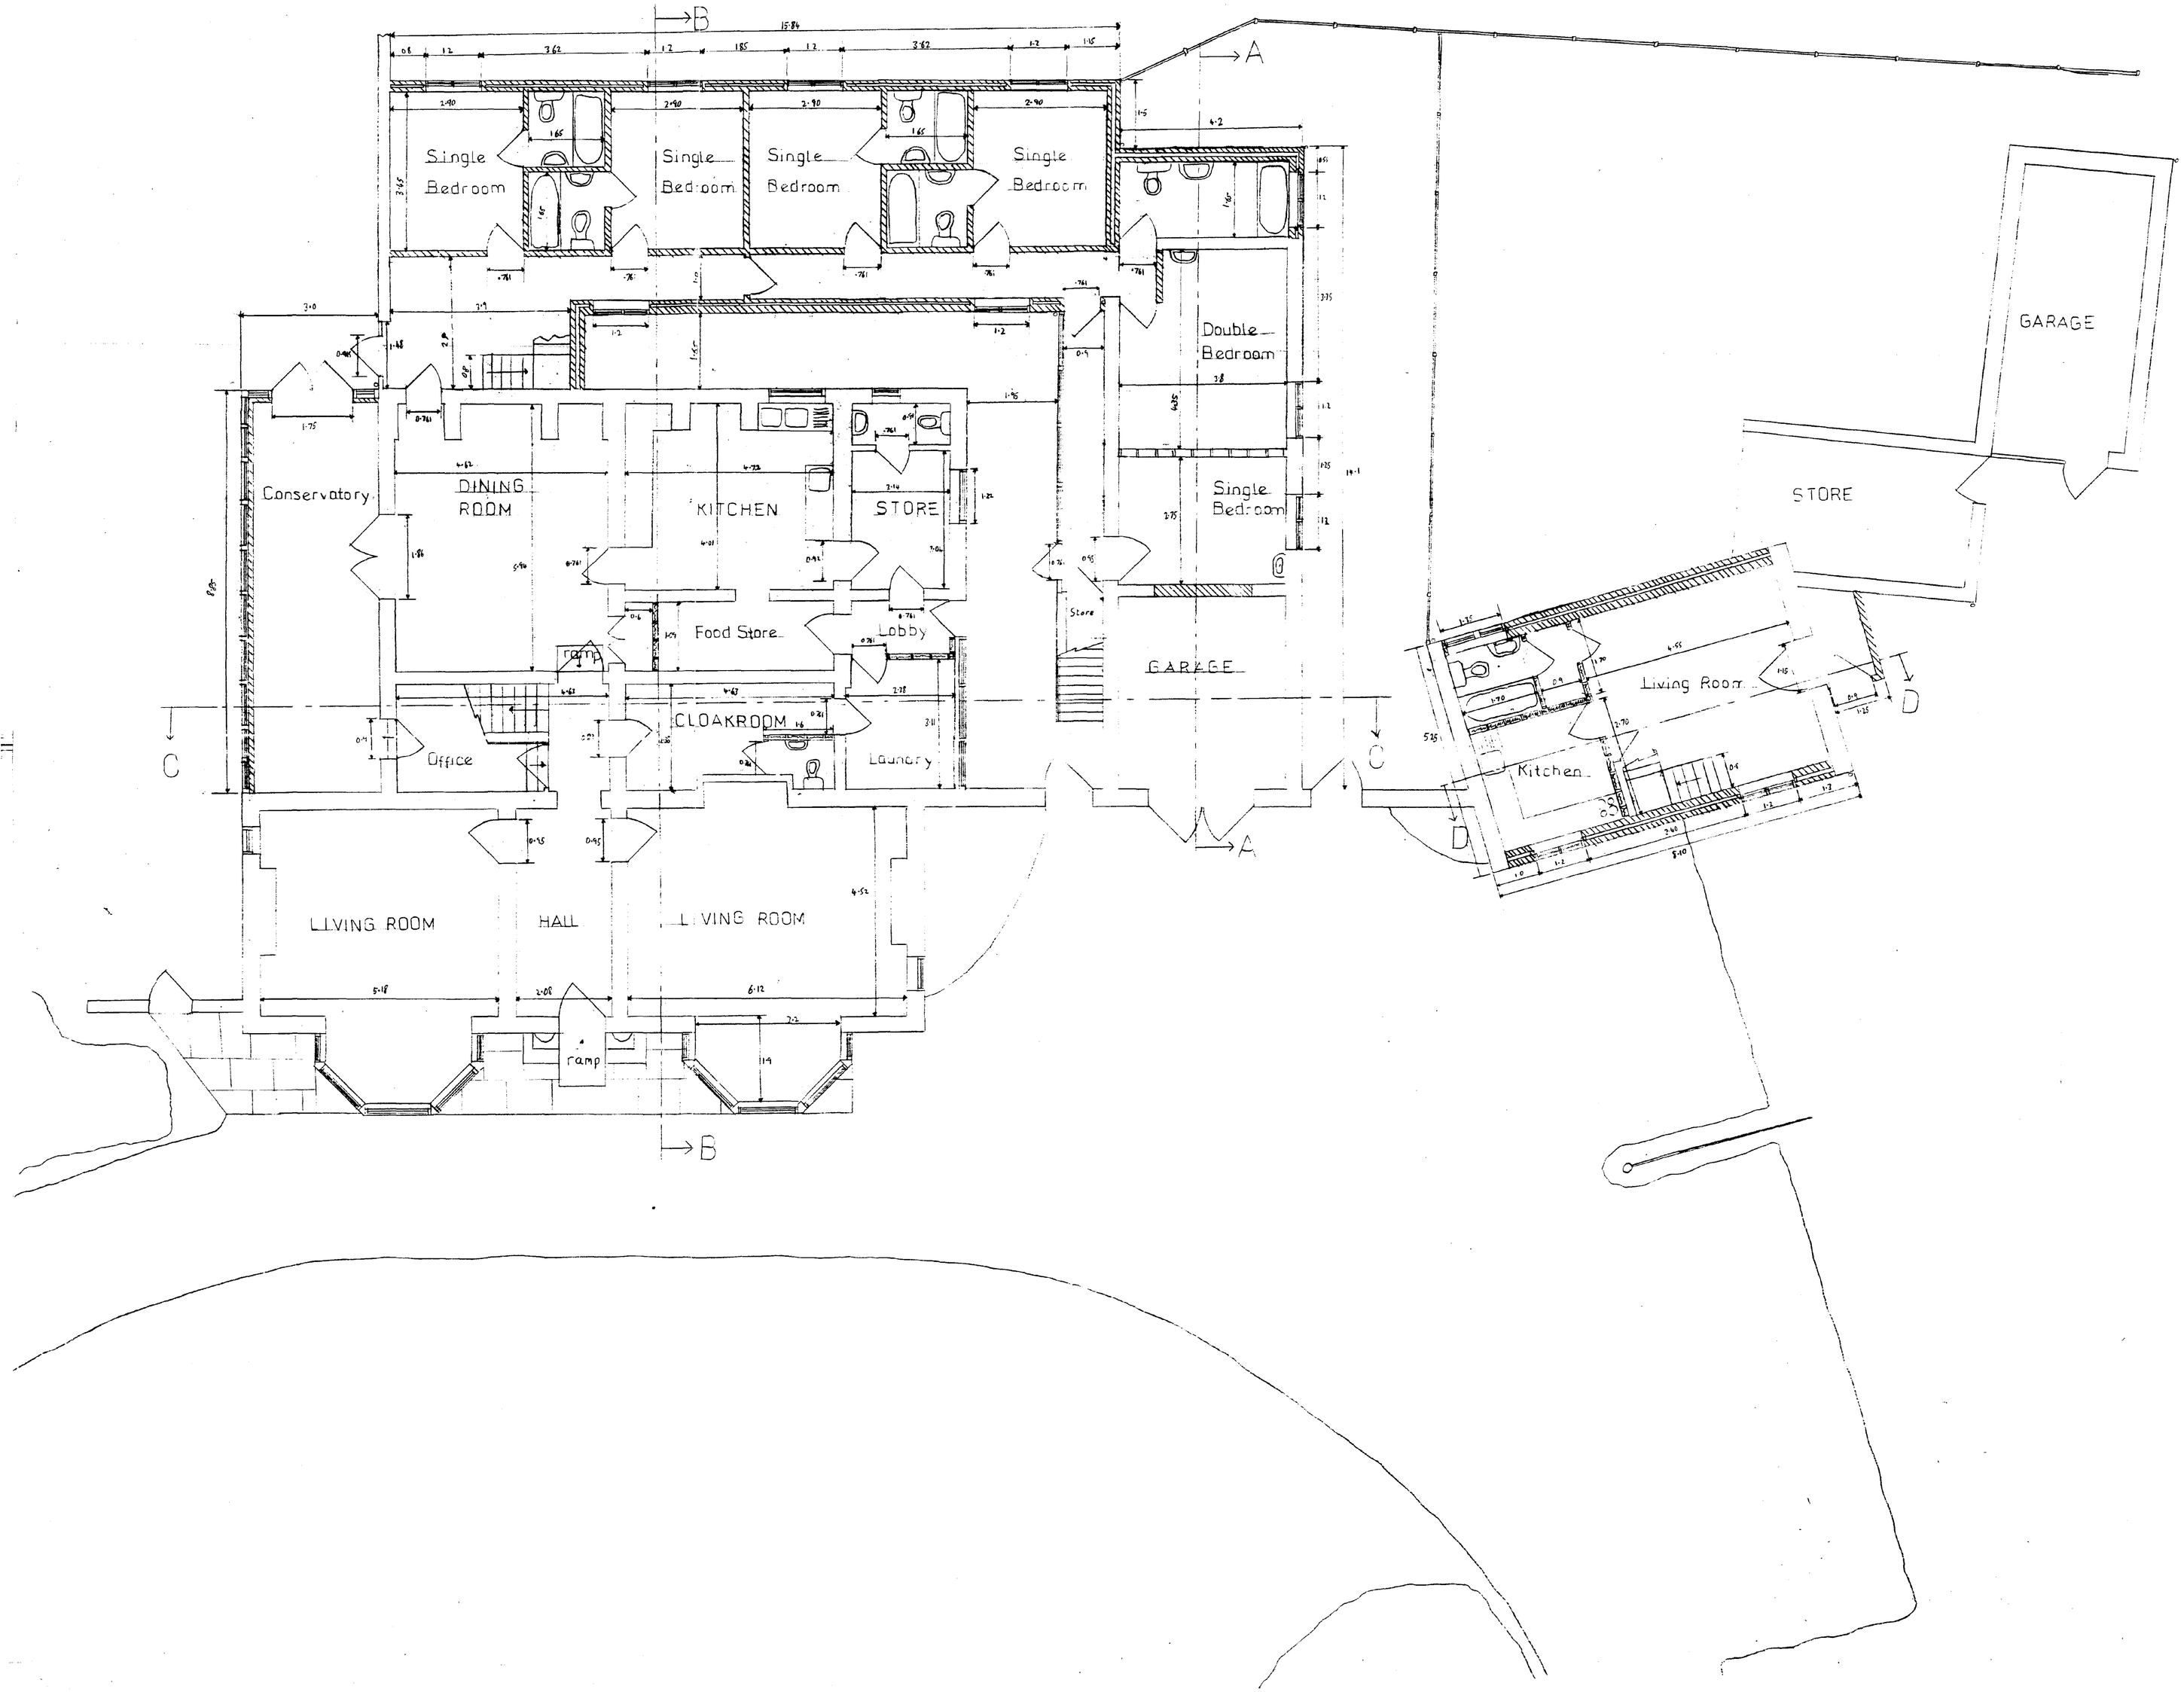

rev	date	notes


Woodlands
Boston Road
Gosberton
Lincolnshire
PE11 4NU

Proposed Ground Flo

SOUTH HOLLAND DC
HOUSING & PLANNING
12 SEP 1995
Ref: 0912/95

Scale 50:1
drawn by GRLadley
date Nov 1993

Drwg No. 004

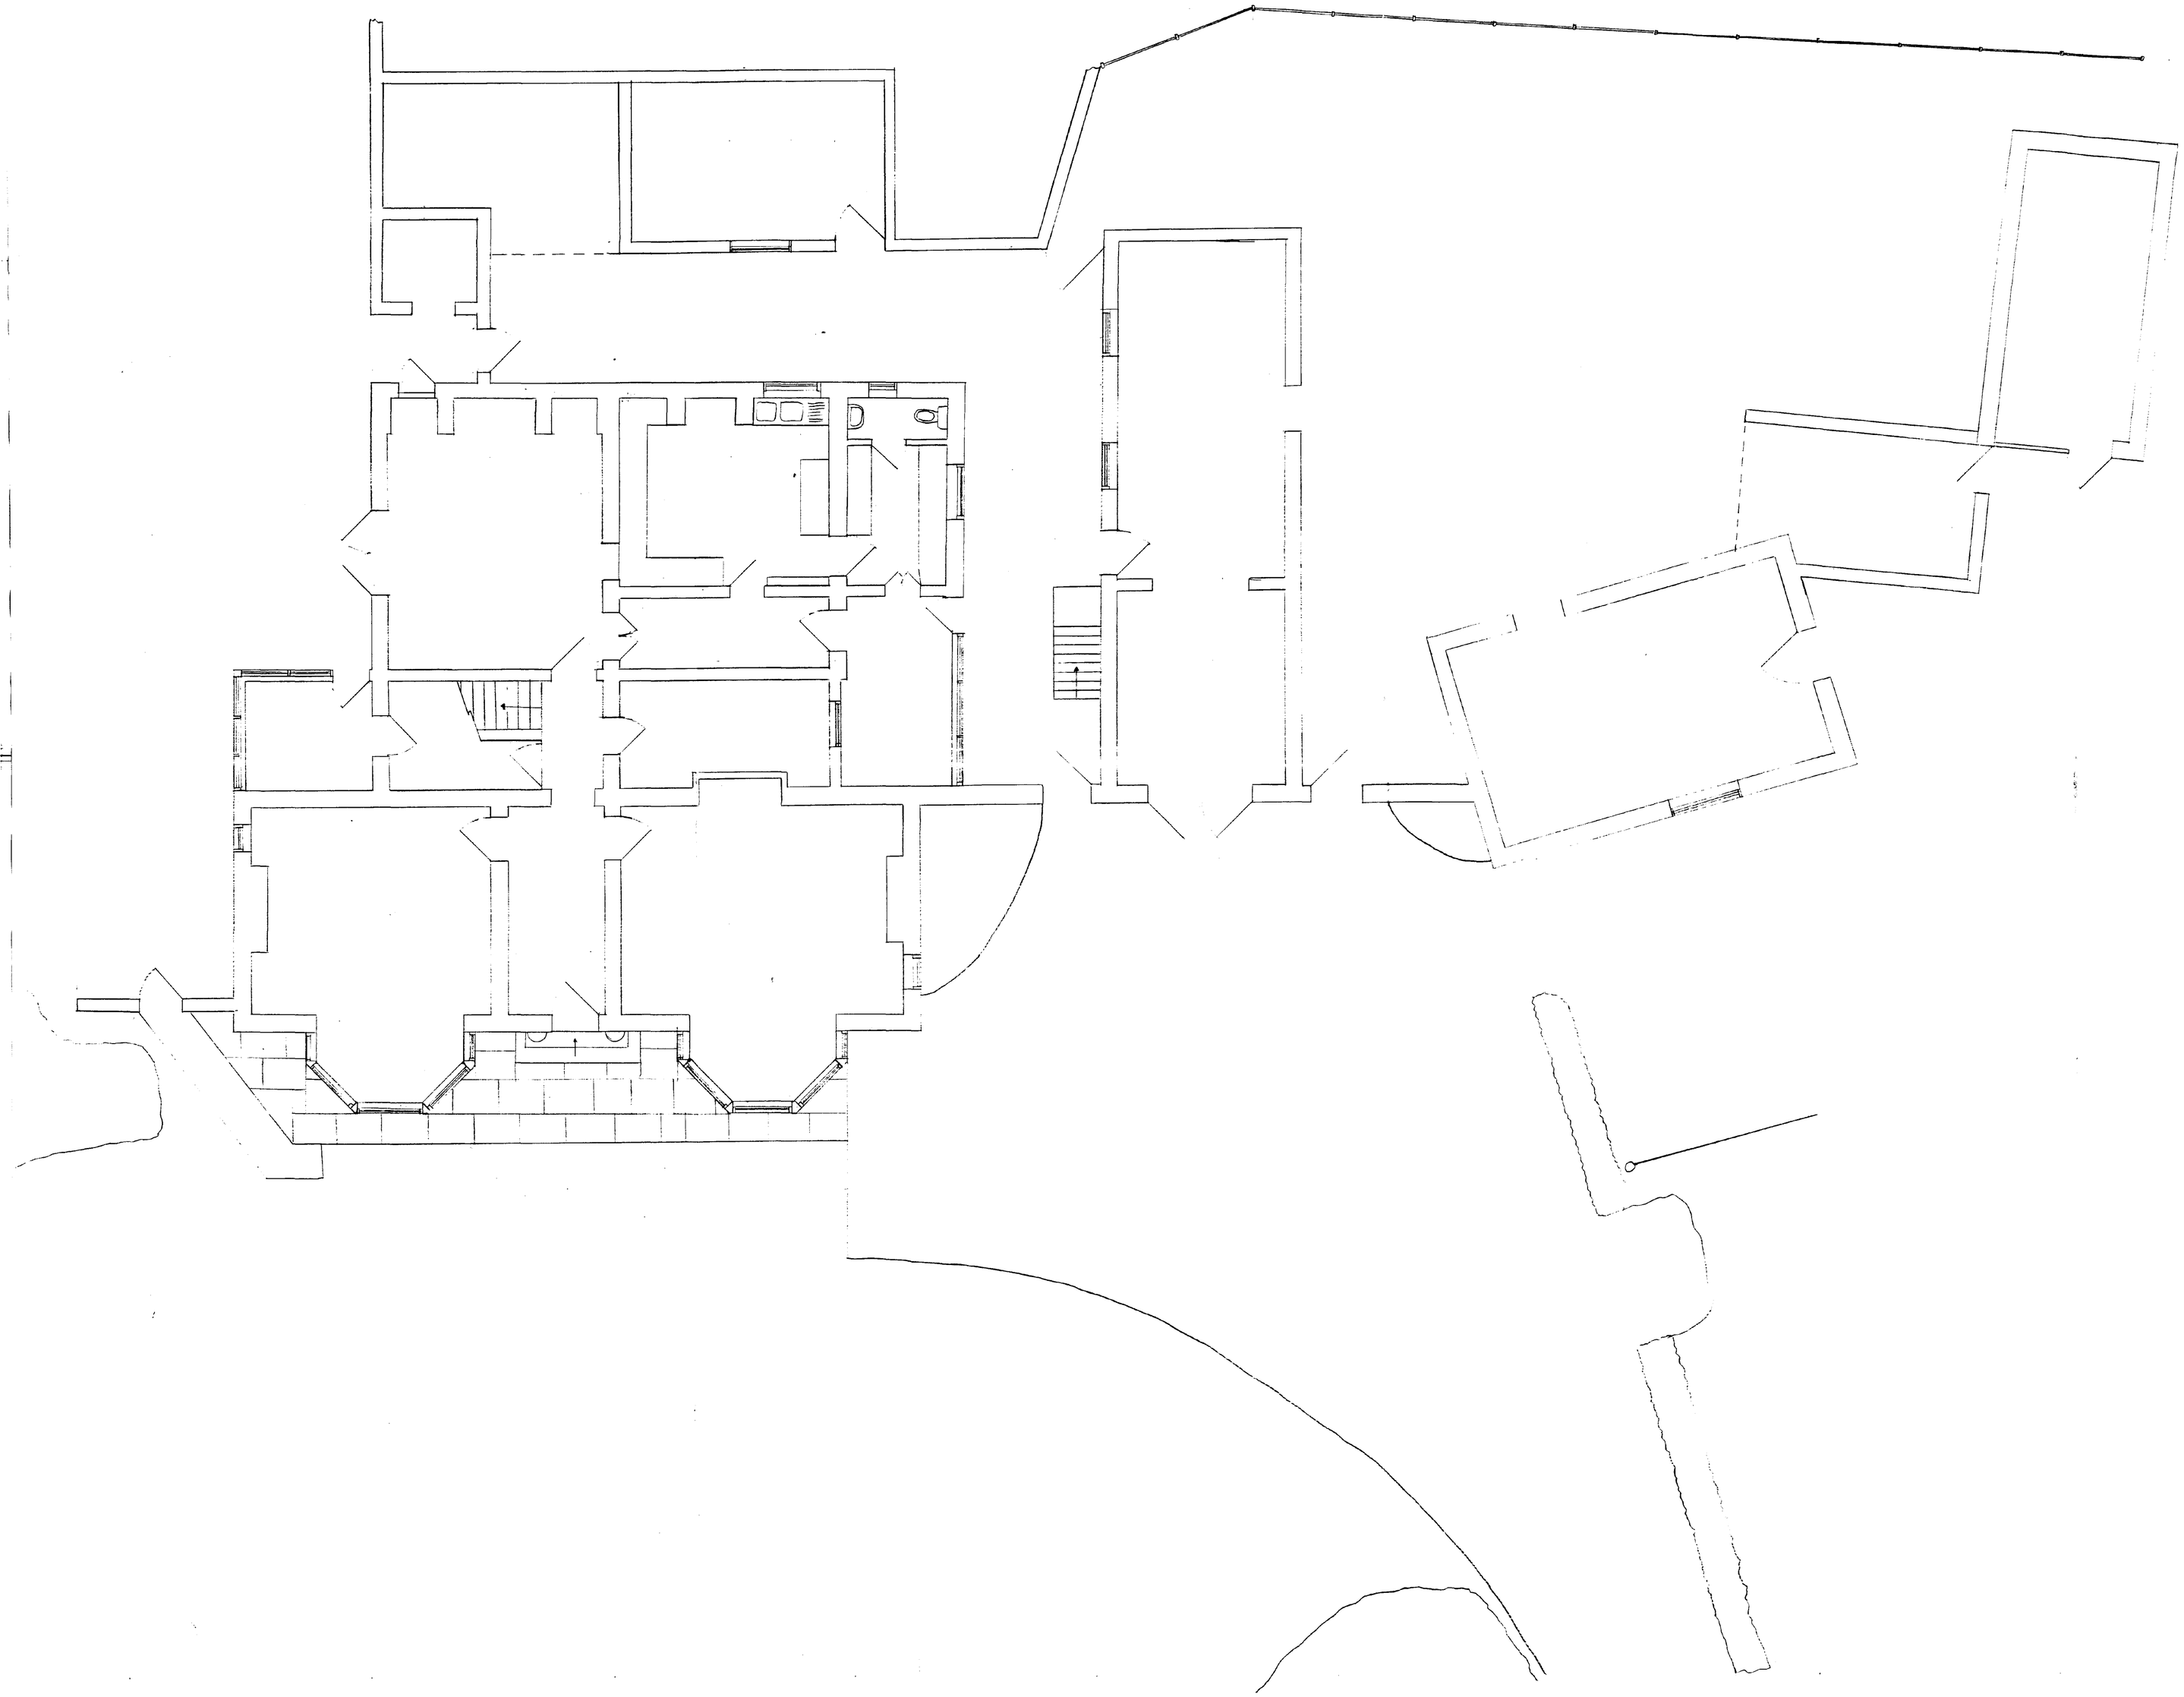

Rev	Date	Notes

Woodlands
Boston Road
Gosberton
Lincolnshire
PE11 4NU

Existing Ground Floor

SOUTH HOLLAND DC
HOUSING & PLANNING
12 SEP 1995
Ref: 0912/as

Scale 50:1
drawn by GRLadley
date Nov 1993

Drwg No. 001