

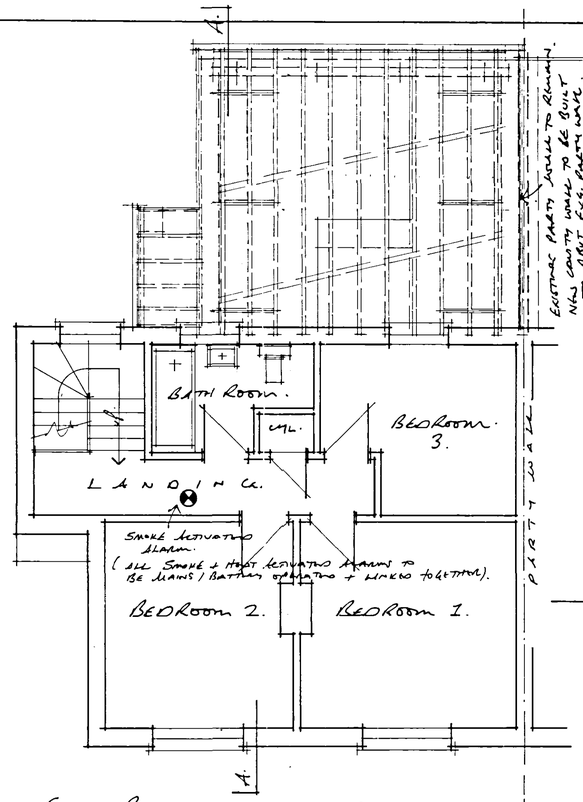


• FIRST FLOOR PLAN : NO CHANGES •


(EXTENSION ROOF STRUCTURE PLAN HOOKED)

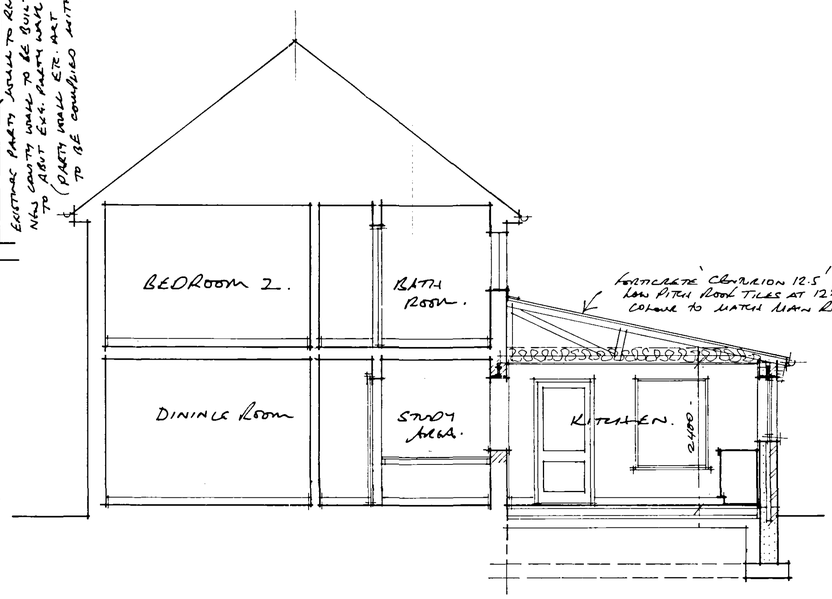


• CROSS SECTION A-A •

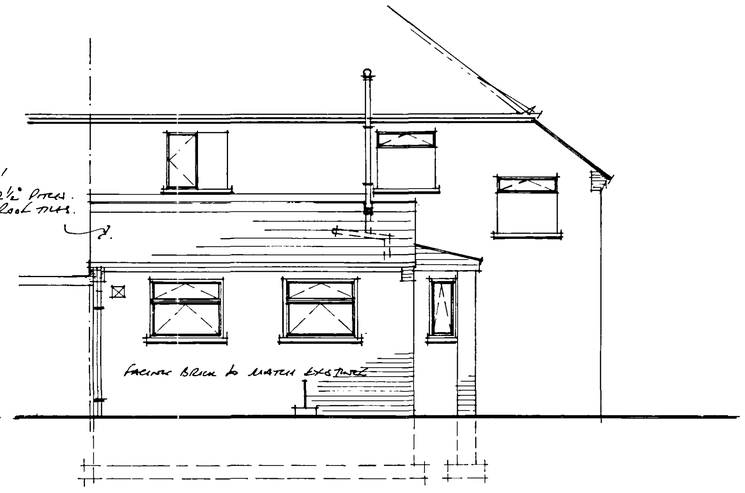


NORTH-EAST ELEVATION (REAR)

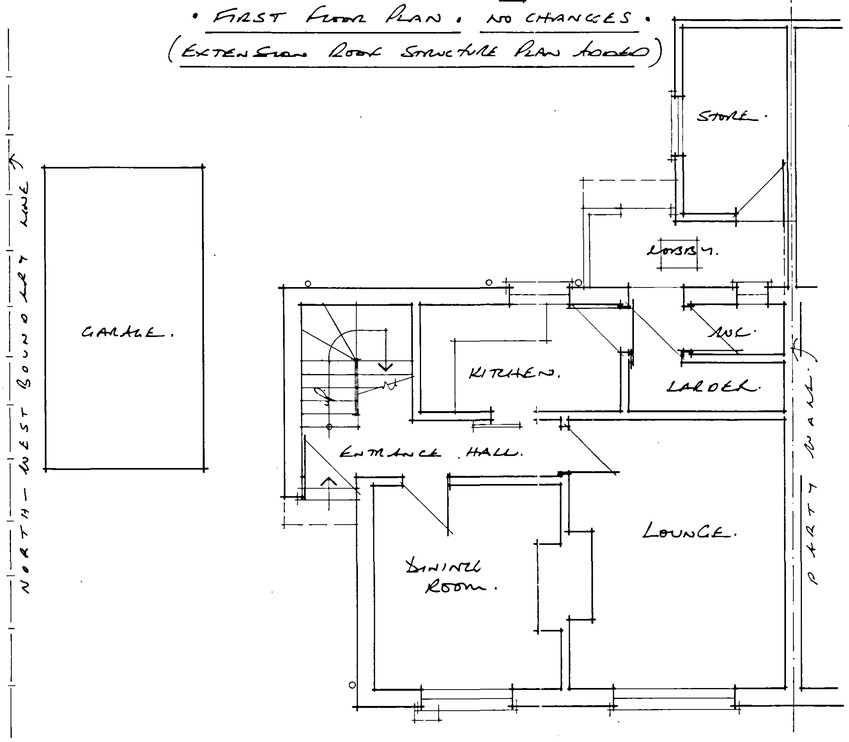

• GROUND FLOOR PLAN AS EXISTING •

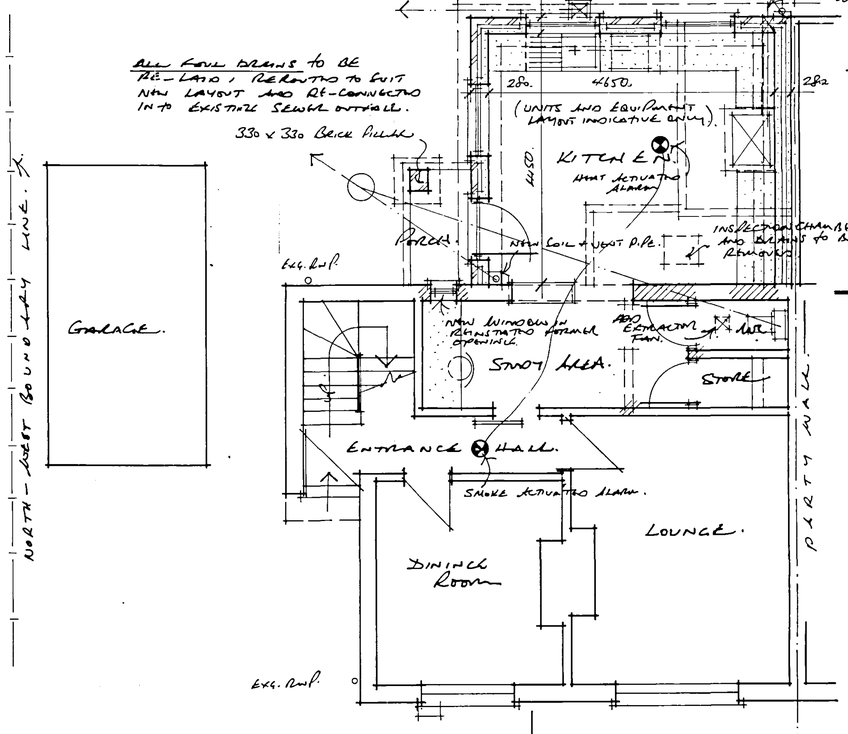

• GROUND FLOOR PLAN AS PROPOSED •

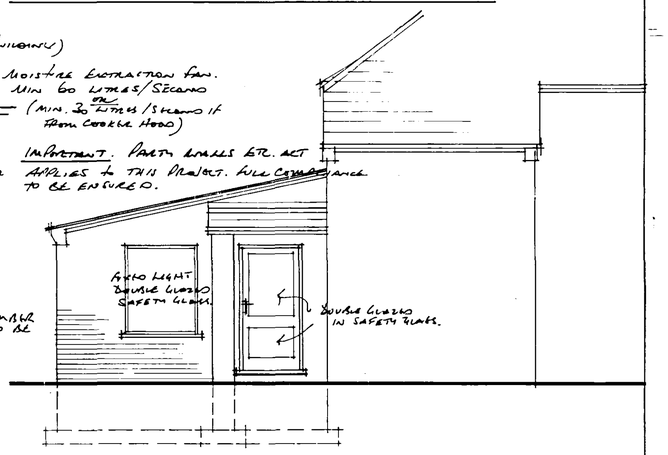

NORTH-WEST ELEVATION (SIDE)

0914/05

DETERMINED

• PROPOSED ALTERATIONS AND GROUND FLOOR REAR EXTENSION TO HOUSE • 2 GODFREY AVENUE • GOSBERTON • LINCS • for MR + MRS D. BRIGENT •

• DRAWING NO. 04/189/02 • SCALE 1:50 • JUNE 2005 • • R.N. COWLING MCIAT. ARCHITECTURAL TECHNOLOGIST • 9 GREENWAY CLOSE • SPALDING • LINCS. PE11 3RL • TEL: (01775) 723836 • R.N. Cowling •

REVISIONS.