

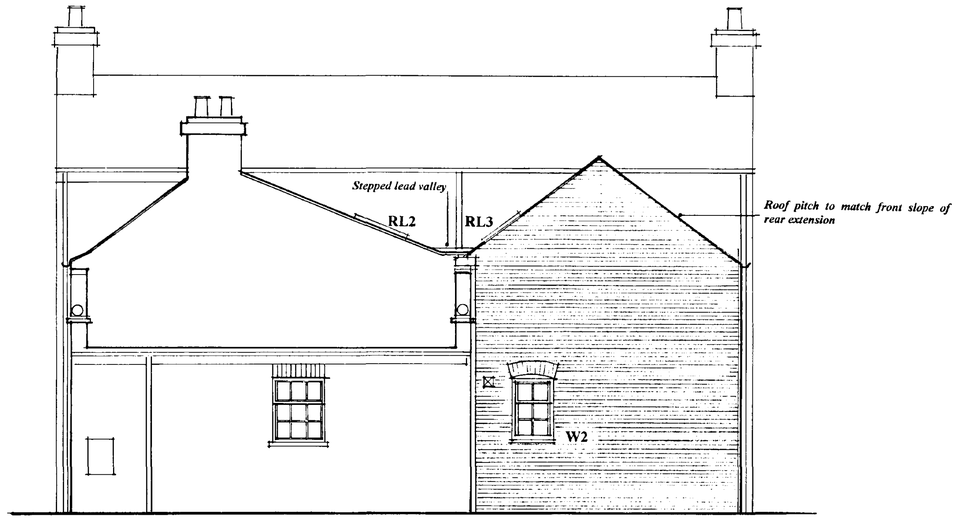



NORTH ELEVATION

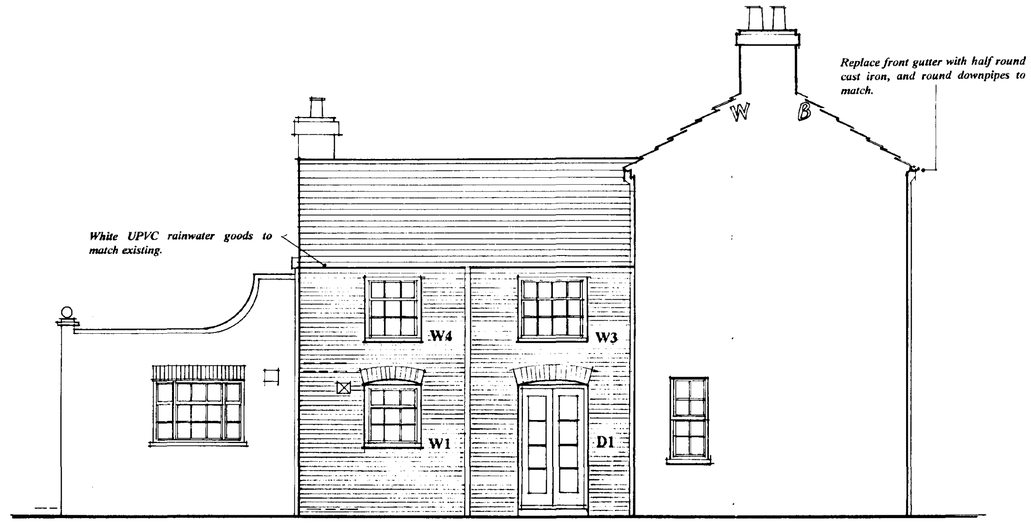



WEST ELEVATION

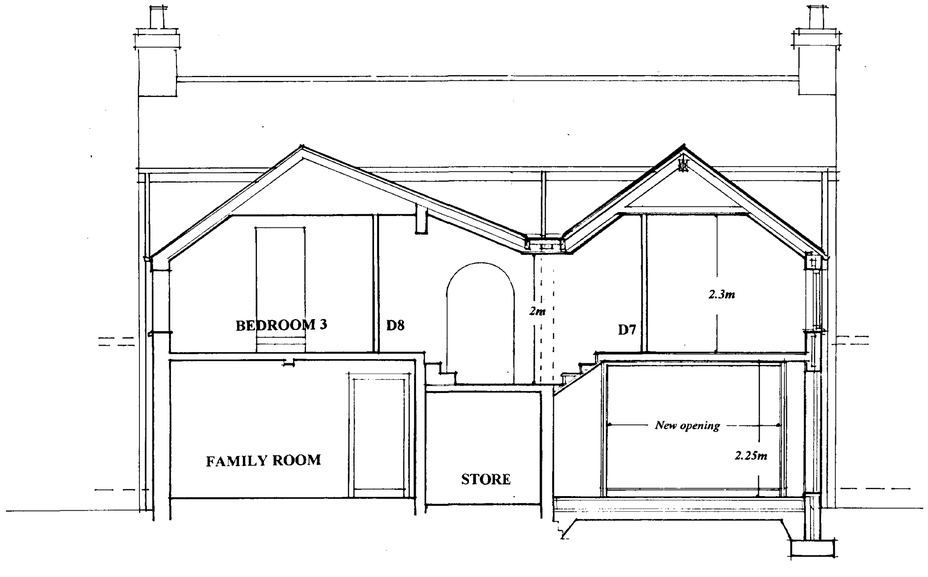


New extension

SECTION A-A

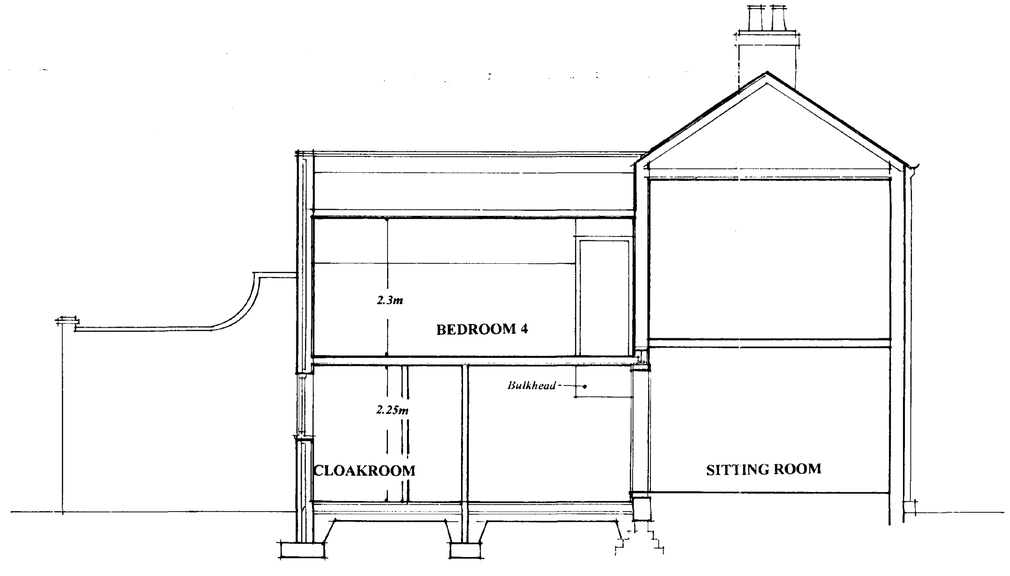


New extension

SECTION B-B

NOTES

All dimensions must be checked on site and not scaled from this drawing.

*WINDOWS*

*All windows to be double glazed vertically hung sashes in painted timber, with white spacer bars, and roll moulded frames.*

*W1 900 x 1045, vent area 0.252*
*W2 675 x 1045, vent area 0.181*
*W3 1125 x 1045 vent area 0.298*
*W4 900 x 1045*

*ROOF-LIGHTS*

*All roof-lights to be Velux with flush fitting flashing (note all hidden from view within valley area)*

*RL1, RL2 Type GGL 102, vent area 0.33*
*RL3, RL4 Type GGL 104, vent area 0.42*

*MATERIALS*

*WALLS - Good quality reclaimed brick to approved sample, in English garden wall bond of 3, set and pointed in a lime based mortar.*

*ROOF - Welsh slate with blue/grey angle ridge tiles and plain verges.*

⊠ *Extract fan*

**Submitted for planning and listed building consent to South Holland District Council on 18/08/97.**

| | Date | Revisions |
|---|---|---|
| A | | |

© copyright

**GLENN ANDERSON ASSOCIATES,**
The Mill Tower, Kirton End,
BOSTON PE20 1SP
Tel: 01205 724047
Fax: 01205 723792

Architectural and Landscape Consultants for Historic Buildings and Gardens Restoration Management, Propagators of Historic Plants and Topiary

Client
Mr and Mrs D. Matthews

Job Title
EXTENSION AND ALTERATIONS

THE FIRS, SILTSIDE,
GOSBERTON RISEGATE,
SPALDING

Drawing Title
PROPOSED ELEVATIONS AND SECTIONS

DETERMINED PLAN


Scale 1:50

Date AUGUST 1997 Drawn by


Drg No. AO/006/05 Rev

A PRODUCT OF THE UNO RANGE - ARCHITECT CAT NO 7311


594 x 841mm A1

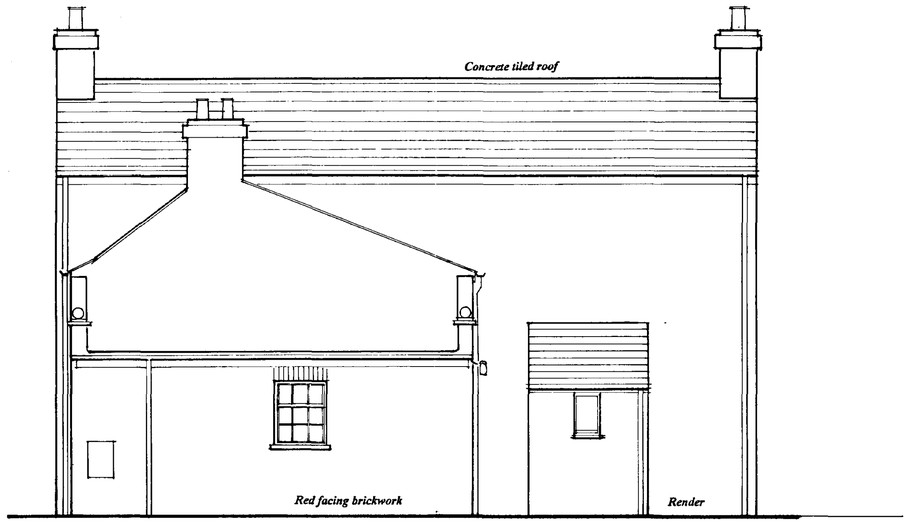



NORTH ELEVATION

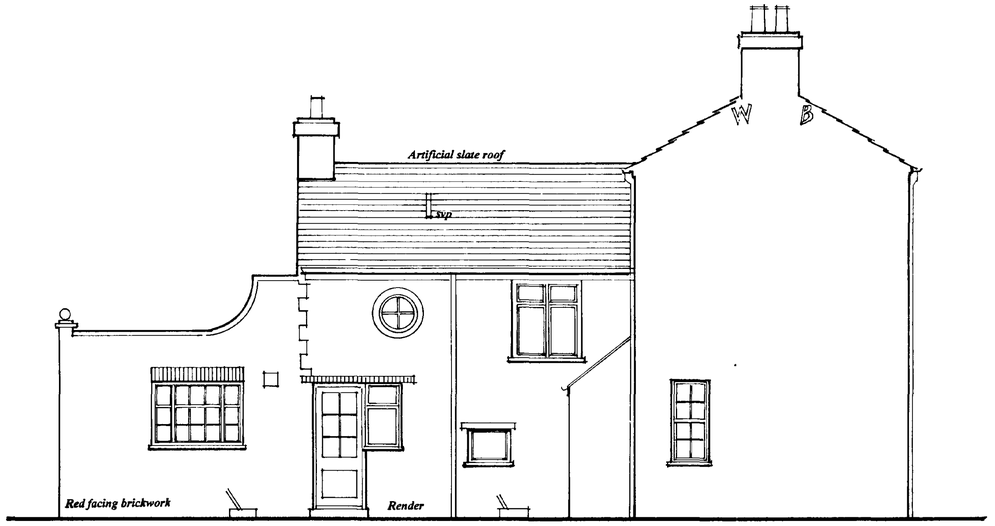


WEST ELEVATION

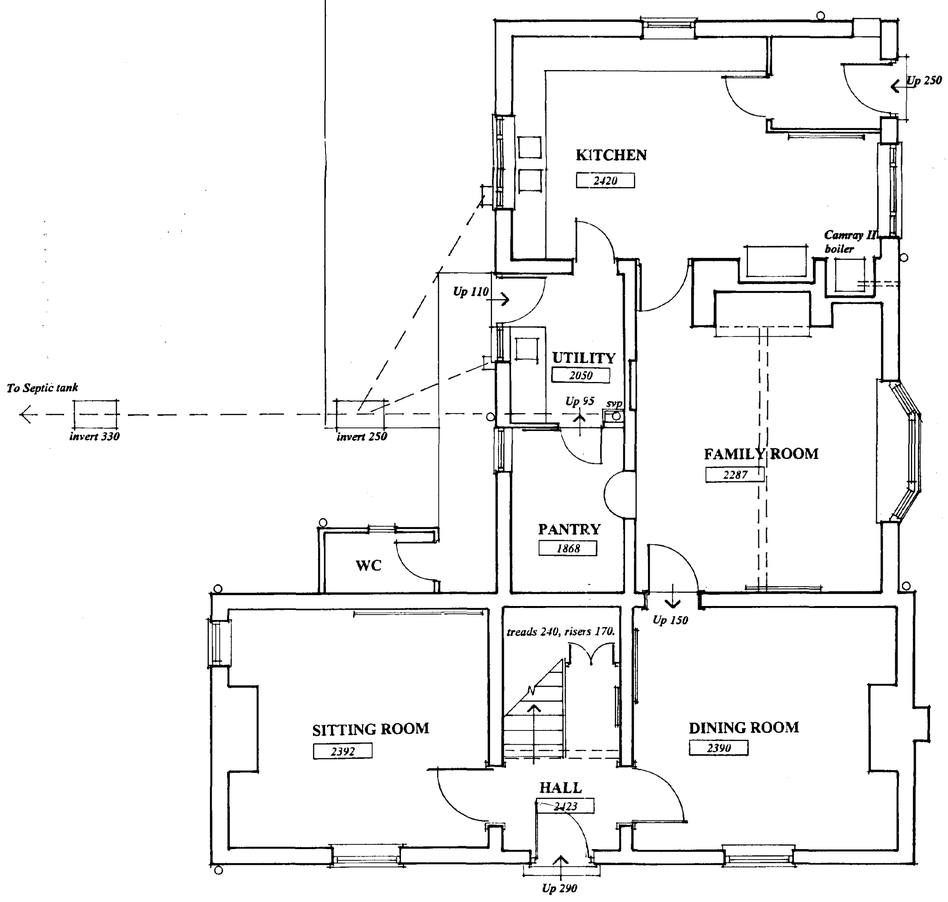


GROUND FLOOR PLAN

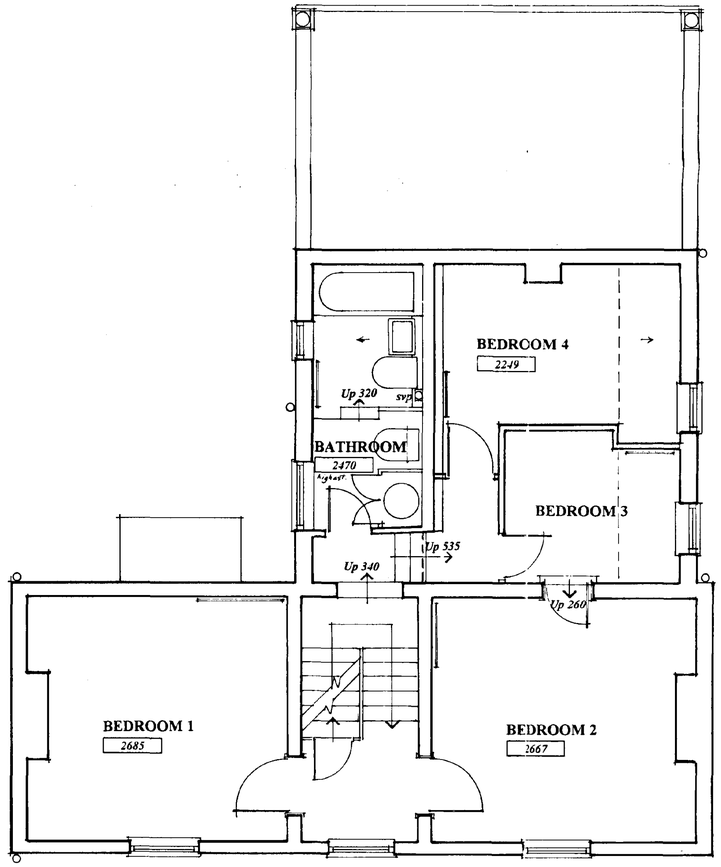


FIRST FLOOR PLAN

Ref: 0920/97

NOTES:

All dimensions must be checked on site and not scaled from this drawing.

| | | |
|---|---|---|
| A | | |
| | Date | Revisions |

© copyright

**GLENN ANDERSON ASSOCIATES,**
The Mill Tower, Kirton End,
BOSTON PE20 1SP
Tel: 01205 724047
Fax: 01205 723792

Architectural and Landscape Consultants for Historic Buildings and Gardens Restoration Management, Propagators of Historic Plants and Topiary

Client
Mr and Mrs D. Matthews

Job Title
EXTENSION AND ALTERATIONS

THE FIRS, SILTSIDE,
GOSBERTON RISEGATE,
SPALDING

Drawing Title
EXISTING PLANS AND ELEVATIONS

DETERMINED PLAN


Scale 1:50

Date MAY 1997 | Drawn by


Drg.No. AO/006/03 | Rev.

A PRODUCT OF THE UNO RANGE - ARCHITECT CAT No 7311

594 x 841mm A1

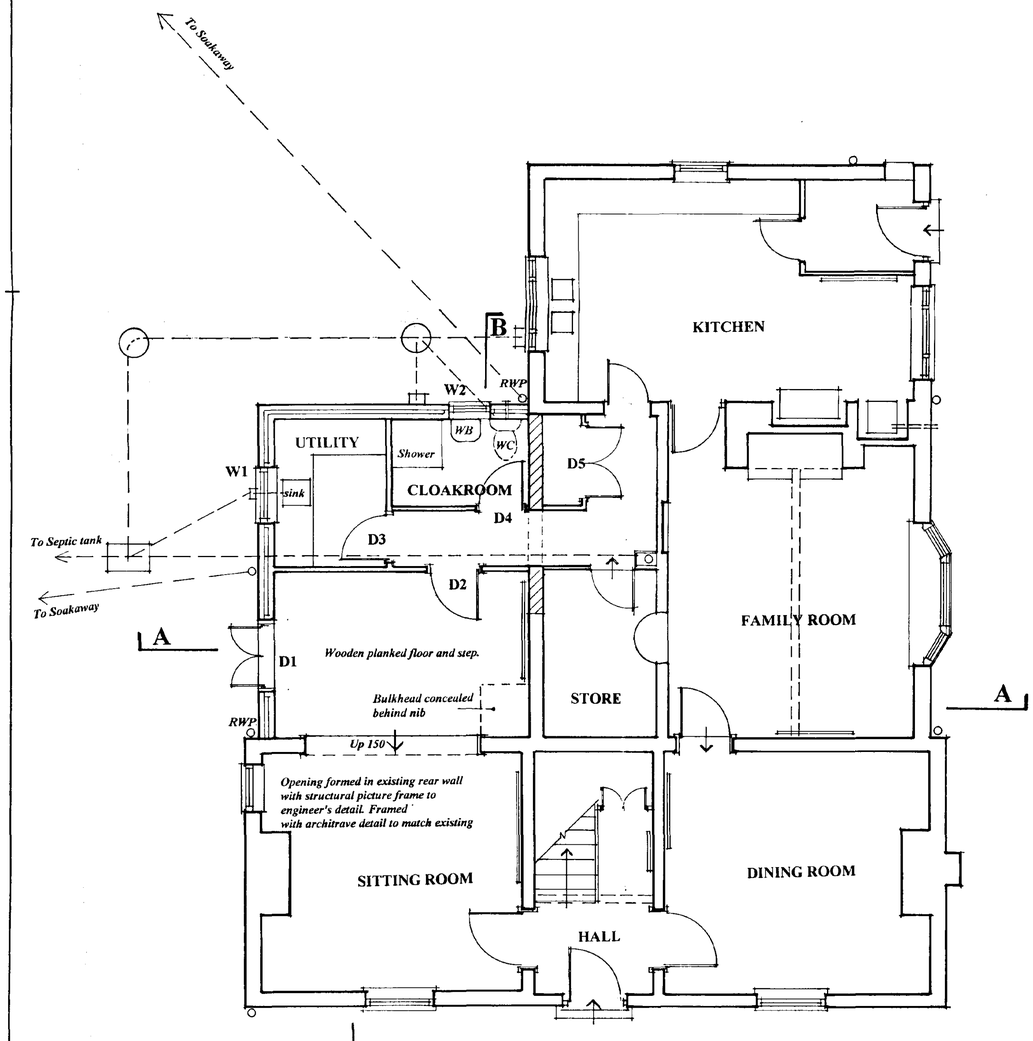


GROUND FLOOR PLAN

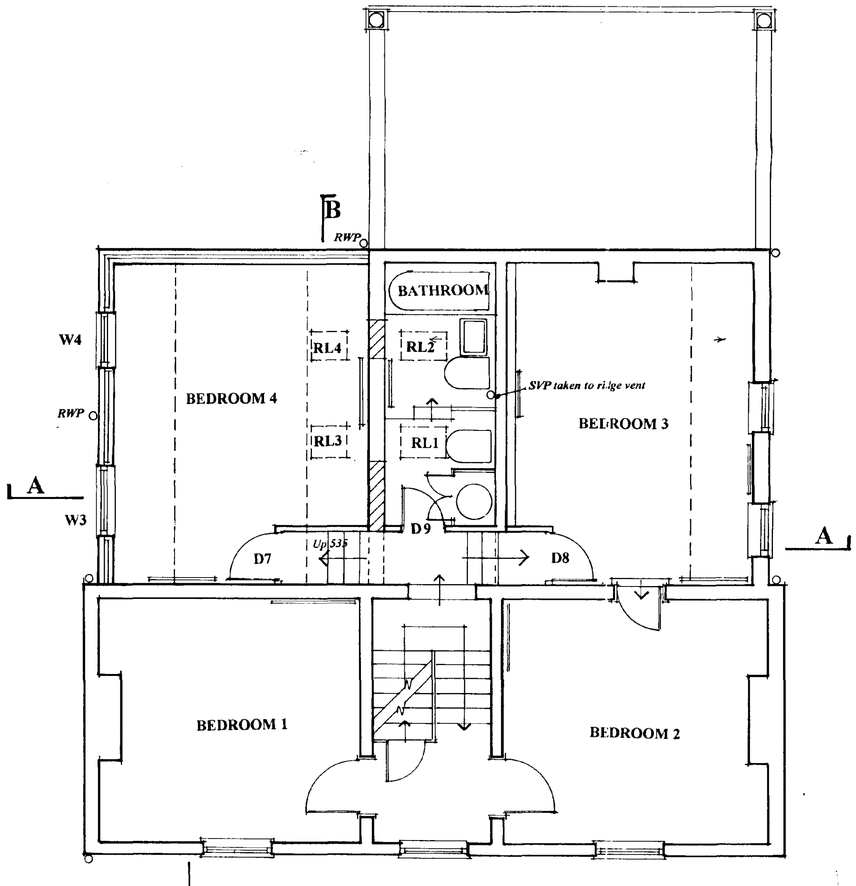


FIRST FLOOR PLAN

NOTES.

All dimensions must be checked on site and not scaled from this drawing

***DOORS***

*D1 Pair of French doors, 1125 x 2095, with frames to match sashes.*
*D2 Reused 2 panel door, with moulded frames and architrave to match existing*
*D3 Half glazed door*
*D4 Reused 6 panel door with moulded frame and architraves..*
*D5 Pair of re-used 6 panelled doors, set in moulded frame and architraves.*
*D7 Existing bedroom door re-used.*
*D8 Existing bedroom door re-used.*
*D9 Existing door in new frame, to re-align passage wall.*

*Take out existing door/window and block up in solid brickwork, toothed and bonded into existing walls.*

**Submitted for planning and listed building consent to South Holland District Council on 18/08/97.**

| | | |
|---|---|---|
| A | Date | Revisions |

© copyright

**GLENN ANDERSON ASSOCIATES,**
The Mill Tower, Kirton End,
BOSTON PE20 1SP
Tel: 01205 724047
Fax: 01205 723792

**Architectural and Landscape Consultants for Historic Buildings and Gardens Restoration Management, Propagators of Historic Plants and Topiary**

Client
**Mr and Mrs D. Matthews**

Job Title
**EXTENSION AND ALTERATIONS**

**THE FIRS, SILTSIDE, GOSBERTON RISEGATE, SPALDING**

Drawing Title
**PROPOSED PLANS**

DETERMINED PLAN

Scale 1:50

Date AUGUST 1997 Drawn by

Drg.No. AO/006/04 Rev.

A PRODUCT OF THE UNO RANGE - ARCHITECT CAT No 7311

594 x 841mm A1