

Do not scale directly from this drawing. All discrepancies are to be brought to the attention of the Practice.
The copyright to this drawing is owned by Trevor A Clay RIBA Ltd.




PROPOSED INDICATIVE ELEVATIONS

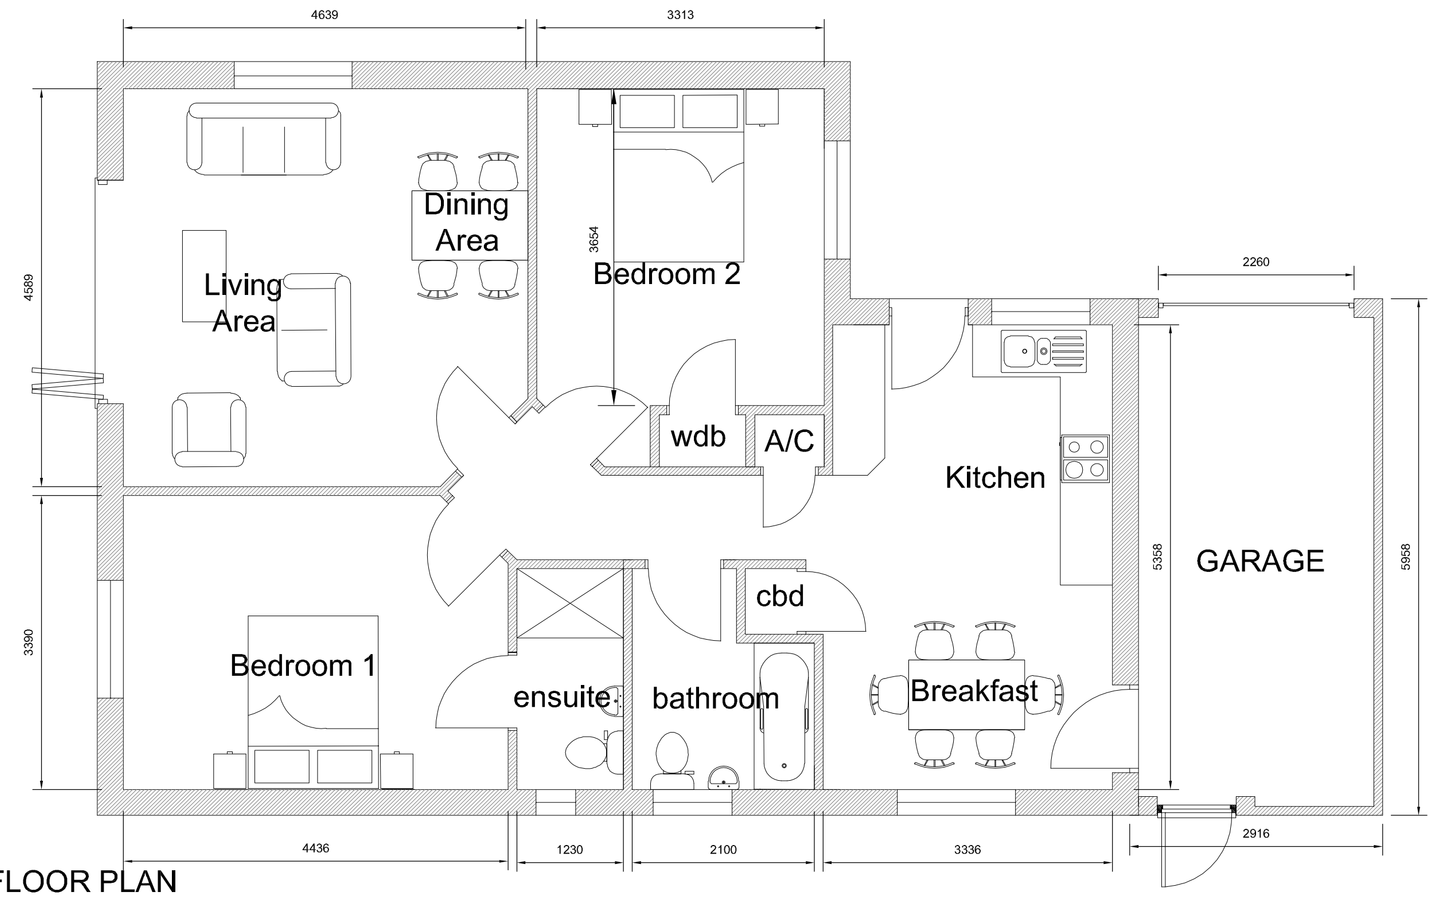

PROPOSED INDICATIVE FLOOR PLAN

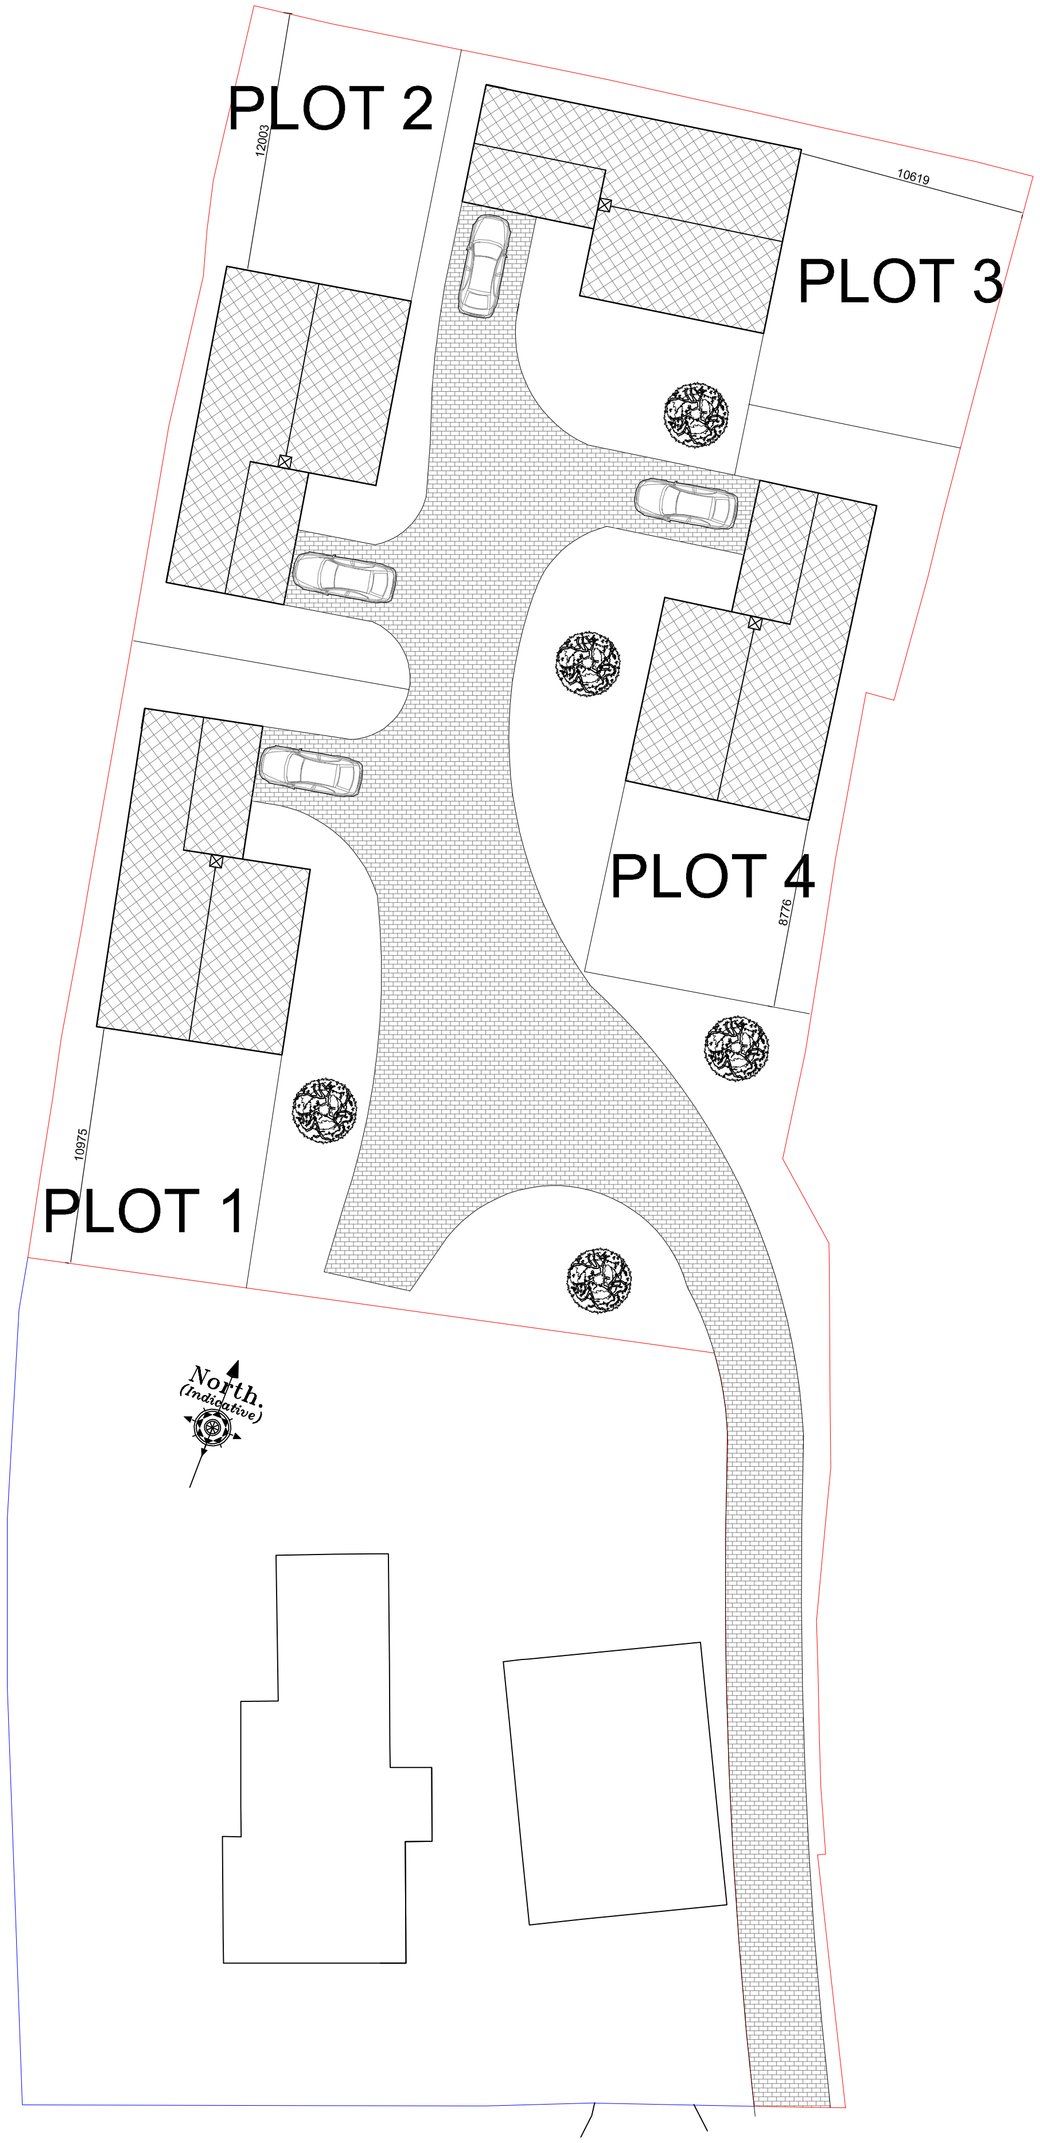

PROPOSED INDICATIVE BLOCK PLAN

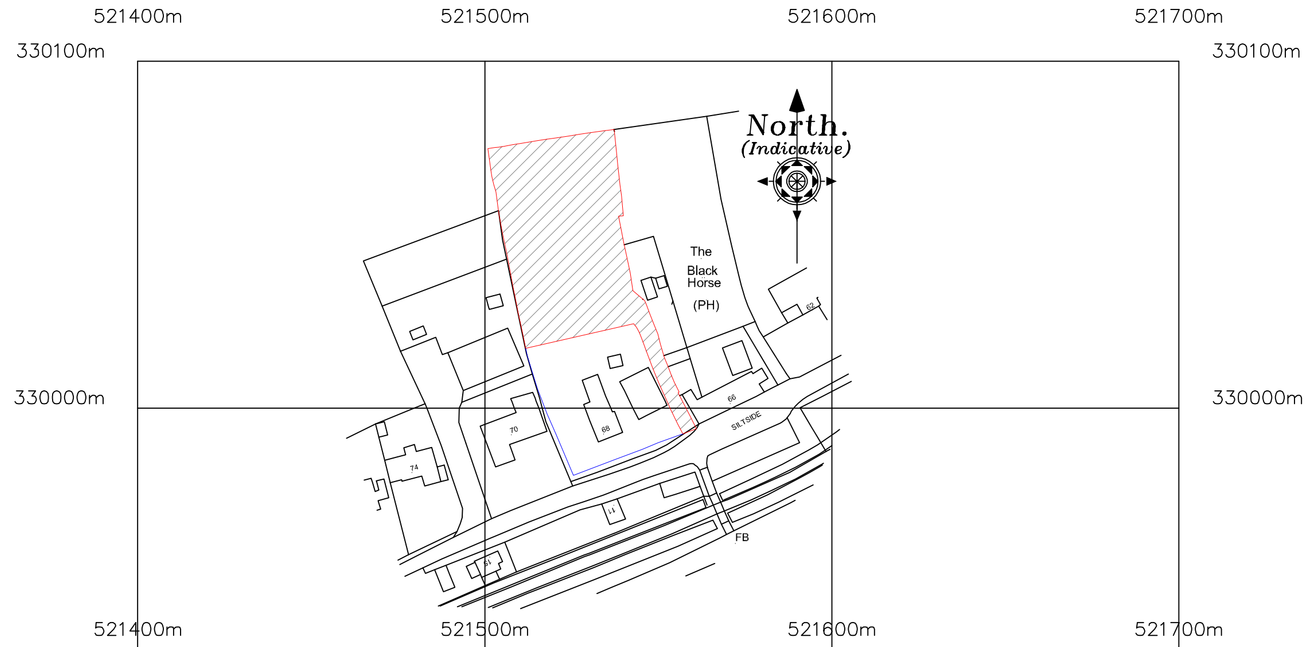

?Crown Copyright and database rights 2023 OS Licence no. 100019980

LOCATION PLAN

Revision	Date	Drawn	Description

Client Liz Lenten

Project RESIDENTIAL DEVELOPMENT @ 68 SILTSIDE GOSBERTON RISEGATE

Drawing Outline Planning (Indicitive)

Scale 1:50, 1:100 Drawn AWM Checked TAC Date 02/10/2023
1:200 & 1:1250 @ A1

Drawing No. 23/646/PA/002

Trevor A Clay RIBA Ltd, 14 Old Fendike Road, Weston Hills, Spalding, Lincs. PE126DD
01406 380027 07778 597975 trevor@tacarchitects.co.uk www.tacarchitects.co.uk