

NOTES

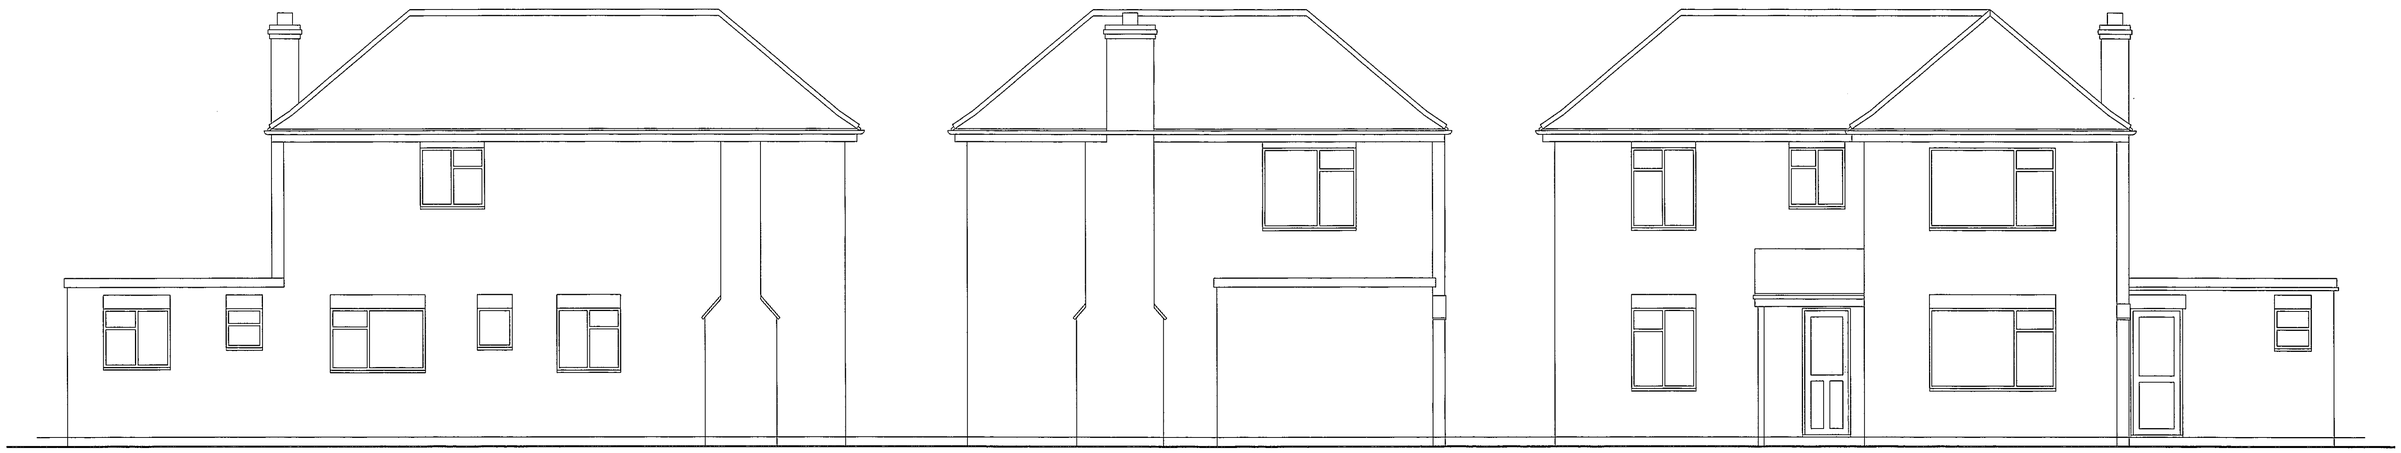


existing side elevation

existing rear elevation

existing side elevation

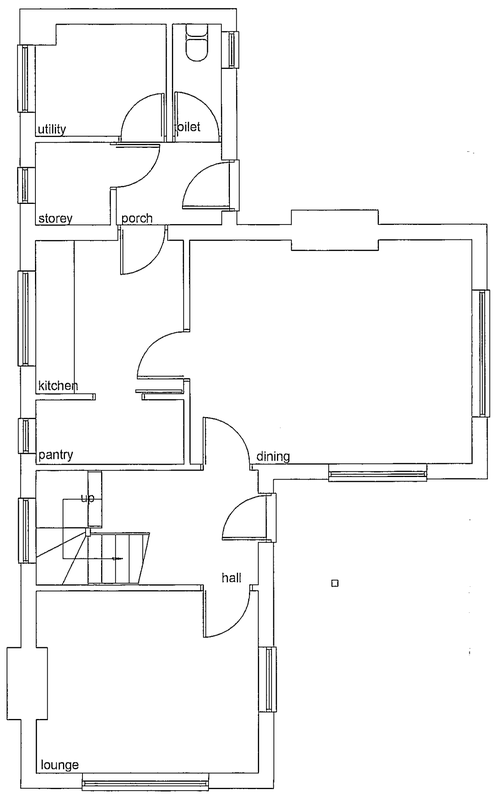


existing ground floor plan

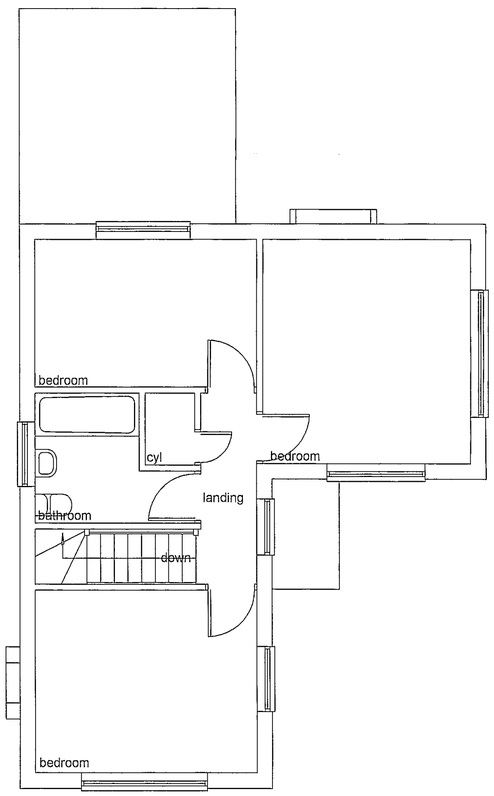

existing first floor plan



existing front elevation

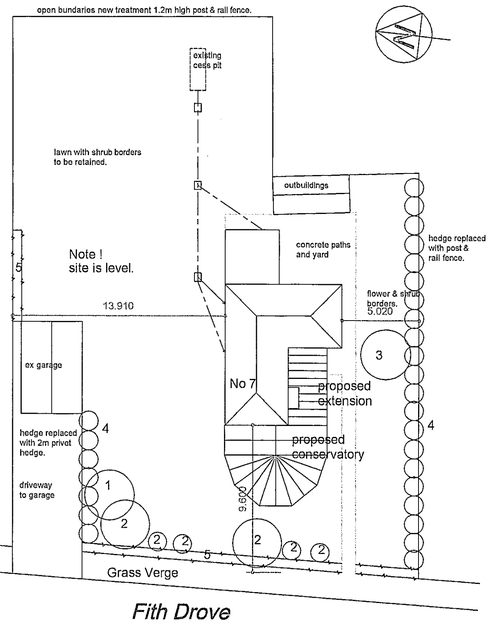

Fith Drove

Site Plan 1:200

Trees & Boundary Treatments Schedule

shrub 1 sprawling conifer to be removed.

trees 2 Lawson Cypress six number to be removed.

tree 3 Rowan to be removed.

hedgerows 4, 2m & 2.5m Leylandii to be removed.

hedgerows 5 2m to front & 3m to side Privet to be retained.

Leylandii hedge to northern boundary from front to garage to be replaced with 2m high privet hedge.

Leylandii hedge to southern boundary and all other open boundaries to be replaced with 1.2m high post and rail fencing.

DETERMINED PLAN

SHDC
Planning & Development
- 1 SEP 2008
Ref: 0952/08

TF Designs.
Tony Fitzjohn
7 Rudyard Grove, Gunthorpe, Peterborough, PE4 7UJ.
Telephone/Fax 01733-573239

PROJECT
Proposed Single Storey Extension & Conservatory at :-
No 7 Fifth Drove
Gosberton Clough
Existing Floor Plans & Elevations

CLIENT
Mr & Mrs N Bateman

DATE 14-08-2008
SCALE 1:25 & 1:50
DRG.No. 08-15-1/4