
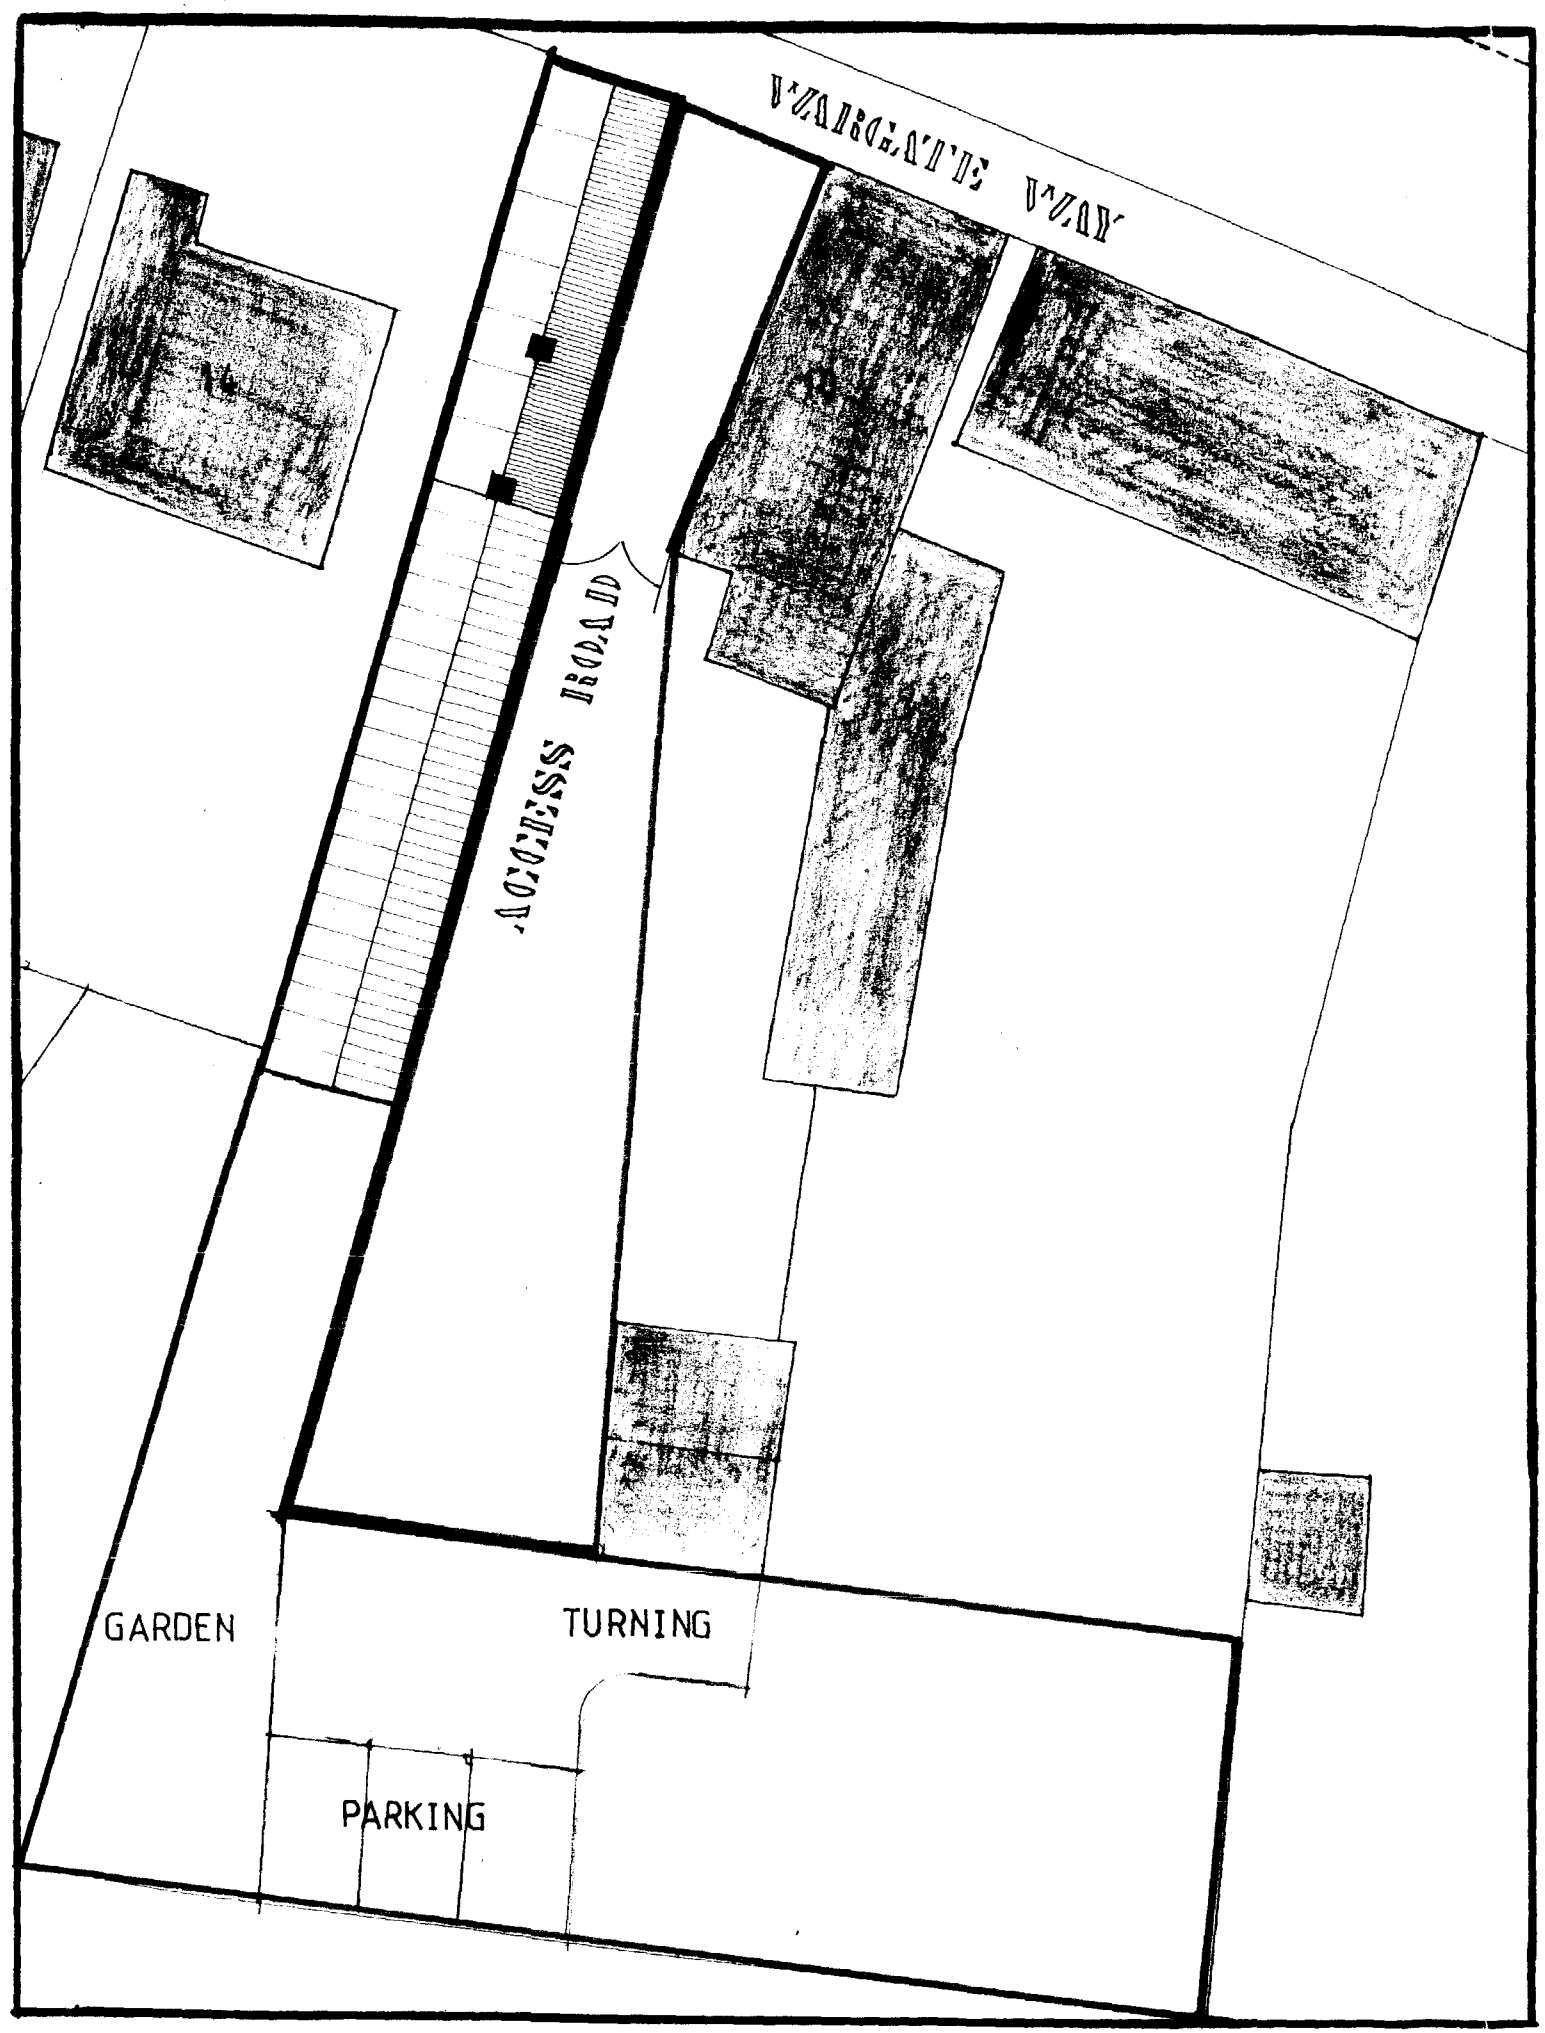


SITE PLAN (scale1:200)

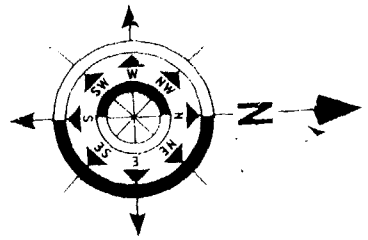

NOTES

Do not scale from this drawing

This drawing is copyright and may not be altered, traced, photographed or used for any purpose other than than for which it is issued without permission from John D Lynch Partnership.

The General Contractor is to check all dimensions on site and report discrepancies to the Architect.

All details shown in this drawing including foundations are based upon typical site conditions related to the area. No responsibility can be accepted for abnormal conditions which may be discovered during construction unless reported to the Architects so that design amendments may be considered. Site soil surveys are recommended in respect of foundations to establish specific site conditions before foundation work is undertaken.

revision	*date*
1. BOUNDARY AT REAR OF BUILDING ADDED.	13/08/97
2. PARKING ADDED	2/9/97
3. PARKING REVISED	24/10/97

SOUTH HOLLAND DC
HOUSING & PLANNING
30 OCT 1997
Ref. 0957/97

AMENDED PLAN
Ref.

JOHN D LYNCH
partnership
CHARTERED ARCHITECTS

project / drawing

PROPOSED ALTERATIONS TO EXISTING LAYOUT OF NO.12 WARGATE WAY , GOSBERTON

scale	*date*	*drawn*
1:200	JULY 97	*DJS*

project no.	*drawing no*
1412	AB/2

revisions
1 2 3