

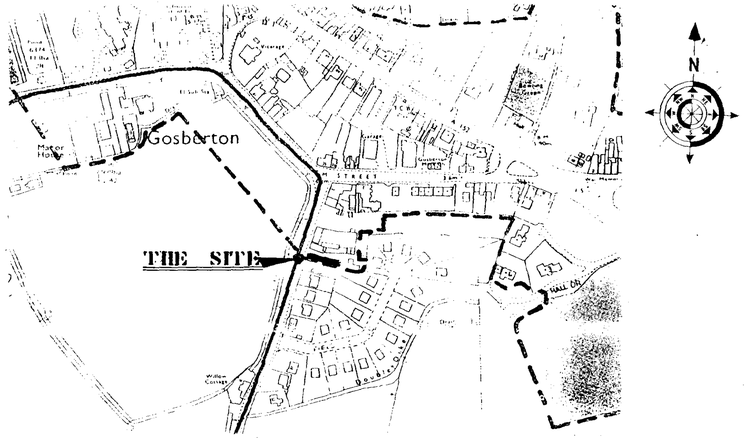


LOCATION PLAN (scale 1:2500)

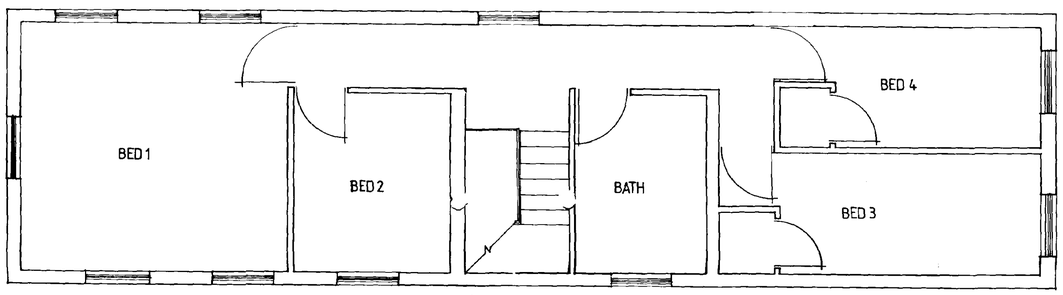


First Floor

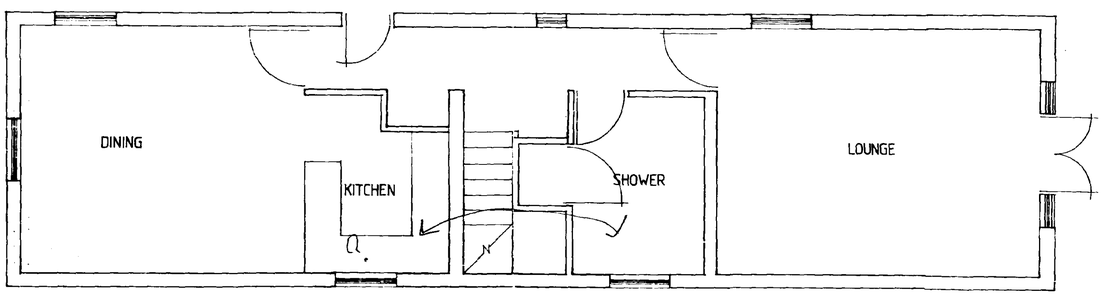

Ground Floor



South Elevation

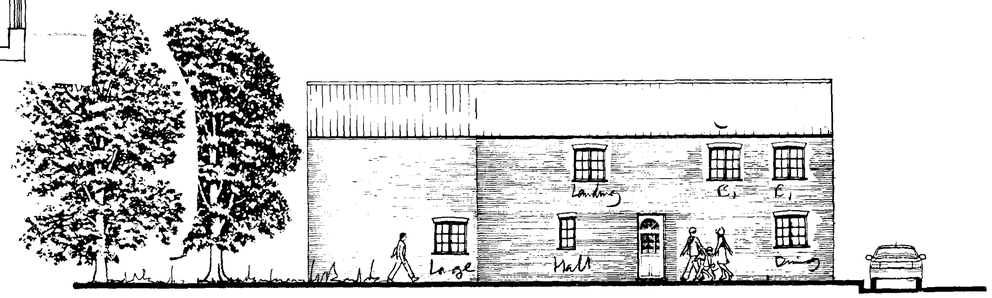

North Elevation

notes

Do not scale from this drawing

This drawing is copyright and may not be altered, traced, photographed or used for any purpose other than than for which it is issued without permission from John D Lynch Partnership.

The General Contractor is to check all dimensions on site and report discrepancies to the Architect.

All details shown in this drawing including foundations are based upon typical site conditions related to the area. No responsibilty can be accepted for abnormal conditions which may be discovered during construction unless reported to the Architects so that design amendments may be considered. Site soil surveys are recommended in respect of foundations to establish specific site conditions before foundation work is undertaken.

revision *date*

SOUTH HOLLAND DC
HOUSING & PLANNING
19 JAN 1998
Ref:

JOHN D LYNCH
partnership
CHARTERED ARCHITECTS

project / drawing

PROPOSED ALTERATIONS TO 12 WARGATE WAY, GOSBERTON FOR MR OBOYLE.

scale	*date*	*drawn*
1: 50 1: 100	JAN 1998	*KB*

project no.	*drawing no*
1412	SK/1

revisions


Do not scale from this drawing.

This drawing is copyright and may not be altered, traced, photographed or used for any purpose other than that for which it is issued without permission from John D Lynch Partnership.


The General Contractor is to check all dimensions on site and report discrepancies to the Architect.

All details shown in this drawing including foundations are based upon typical site conditions related to the area. No responsibility can be accepted for abnormal conditions which may be discovered during construction unless reported to the Architects so that design amendments may be considered. Site soil surveys are recommended in respect of foundations to establish specific site conditions before foundation work is undertaken.


revision	date
1 MOVING OF KITCHEN AND ADDING OF CUPB'	
2 General revisions	29/8/97

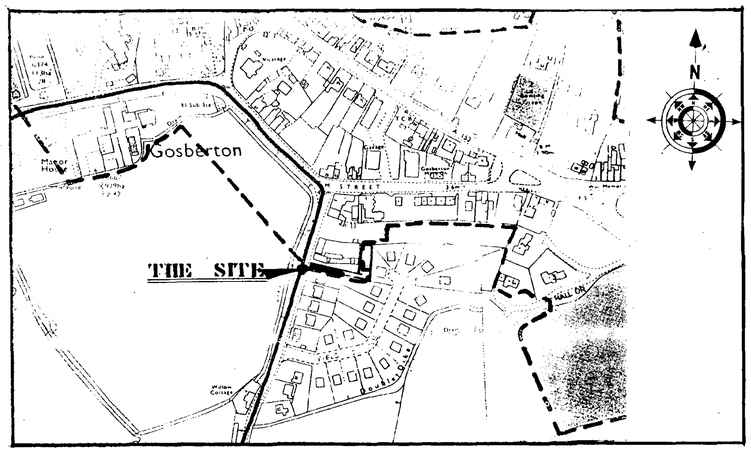


LOCATION PLAN (scale 1:2500)

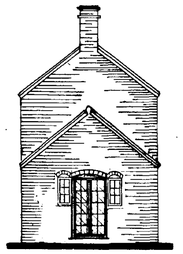

EAST ELEVATION

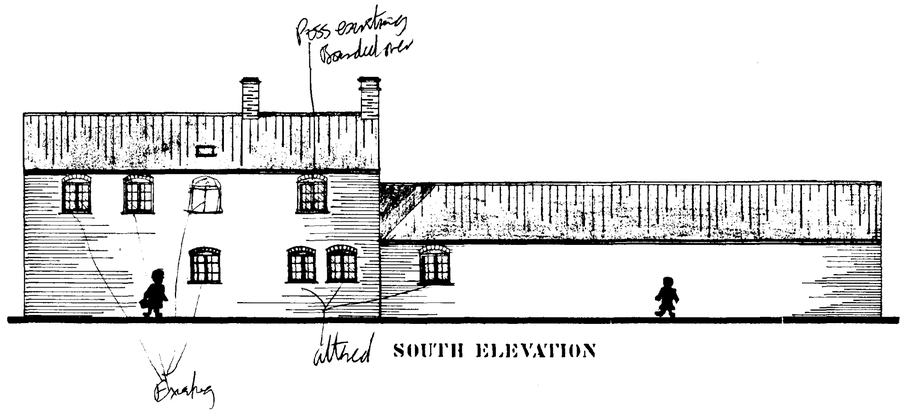


SOUTH ELEVATION

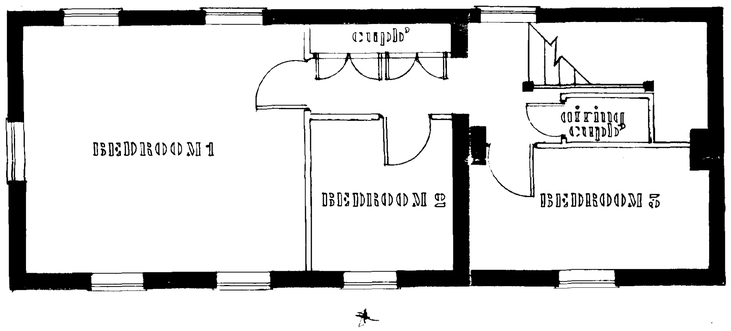


FIRST FLOOR PLAN



WEST ELEVATION

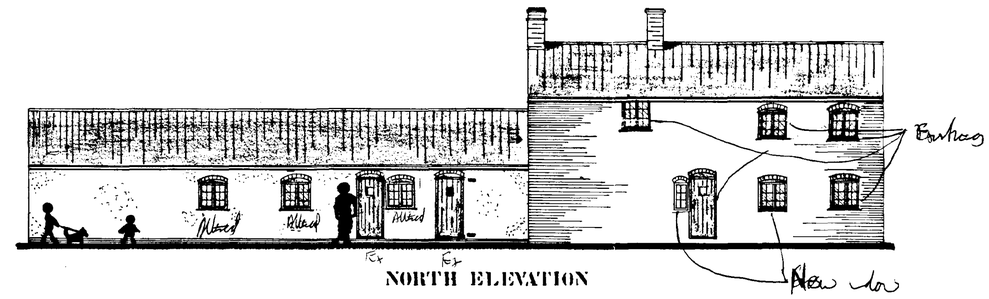

NORTH ELEVATION

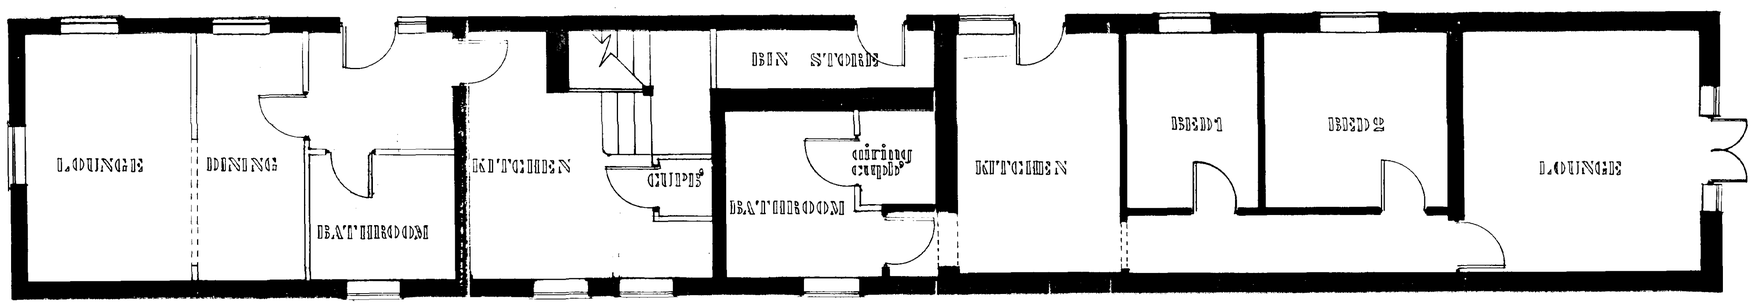

GROUND FLOOR PLAN



JOHN D LYNCH
partnership
CHARTERED ARCHITECTS

project - drawing

PROPOSED ALTERATIONS TO EXISITING LAYOUT OF NO.12 WARGATE WAY , GOSBERTON

scale	*date*	*drawn*
1:50 1:100	JULY 97	DJS

project no.	*drawing no*
1412	AB/1

revisions
X 2