
© Design Copyright reserved. Written consent must be obtained before copying or reproducing this drawing. Do not scale this drawing, use figured dimensions only. Contractors are responsible for taking and checking site dimensions. Any discrepancy must be reported to the Architectural Technologist immediately.


Rev.A: Amended following meeting with Panning Officer 27/02/03 NAH
Rev.B: Building Regulation submission detail added 1/8/03 NAH
Rev.C: Boundary wall details added 5/8/03 NAH

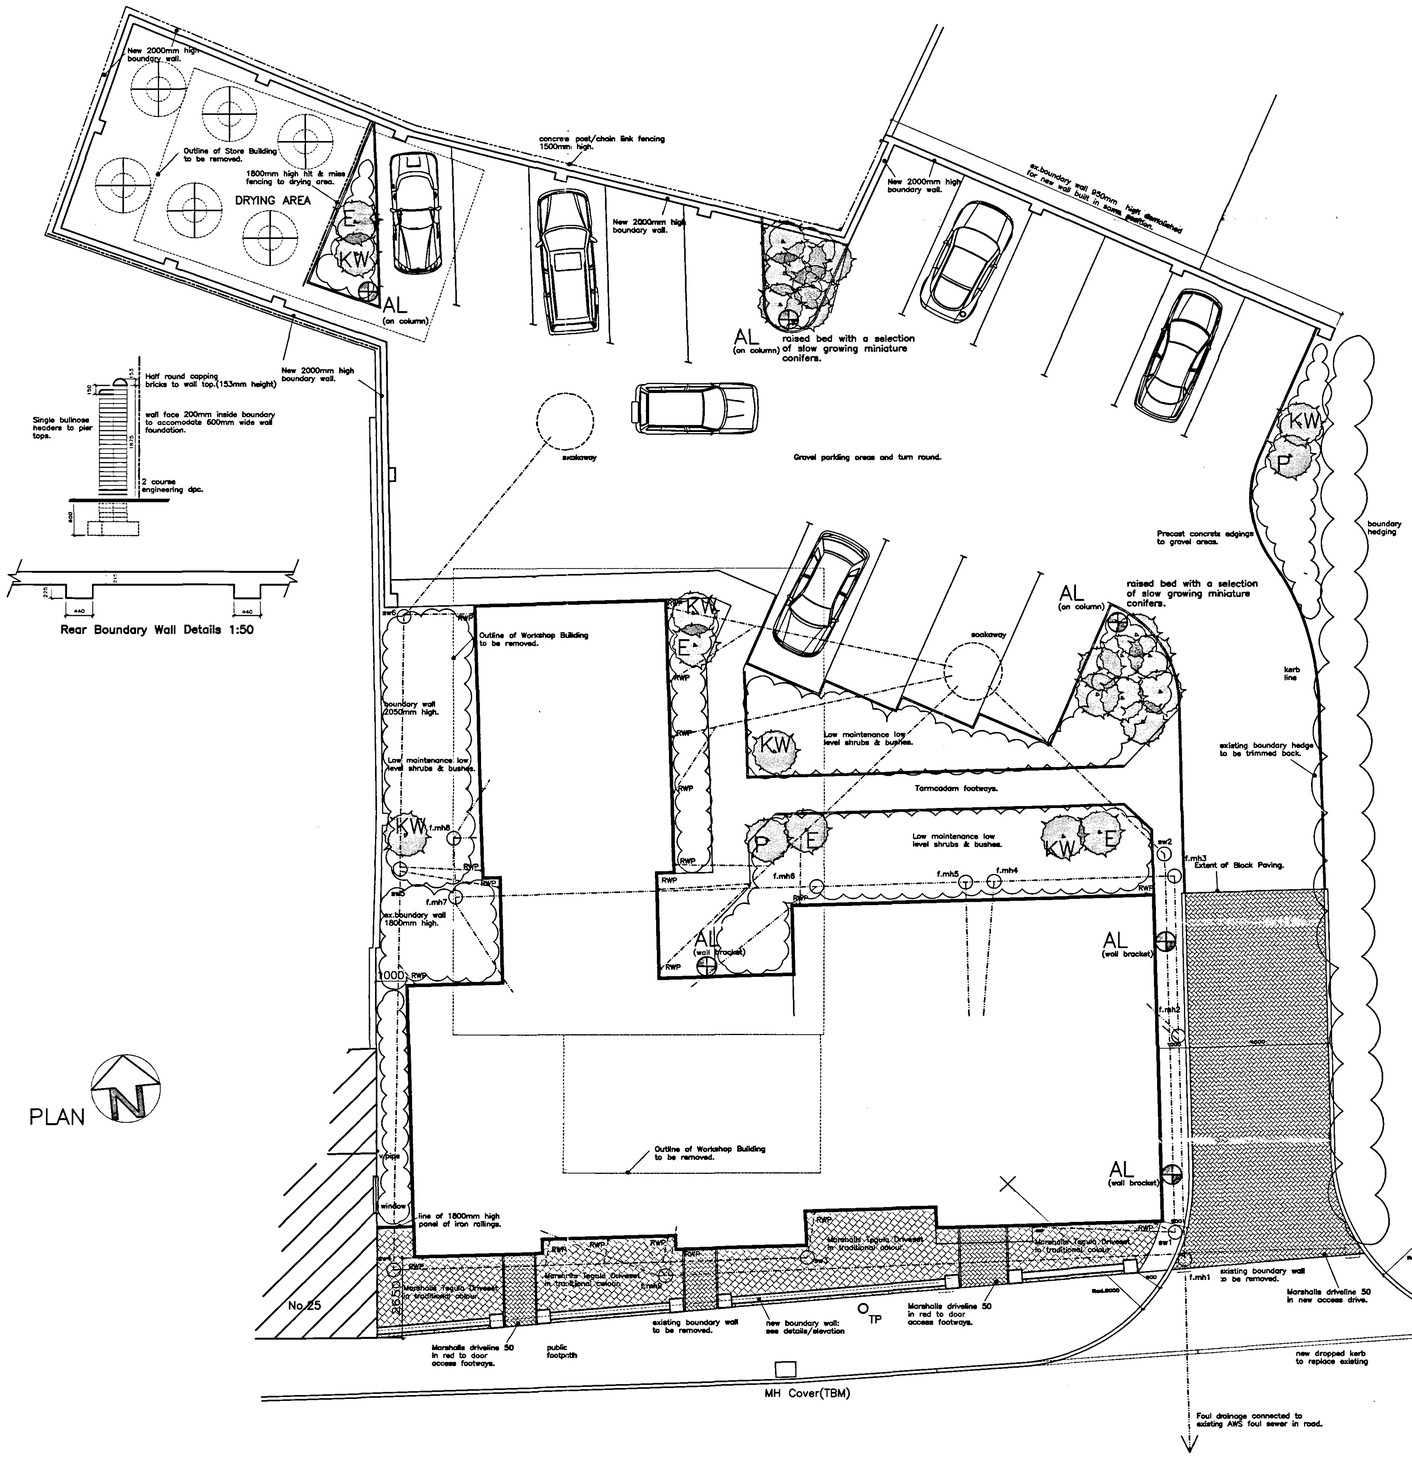

PLAN



BOUNDARY WALL Elevation to salem Street.

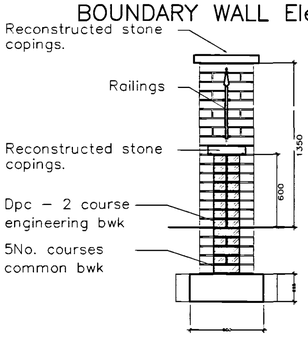


Front Boundary Wall Section

Trees
E Eucalyptus
KW Kilmarnock Willow (Minature Ornamental)
P Prunus (Ornamental Cherry)

Shrubs:Evergreen
Hebe
Euonymus Fortunei
Brachuglottis
Hebe
Choisya
Artemisia
Lavendula
Box
Calamagrostis

AL Amenity Lights by Lamps & Lighting Ltd
Strand Lantern heads on 2.0m high Columns
Strand Wall 1 wall mounted

External lights to be fitted with lamps having a luminous efficacy greater than 40 lumens per circuit–watt with automatic daylight and movement sensor controls.

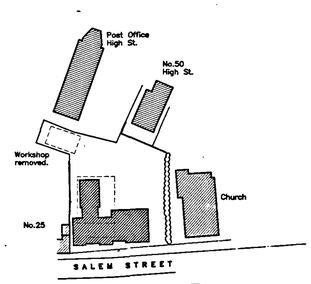

BLOCK PLAN
1:500

DETERMINED PLAN

SUDC Planning Department
-7 AUG 2003
0931/03

NEIL DOWLMAN Architecture
Neil Dowlman Architecture Ltd
14 Market Place
Boston, Lincs PE21 6EH
Tel: 01205 357272 Fax: 01205 351115
Email: boston@neildowlman-architecture.co.uk
Member of The Royal Institute of British Architects
Members of The British Institute of Architectural Technologists
Chartered Architect
Architectural Technologists • Planning Supervisors
Project Managers • Party wall Surveyors • Access Consultants
Offices also at Alford & Grantham
www.neildowlman-architecture.co.uk

Client: Hanover Holdings Inc.	Scale: 1:100
Project: Proposed Residential Development Silver Drive Engineering Salem Street Gosberton Spalding Lincs.	Date: Feb. 2003 Drawn by: NAH Drawing No: 1074–07
Title: Site Plan as Proposed	Revision: C