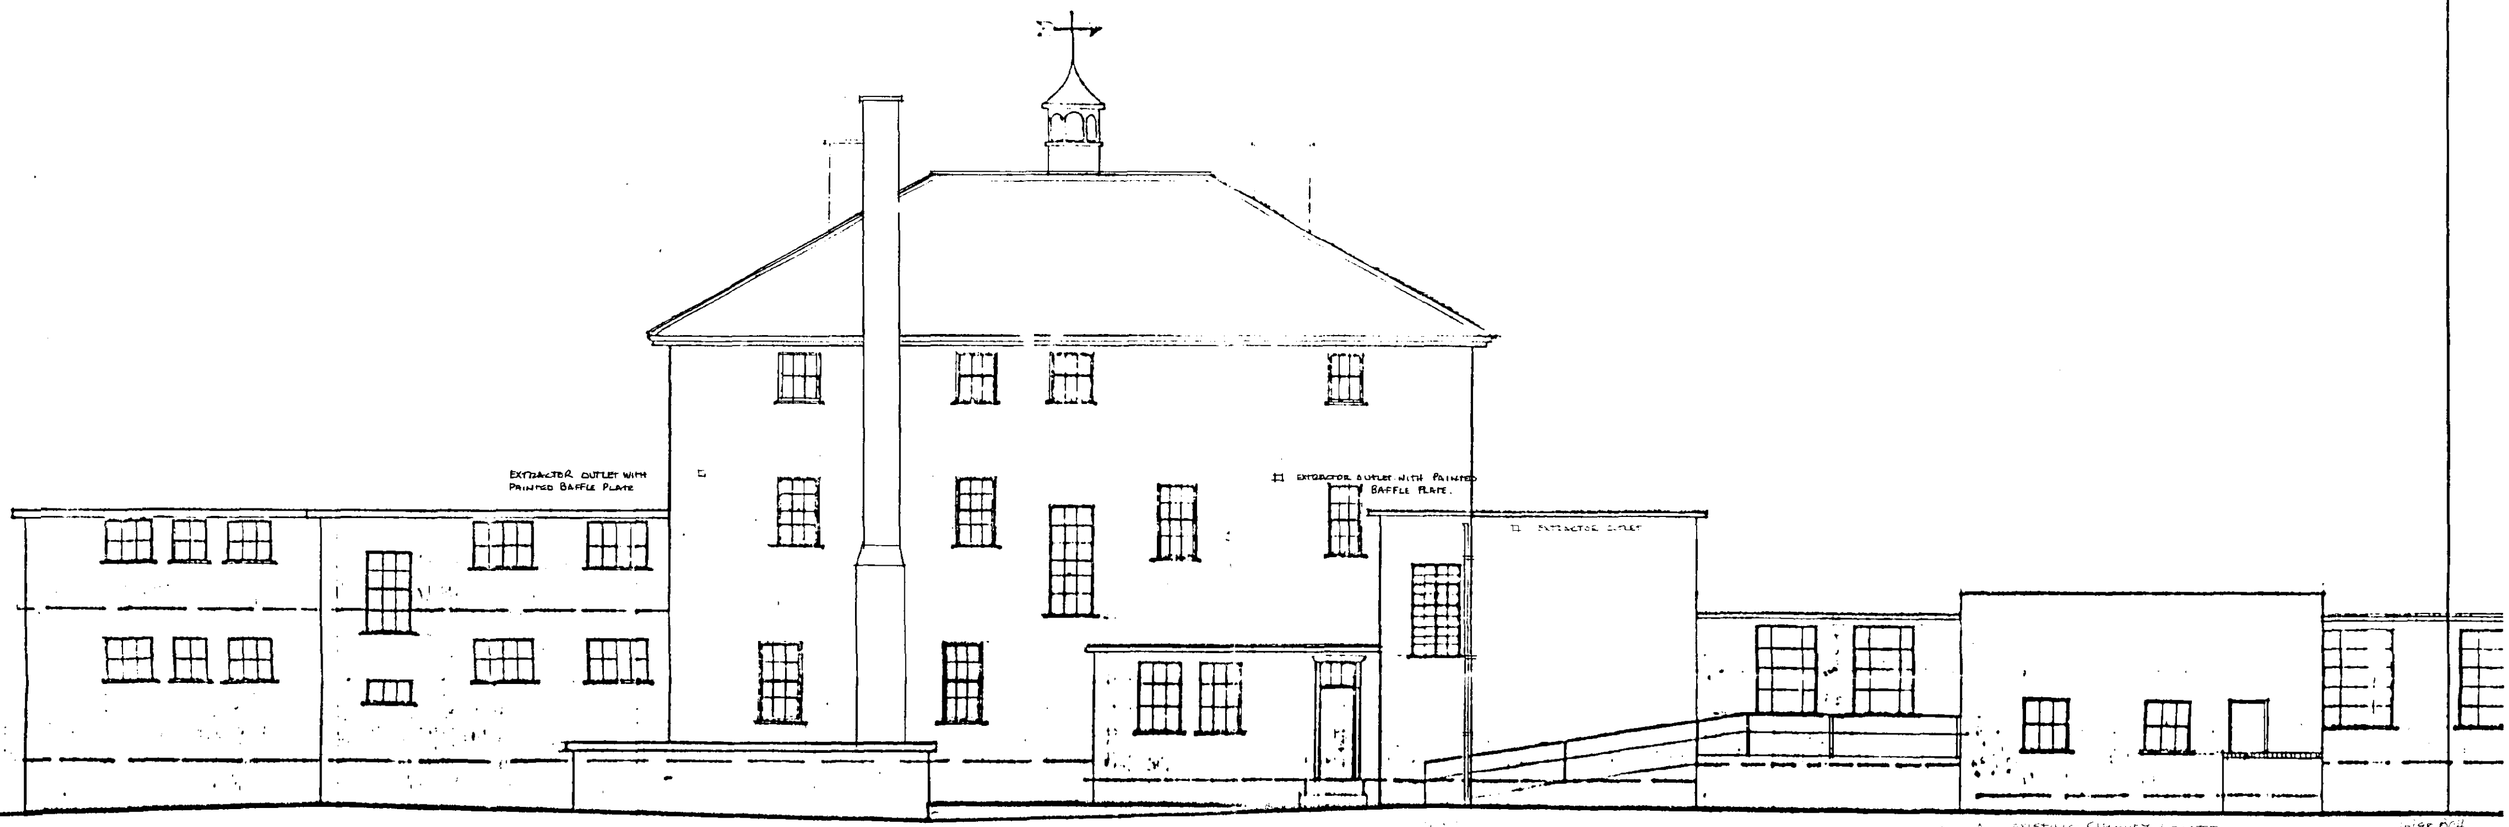


EAST ELEVATION

ALTERATIONS
GOSBERTON HOUSE
GOSBERTON
SPALDING
LINCS

MILL LODGE HOMES

ALTERATIONS TO EAST ELEVATION

DETERMINED PLAN


AMENDED PLAN
Ref.

SOUTH HOLLAND DC
HOUSING & PLANNING
10 NOV 1998
Ref: 0988/98

Meldrum Lee & Gillatt
Architects, Quantity Surveyors
Management & Cost Consultants

Issuing Office:
Boston (01205) 364795
Skegness (01754) 767066
Grantham

Date: OCT 1998
Drawn by: RH
Scale: 1 100
Checked by:
Drawing No: 13505 103
Revision: A

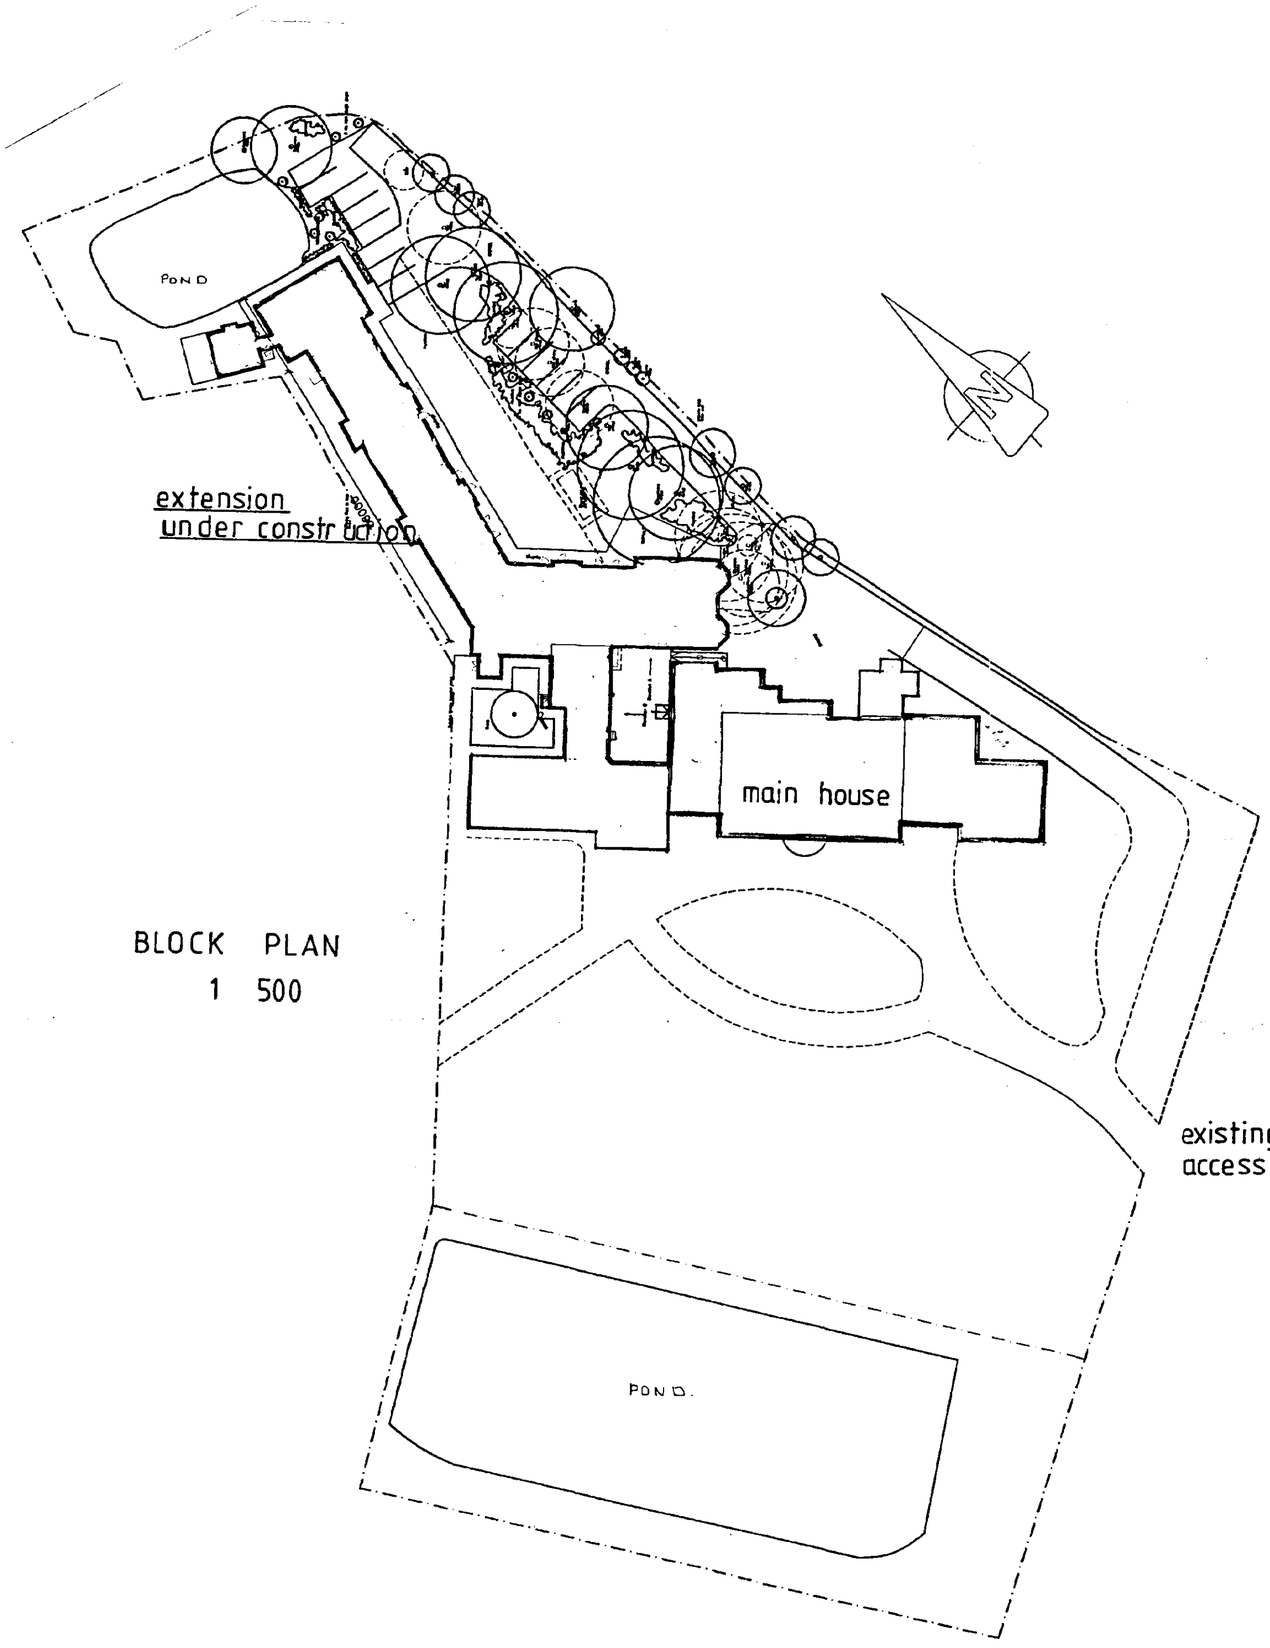

BLOCK PLAN
1 500

ALTERATIONS
GOSBERTON HOUSE
GOSBERTON
SPALDING
LINCS

MILL LODGE HOMES LTD

BLOCK PLAN

DETERMINED PLAN


SOUTH HOLLAND DC
HOUSING & PLANNING
- 5 OCT 1998
Ref: 0988/98

Meldrum Lee & Gillatt
Architects, Quantity Surveyors
Management & Cost Consultants


Issuing Office:
Boston (01205) 364795
Skegness (01754) 767066
Grantham (01476) 590129

Date: OCT 1998
Drawn by: PJL
Scale: 1 : 500
Checked by: AS
Drawing No.: 13505-104
Revision:


Do not scale. The Contractor is to check all dimensions on site and report any discrepancy to the Architect.

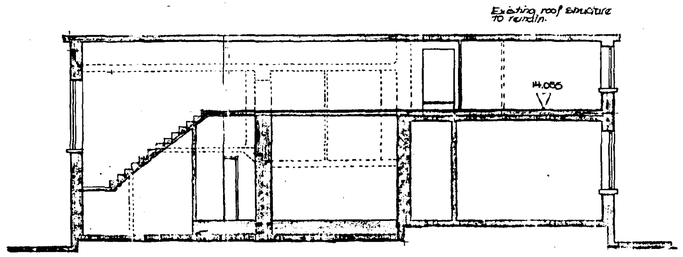

SECTION A-A

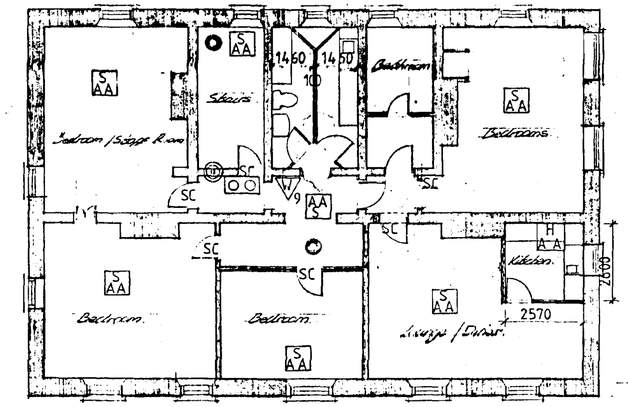


SECOND FLOOR PLAN (no change proposed)

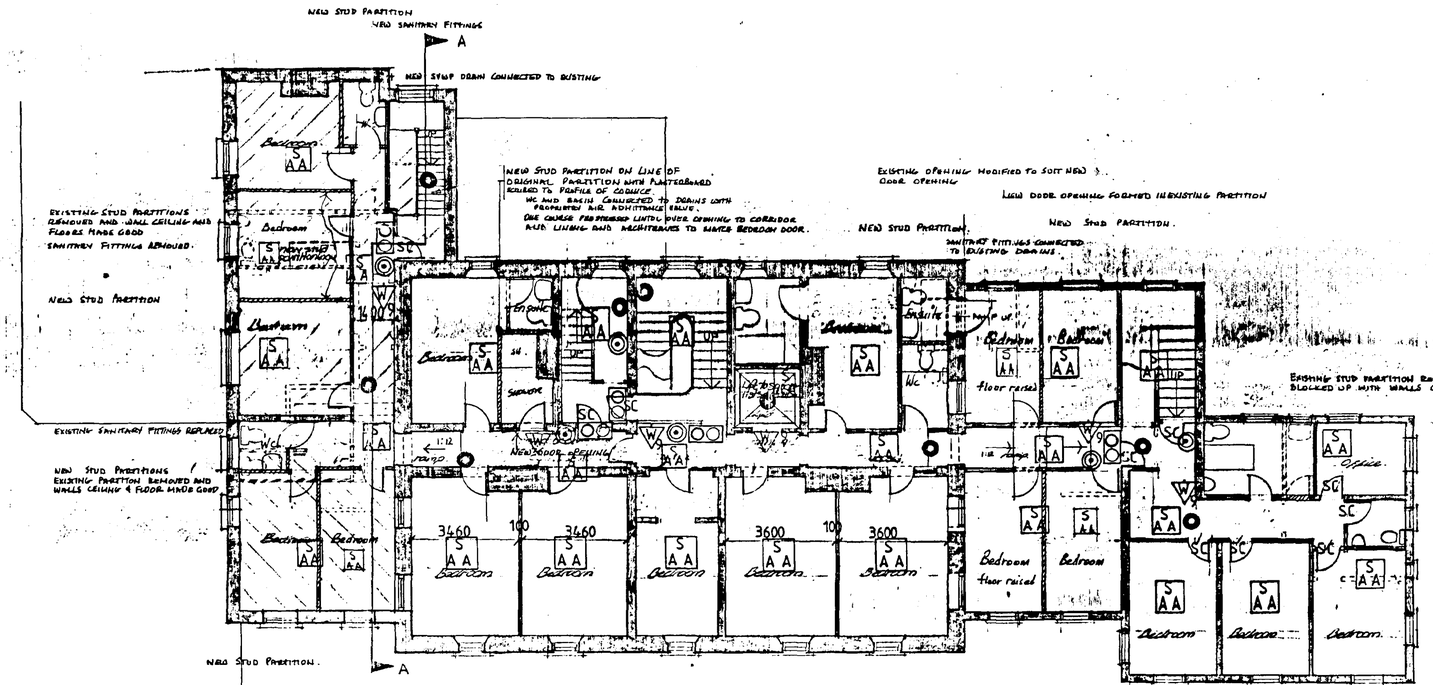

FIRST FLOOR PLAN

north

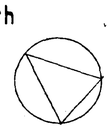

AMENDED PLAN
Ref.

DETERMINED PLAN

SOUTH HOLLAND DC
HOUSING & PLANNING
30 NOV 1998
Ref: 0988/98

C. CHIMNEY BREAST RETAINED to LOUNGE ROOM 11/98 BJH.
B. NOTES ADDED FOR LB APPLICATION. 9/98 BJH.
REV-A - U.C.'S & SHOWERS ALTERED - 01/08/98 AS

PROPOSED ALTERATIONS
GOSBERTON HOUSE
GOSBERTON
SPALDING
LINCS

MILL LODGE HOMES

FIRST & SECOND FLOOR PLANS AS PROPOSED


Meldrum Lee & Gillatt
Architects, Quantity Surveyors
Management & Cost Consultants

Issuing Office:
Boston 01205 364795
Skegness 01754 767066
Grantham 01476 590129

Date: 14/10/97 Drawn by: AS
Scale: 1:100 Checked by: BJH
Drawing No: 13505-100 Revision: C

Do not scale. The Contractor is to check all dimensions on site and report any discrepancy to the Architect.

P

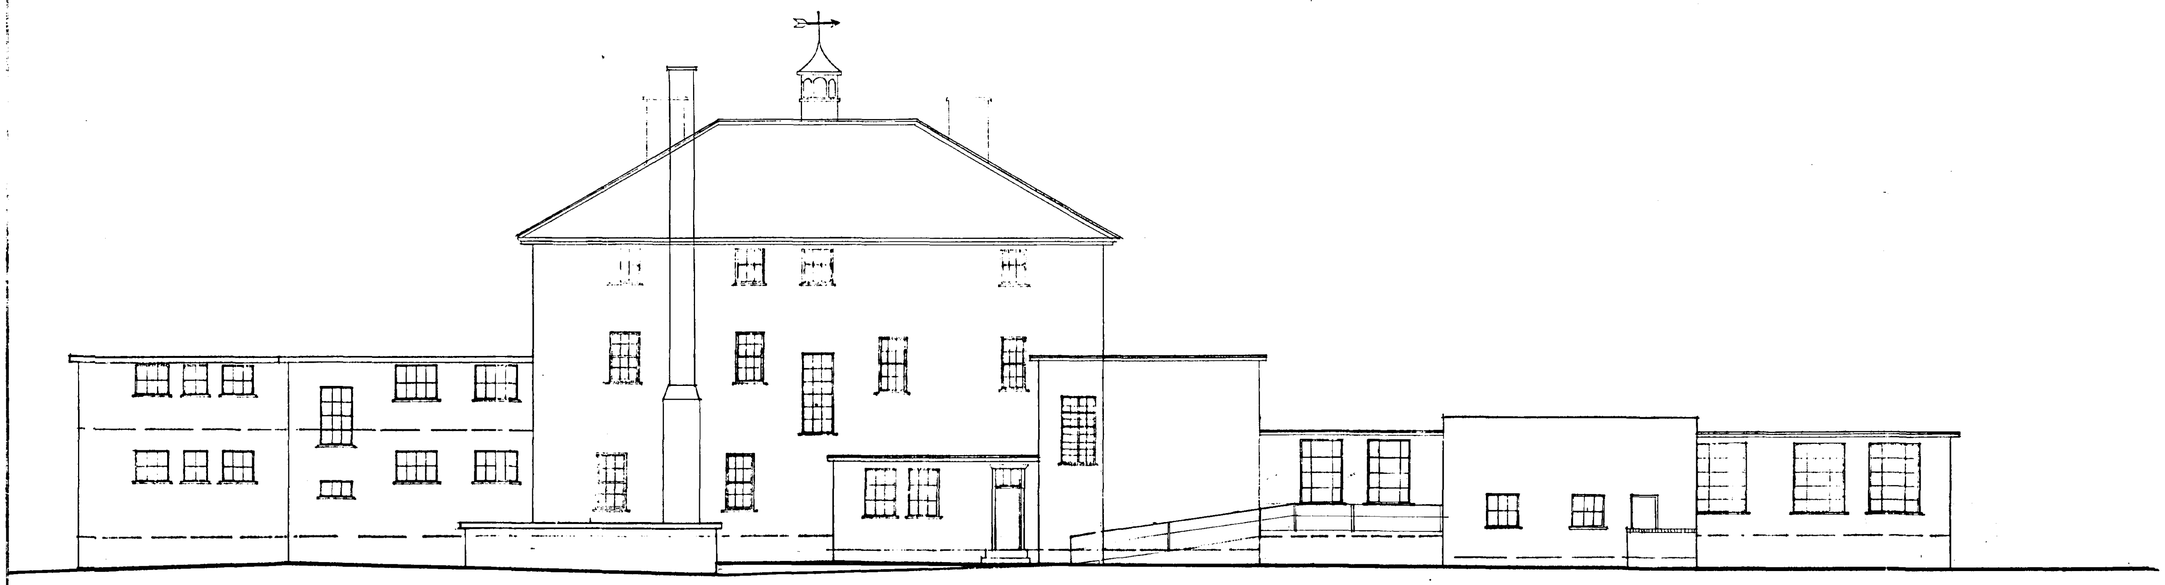

EAST ELEVATION



WEST ELEVATION

APPROVED PLAN
Ref.

DETERMINED PLAN

SOUTH HOLLAND DC
HOUSING & PLANNING
10 NOV 1998
Ref: 0988/98

A REAR ELEVATION REVISED MJH R.H

PROPOSED ALTERATIONS
GOSBERTON HOUSE
GOSBERTON
SPALDING
LINCS


MILL LODGE HOMES

ELEVATIONS AS EXISTING


Meldrum Lee & Gillatt
Architects, Quantity Surveyors
Management & Cost Consultants

Issuing Office:
Boston 01205 364795
Skegness 01754 767086
Grantham


Date 14/10/97 Drawn by AS
Scale 1:100 Checked by BGH
Drawing No. 13505-102 A

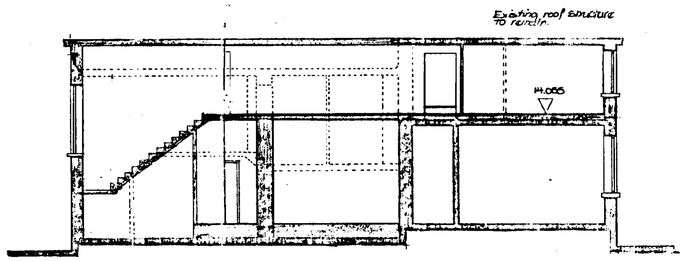

SECTION A-A

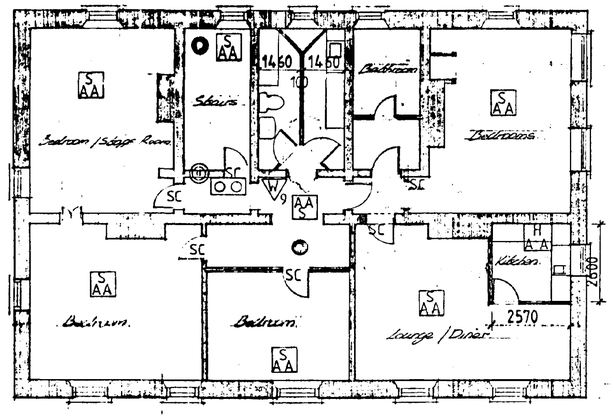

SECOND FLOOR PLAN (no change proposed)

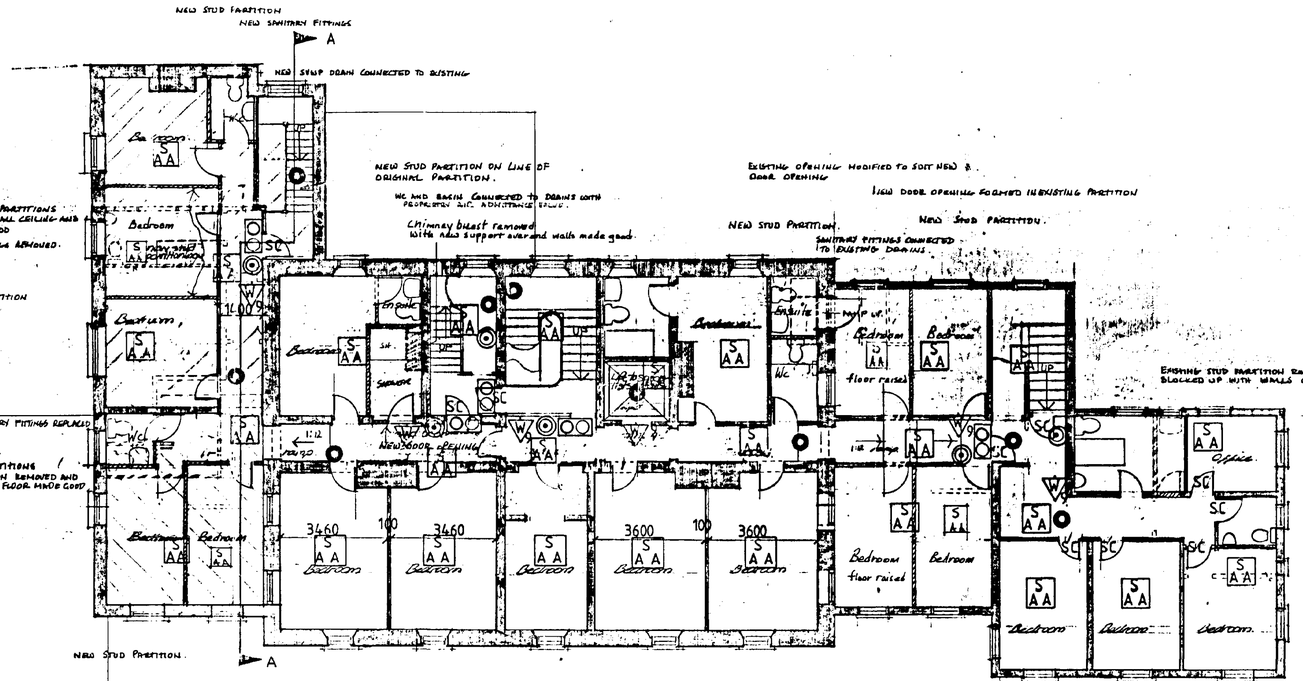
NEW STUD PARTITION
NEW SANITARY FITTINGS
A
NEW SVP& DRAIN CONNECTED TO EXISTING
EXISTING STUD PARTITIONS REMOVED AND WALL CEILING AND FLOORS MADE GOOD
SANITARY FITTINGS REMOVED.
NEW STUD PARTITION
NEW STUD PARTITION ON LINE OF ORIGINAL PARTITION.
WC AND BASIN CONNECTED TO DRAINS WITH PROPRIETARY AIC ADMITTANCE VALVE.
Chimney breast removed with new support over and walls made good.
EXISTING OPENING MODIFIED TO SUIT NEW 8. DOOR OPENING
NEW DOOR OPENING FORMED IN EXISTING PARTITION
NEW STUD PARTITION.
SANITARY FITTINGS CONNECTED TO EXISTING DRAINS.
EXISTING STUD PARTITION REMOVED AND DOOR OPENING BLOCKED UP WITH WALLS CEILING AND FLOOR MADE GOOD.
EXISTING SANITARY FITTINGS REMOVED
NEW STUD PARTITIONS / EXISTING PARTITION REMOVED AND WALLS CEILING & FLOOR MADE GOOD
NEW DOOR OPENING
NEW STUD PARTITION
A
RAMP ADJUSTED TO SUIT NEW FLOOR LEVELS AND SKIRTING & HANDRAILS ADJUSTED TO SUIT.
NEW DOOR OPENING FORMED IN EXISTING STUD PARTITION
NEW STUD PARTITION
New partitions formed of 100x75 mm treated s.w. timbers @ 600c with 12.5mm plasterboard and skim both sides.
Bedroom
Bedroom
Bedroom